



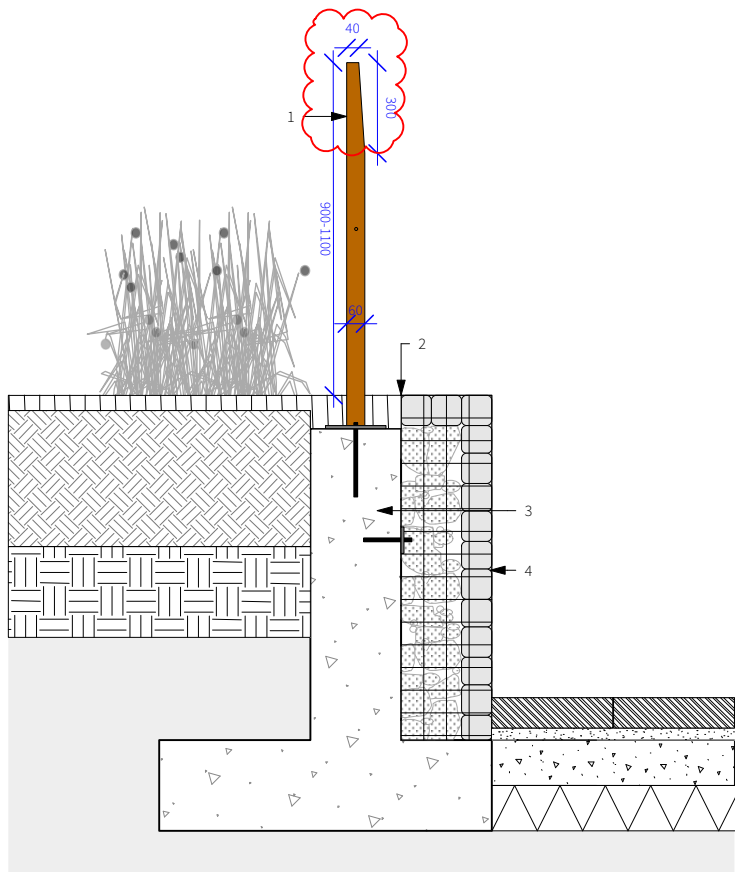

1 Typical Section
Scale: 1:25

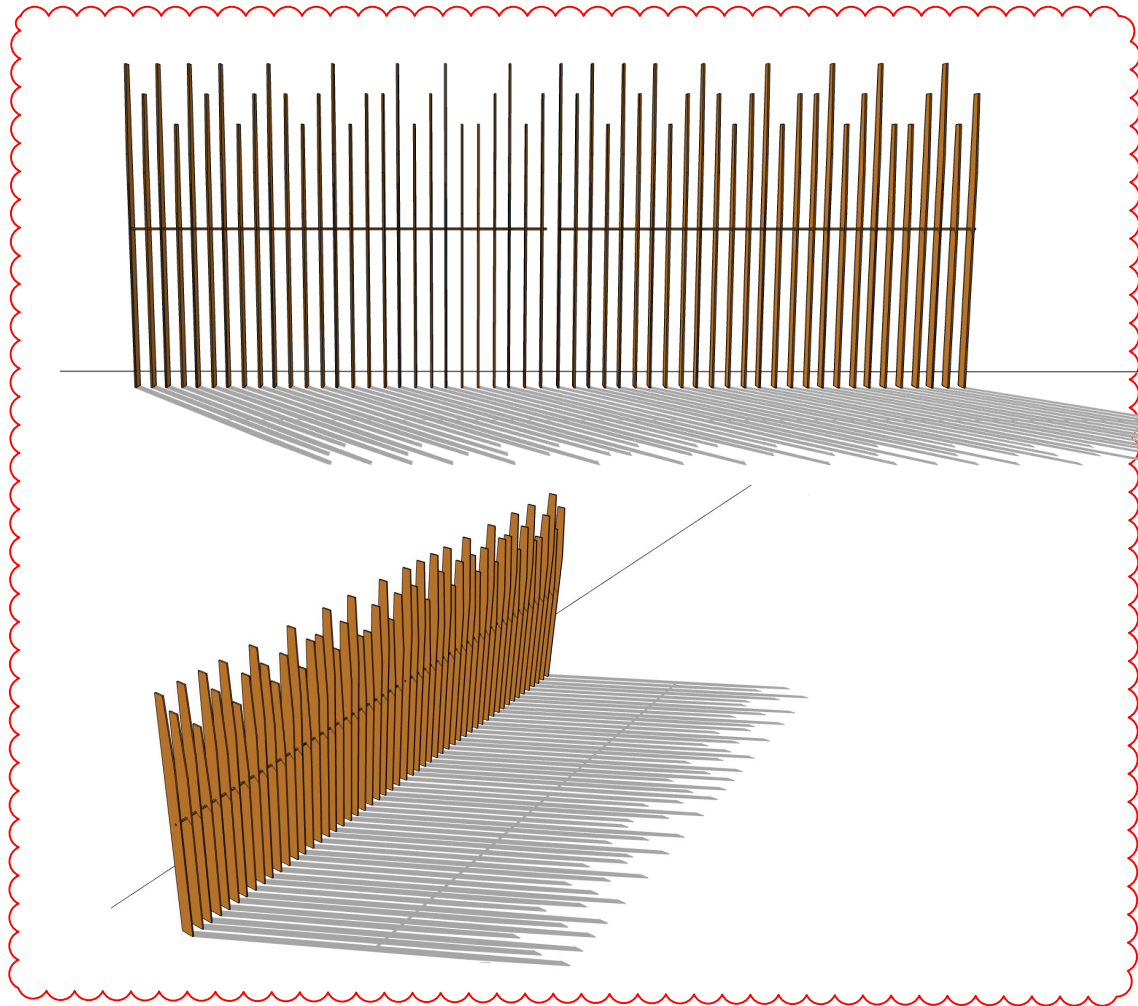

KEY

1. Laquered Corten Steel Fins

Material: 6mm thick flat bar steel
Finish: Corten and laquered.
Size:
Unit A: 1100mm (H) x 60mm (W) x 6mm (D)
Unit B: 1000mm (H) x 60mm (W) x 6mm (D)
Unit C: 900mm (H) x 60mm (W) x 6mm (D)
Top 300mm of each fin to be tapered from 60 to 40mmW.
To be a pre-formed panel (every 10 fins), units to be attached to a base plate.
Base plate to be mechanically fixed to concrete wall. To manufacturers and engineers specification.

2. Bark Mulch

3. Concrete Wall

Refer to drawing NP4-PLA-04-XX-DR-L-5004 for details.

4. Gabion Retaining Wall

Refer to drawing NP4-PLA-04-XX-DR-L-5004 for details.

THIS DRAWING IS COPYRIGHT PROTECTED AND MAY NOT BE REPRODUCED IN WHOLE OR PART WITHOUT WRITTEN AUTHORITY FROM THE OWNER.

NOTES:

1. Do not scale from this drawing.
2. Always work to noted dimensions.
3. All dimensions are in millimetres unless otherwise stated.
4. All setting out, levels and dimensions to be agreed on site.
5. The dimensions of all materials must be checked on site before being laid out.
6. This drawing must be read with the relevant specification clauses and detail drawings.
7. Order of construction and setting out to be agreed on site.

Refer to drawing NP4-PLA-04-XX-DR-L-4000 for furniture general arrangement drawing

Refer to NP4-PLA-04-XX-SP-L-0002 street furniture NBS specification.


Refer to clause: Q50

NOTE:


For all sub-surface and structurally relevant elements refer to the engineers' details and specification.

Fabricator to supply shop drawings for approval prior to manufacture. Fabricator to confirm suitability of etching technique prior to fabrication.


Don't scale from the drawing, engineers' dimensions take precedence. Please consult with us in case of inconsistencies with engineers' information.
Submit proposals and samples for all surface materials for approval prior to construction.

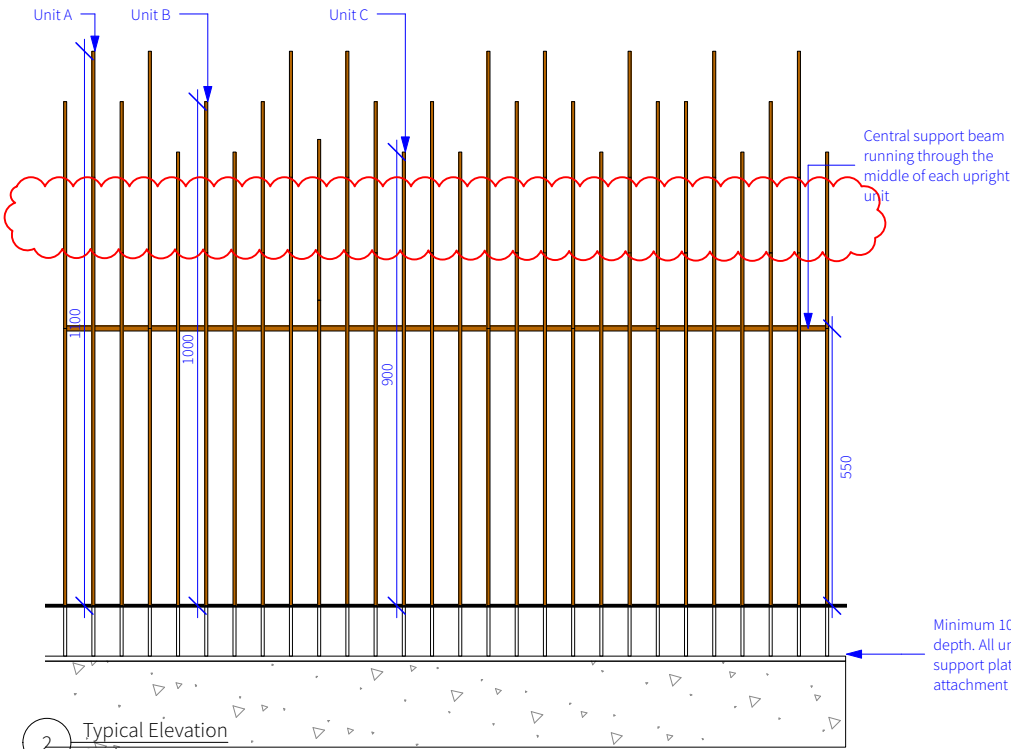


2 Typical Elevation
Scale: 1:15

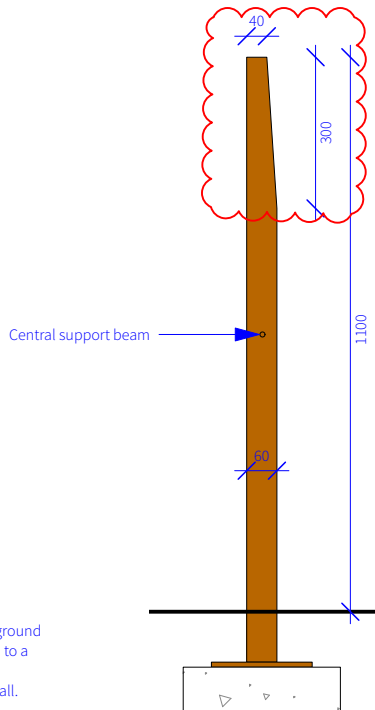

3 Section - Unit A
Scale: 1:15

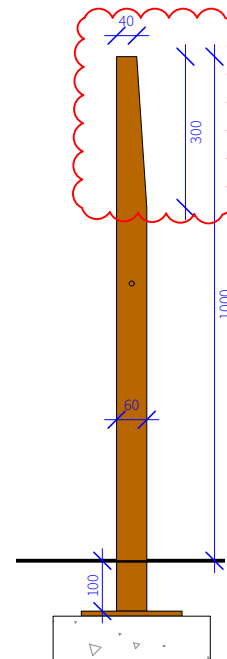

4 Section - Unit B
Scale: 1:15

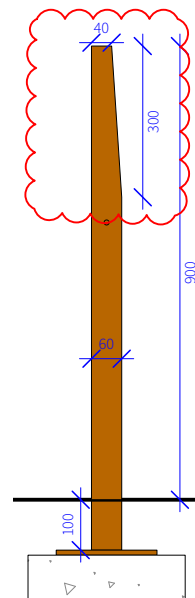

5 Section - Unit C
Scale: 1:15

D4-C02 24-06-22 1) tapered element reduced TF KR

2) Unit D omitted

3) Finish updated to laquered corten

Revision	Date	Description	Drawn	Apprvd.
----------	------	-------------	-------	---------

Planit I.E. Limited
E: info@planit-ie.com W: planit-ie.com
MANCHESTER
2 Back Grafton St., Altrincham, WA14 1DY
T: 0161 928 9281

LONDON
Unit 6 Waterside, 44-48 Wharf Road, London, N1 7UX
T: 0207 253 5678

LIVERPOOL
Temple 5.3, 12 Tithebarn Street, Liverpool, L2 2DT
T: 0151 363 1230

Client MEPC

Project Noma, Plot P, Manchester

Drg Title Bespoke Steel Fence Detail

Created on	Created by	Approved by
04-10-21	TF	KR

Scale	Size	Workstage
1:25	A3	Stage 5

Drg No.	Suitability	Revision
NP4-PLA-04-XX-DR-L-7006	D4	C02