


1. Steel Grating
Product: PL 66x11
Supplier: Lang+Fulton or similar and approved.
Material: Hot dip galvanised steel.
3 no. gratings
Sizes
1586mmL x 794mmW x 60mmD.
1432mmL x 794mmW x 60mmD.
Minimum 50% clear void.
To meet heel-proof requirements.
Measurements to be confirmed on site and by manufacturer.
To be mechanically fixed using anti-tamper fixings.

2. Steel Support Frame
Material: Hot dip galvanised steel.
Total size: Approx. 3200mmL x 810mmW.
Measurements to be confirmed on site.
Fixing: To engineer's specification.
To supplier / engineer's specification.


3. Concrete Upstand
200mm wide.
Specification by others.

4. P2.1 Clay Paving
Refer to drawing NP4-PLA-04-XX-DR-L-5001 for details.

4. Podium Buildup
To engineer's specification

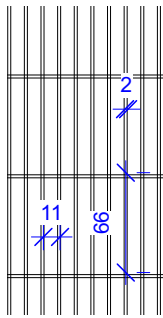

1 Grille Detail
Scale: 1:5

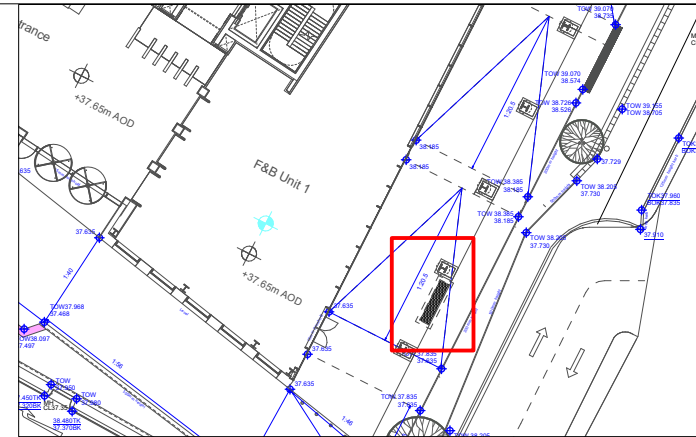

LOCATION PLAN

THIS DRAWING IS COPYRIGHT PROTECTED AND MAY NOT BE REPRODUCED IN WHOLE OR PART WITHOUT WRITTEN AUTHORITY FROM THE OWNER.

- NOTES:**
1. Do not scale from this drawing.
 2. Always work to noted dimensions.
 3. All dimensions are in millimetres unless otherwise stated.
 4. All setting out, levels and dimensions to be agreed on site.
 5. The dimensions of all materials must be checked on site before being laid out.
 6. This drawing must be read with the relevant specification clauses and detail drawings.
 7. Order of construction and setting out to be agreed on site.

Refer to drawing NP4-PLA-04-XX-DR-L-4000 for furniture general arrangement drawing

Refer to NP4-PLA-04-XX-SP-L-0002 street furniture NBS specification.
Refer to clause: Q50

NOTE:
For all sub-surface and structurally relevant elements refer to the engineers' details and specification.

Fabricator to supply shop drawings for approval prior to manufacture. Fabricator to confirm suitability of etching technique prior to fabrication.

Don't scale from the drawing, engineers' dimensions take precedence. Please consult with us in case of inconsistencies with engineers' information.
Submit proposals and samples for all surface materials for approval prior to construction.

Revision	Date	Description	Drawn	Appr'd.
----------	------	-------------	-------	---------

Planit I.E. Limited
E: info@planit-ie.com W: planit-ie.com
MANCHESTER
2 Back Grafton St., Altrincham, WA14 1DY
T: 0161 928 9281
LONDON
Unit 6 Waterside, 44-48 Wharf Road, London, N1 7UX
T: 0207 253 5678
LIVERPOOL
Tempel 5.3, 12 Tithebarn Street, Liverpool, L2 2DT
T: 0151 363 1230

Client MEPC

Project Noma, Plot P, Manchester


Drg Title Ventillation Grille Detail

Created on 04-10-21 Created by TF Approved by KR

Scale 1:25 Size A3 Workstage Stage 5

Drg No. NP4-PLA-04-XX-DR-L-7005 Suitability D4 Revision C01

2 Ventillation Grille - Plan
Scale: 1:25

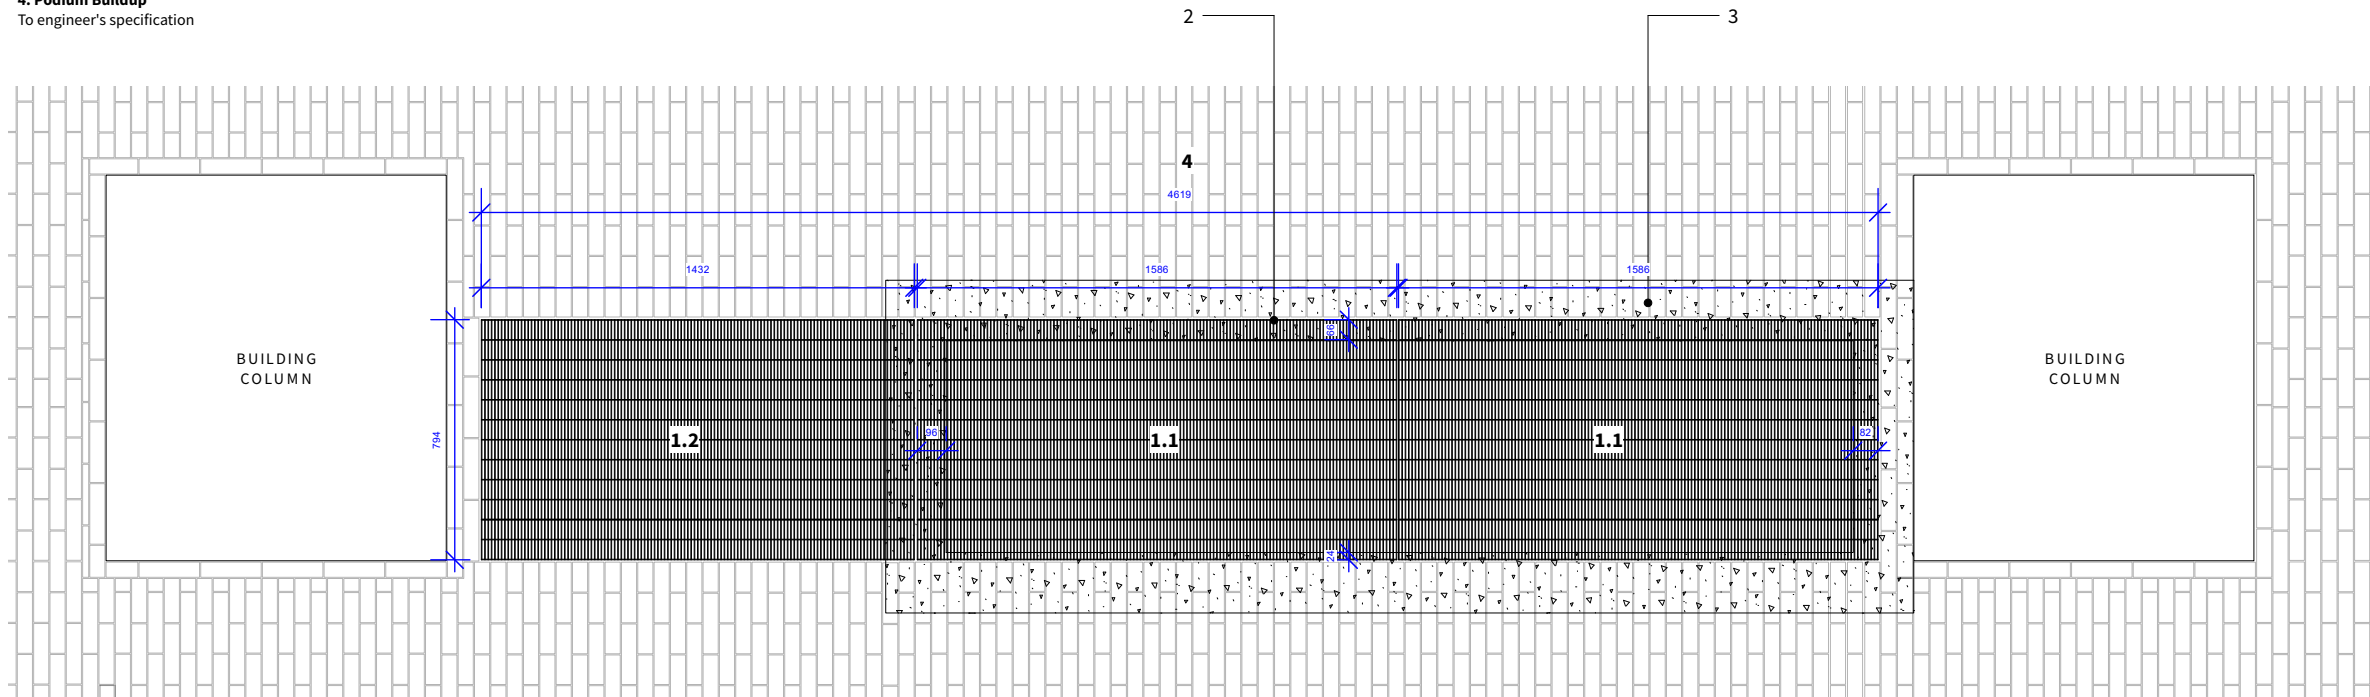

3 Ventillation Grille - Section
Scale: 1:25

