



Proposed Front Elevation
1 : 50




Proposed Side Elevation 1
1 : 50



Proposed Rear Elevation
1 : 50

Neighbour

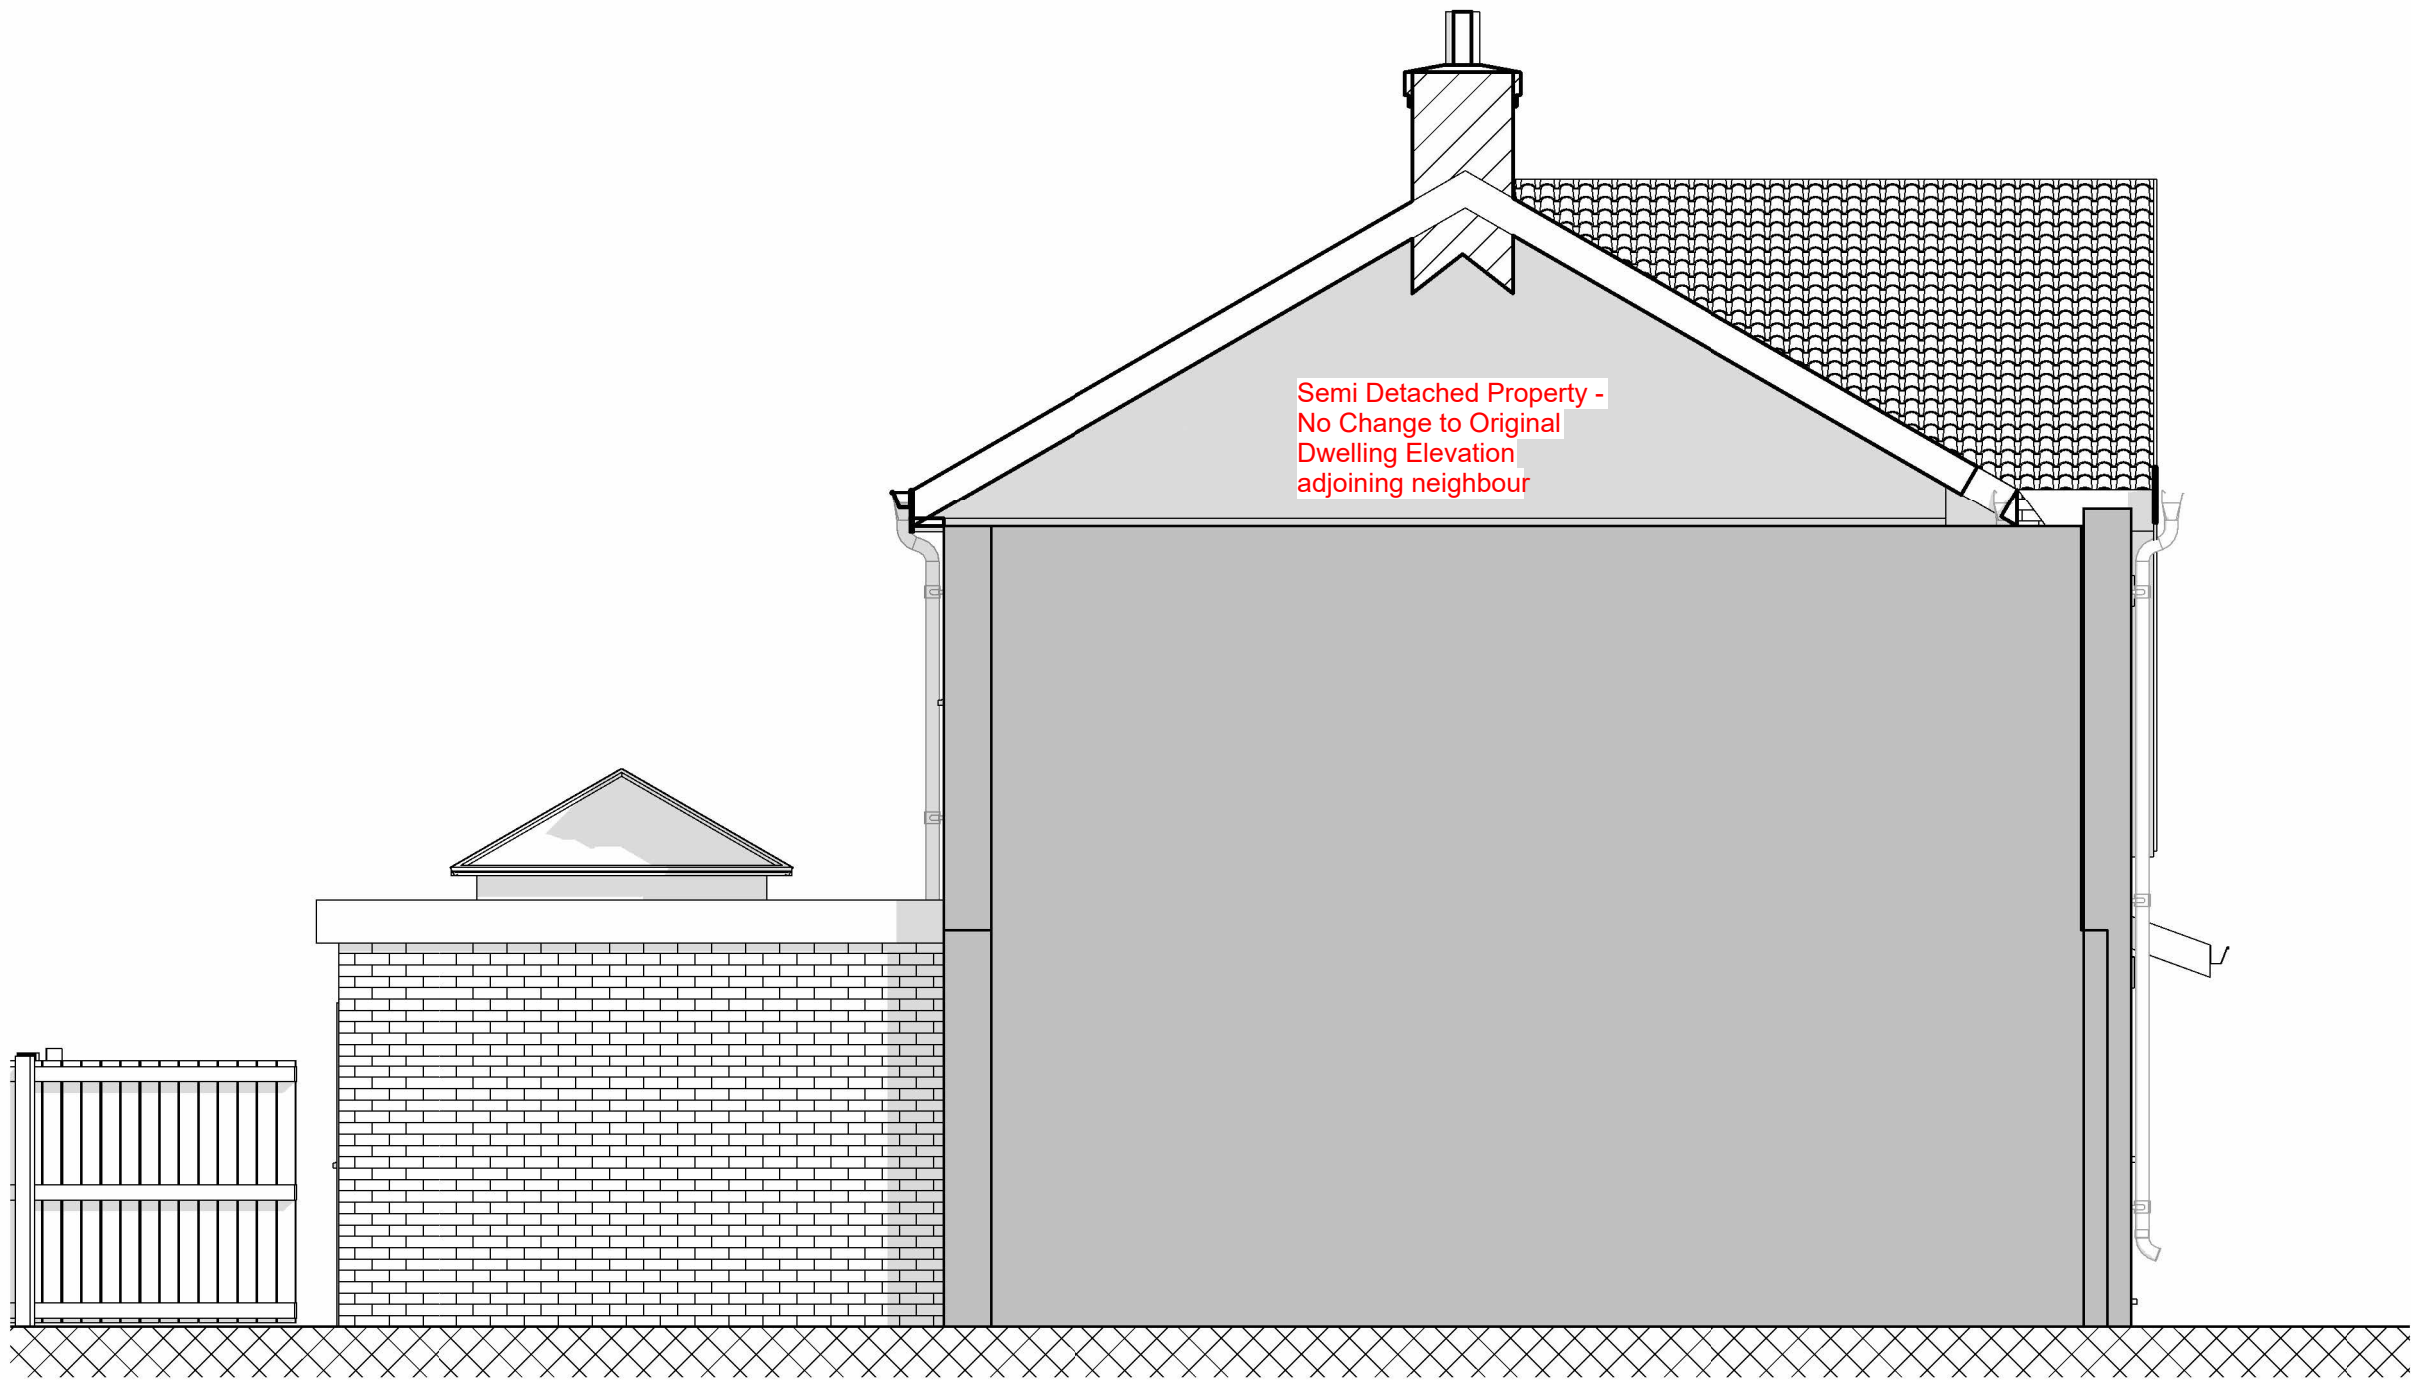

Proposed Side Elevation 2
1 : 50

PLANNING

Rev	Description	Issued	Dwn	Chk
D	Comments added to side elevation.	19.05.2023		
C	Amended to councils comments	13.03.2023		
B	Amended to Clients comments	26.02.2023		
A	Amended to councils comments	21.02.2023		

Client
Adil Ali

Project
2 Copthorne Crescent
M130GZ


Drawing
Proposed Elevations

Scale	Date	US	US
1 : 50@A1	Dec '22		



Home Extension Advisory Service
Suite 318, Broadstone Mill, Broadstone Road, Stockport SK5 7DL
Email: info@heas.co.uk
Tel: 0161 443 4117

Scale bar 1:50

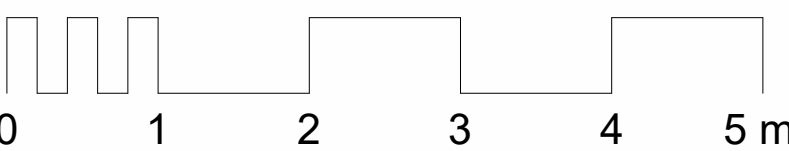

0014	3	11	D
------	---	----	---