



TO BE READ IN CONJUNCTION WITH
DRAWING No 4267-LB02 SCHEDULE
OF WORKS NOTE 06 / ITEM 1

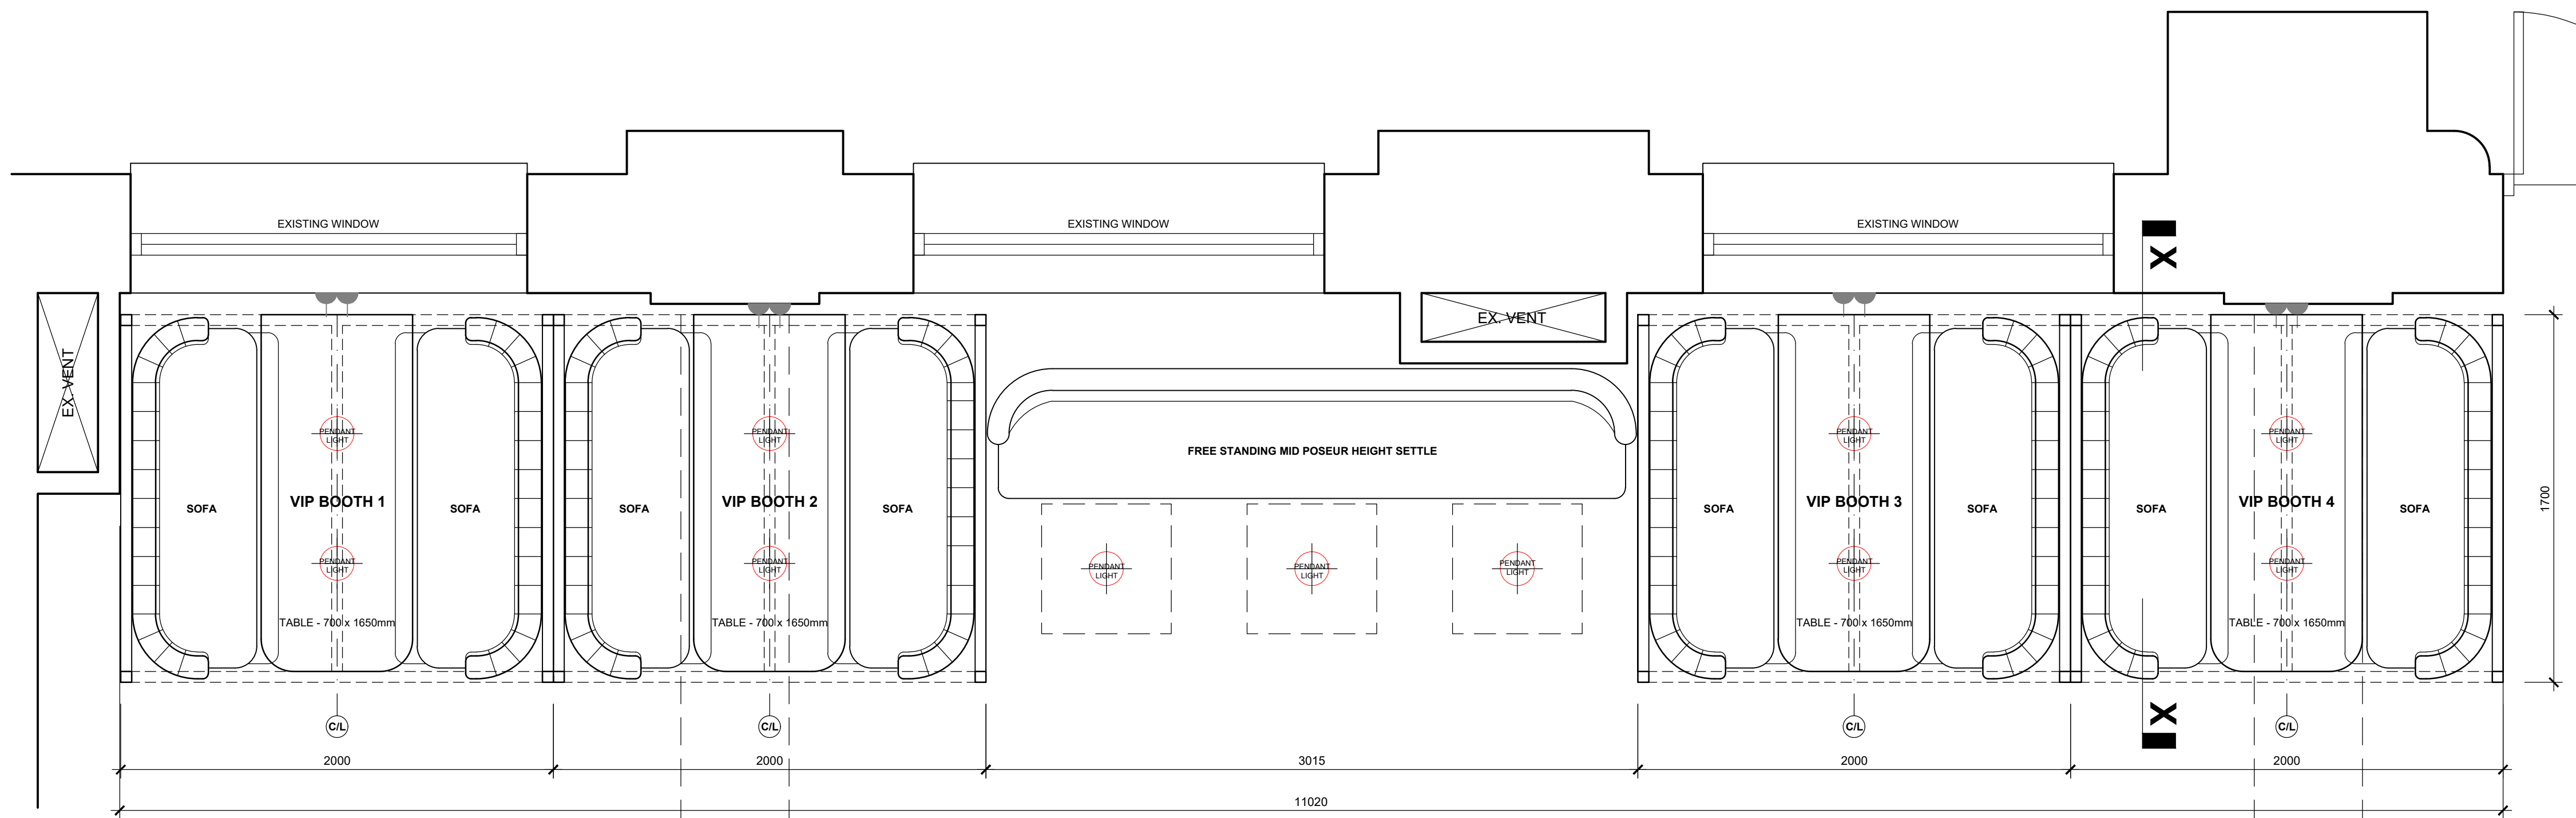


NEW VIP MID HEIGHT BOOTHS WITH "CURVED METAL FRAMES"

PLAN
SCALE 1:20

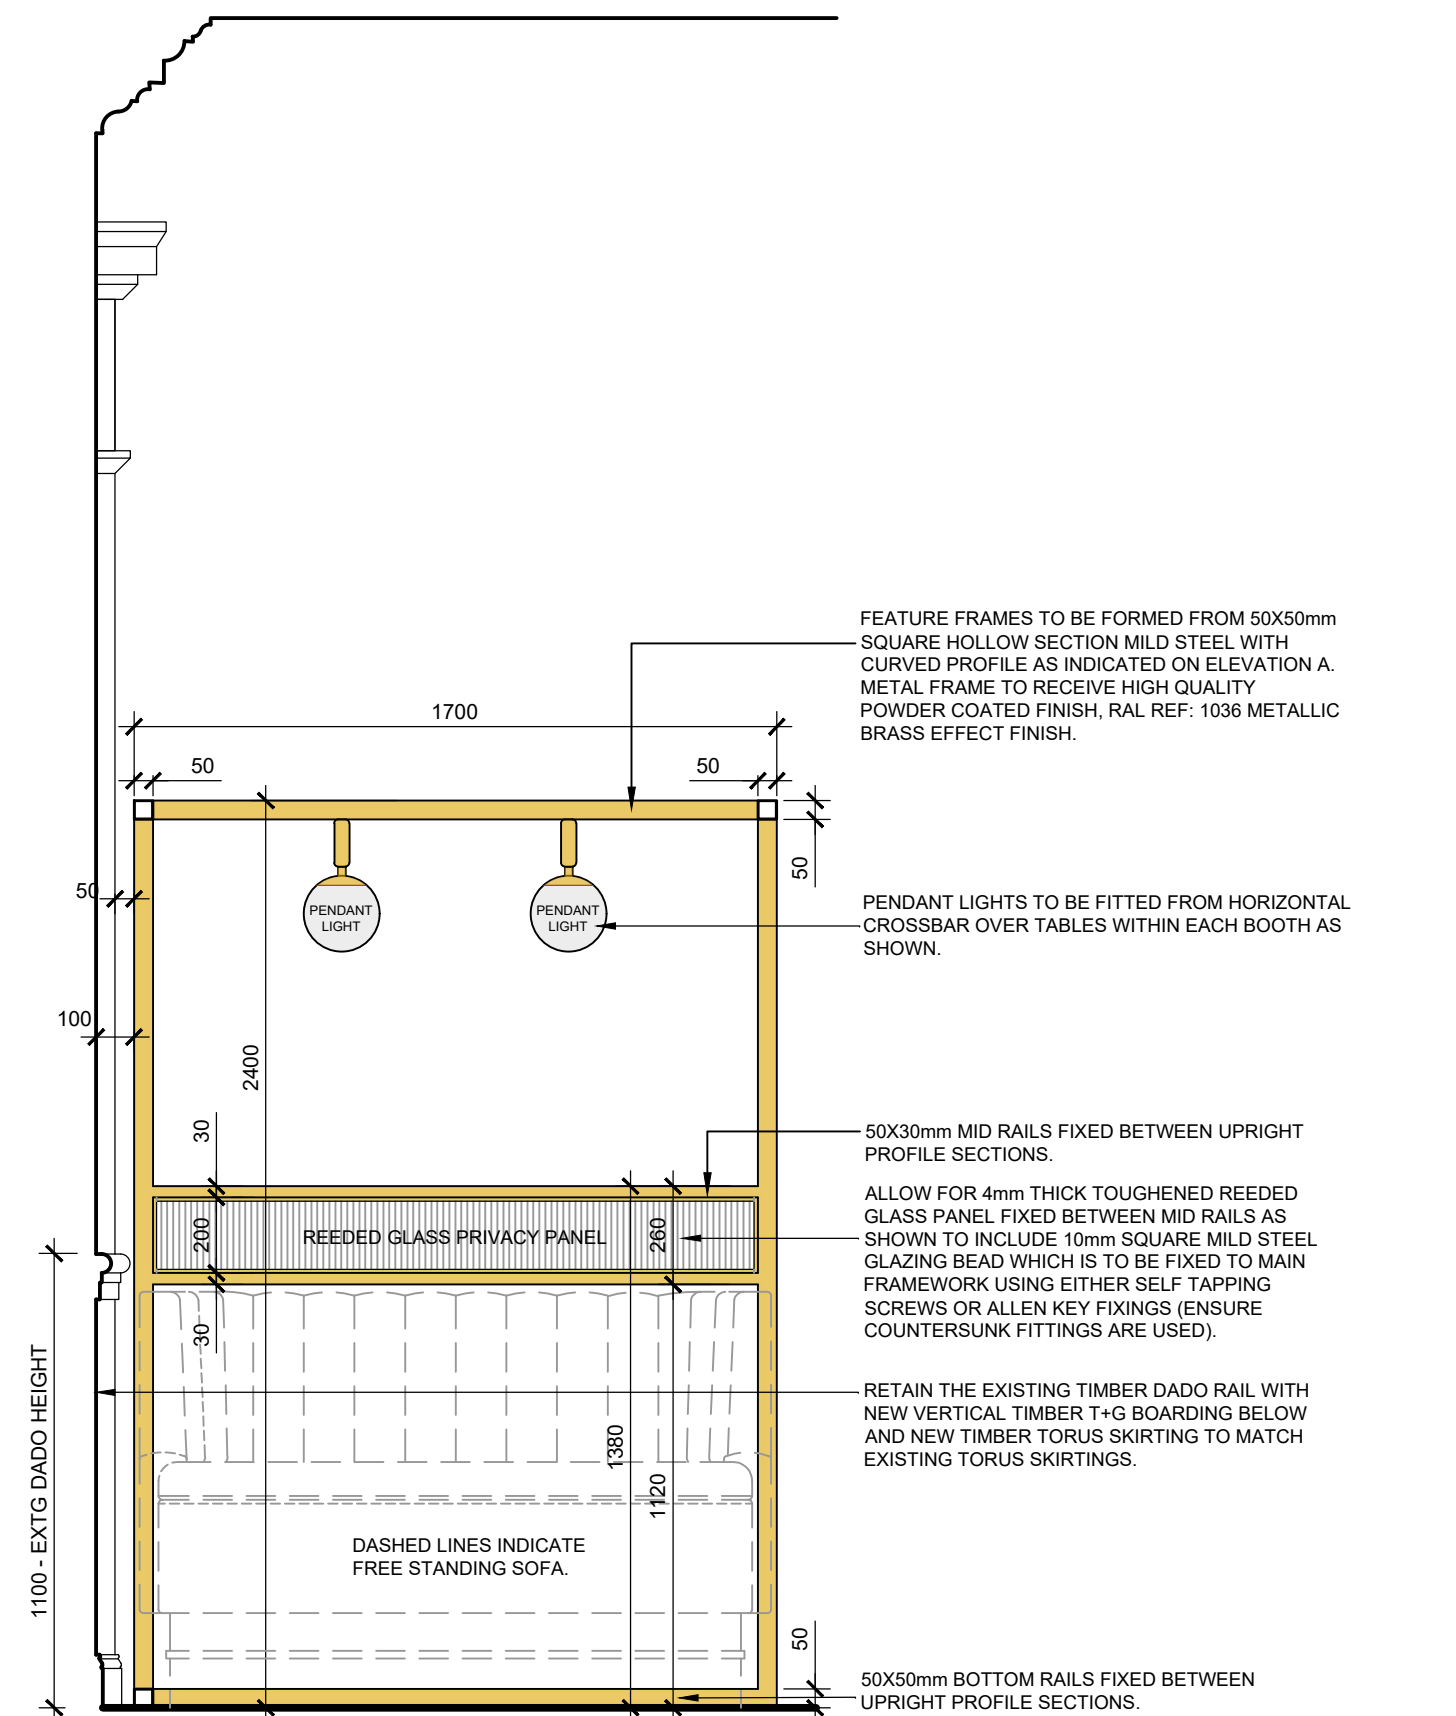

**NEW VIP MID HEIGHT BOOTHS
WITH "CURVED METALWORK FRAMES"**

SECTION X-X
SCALE 1:20

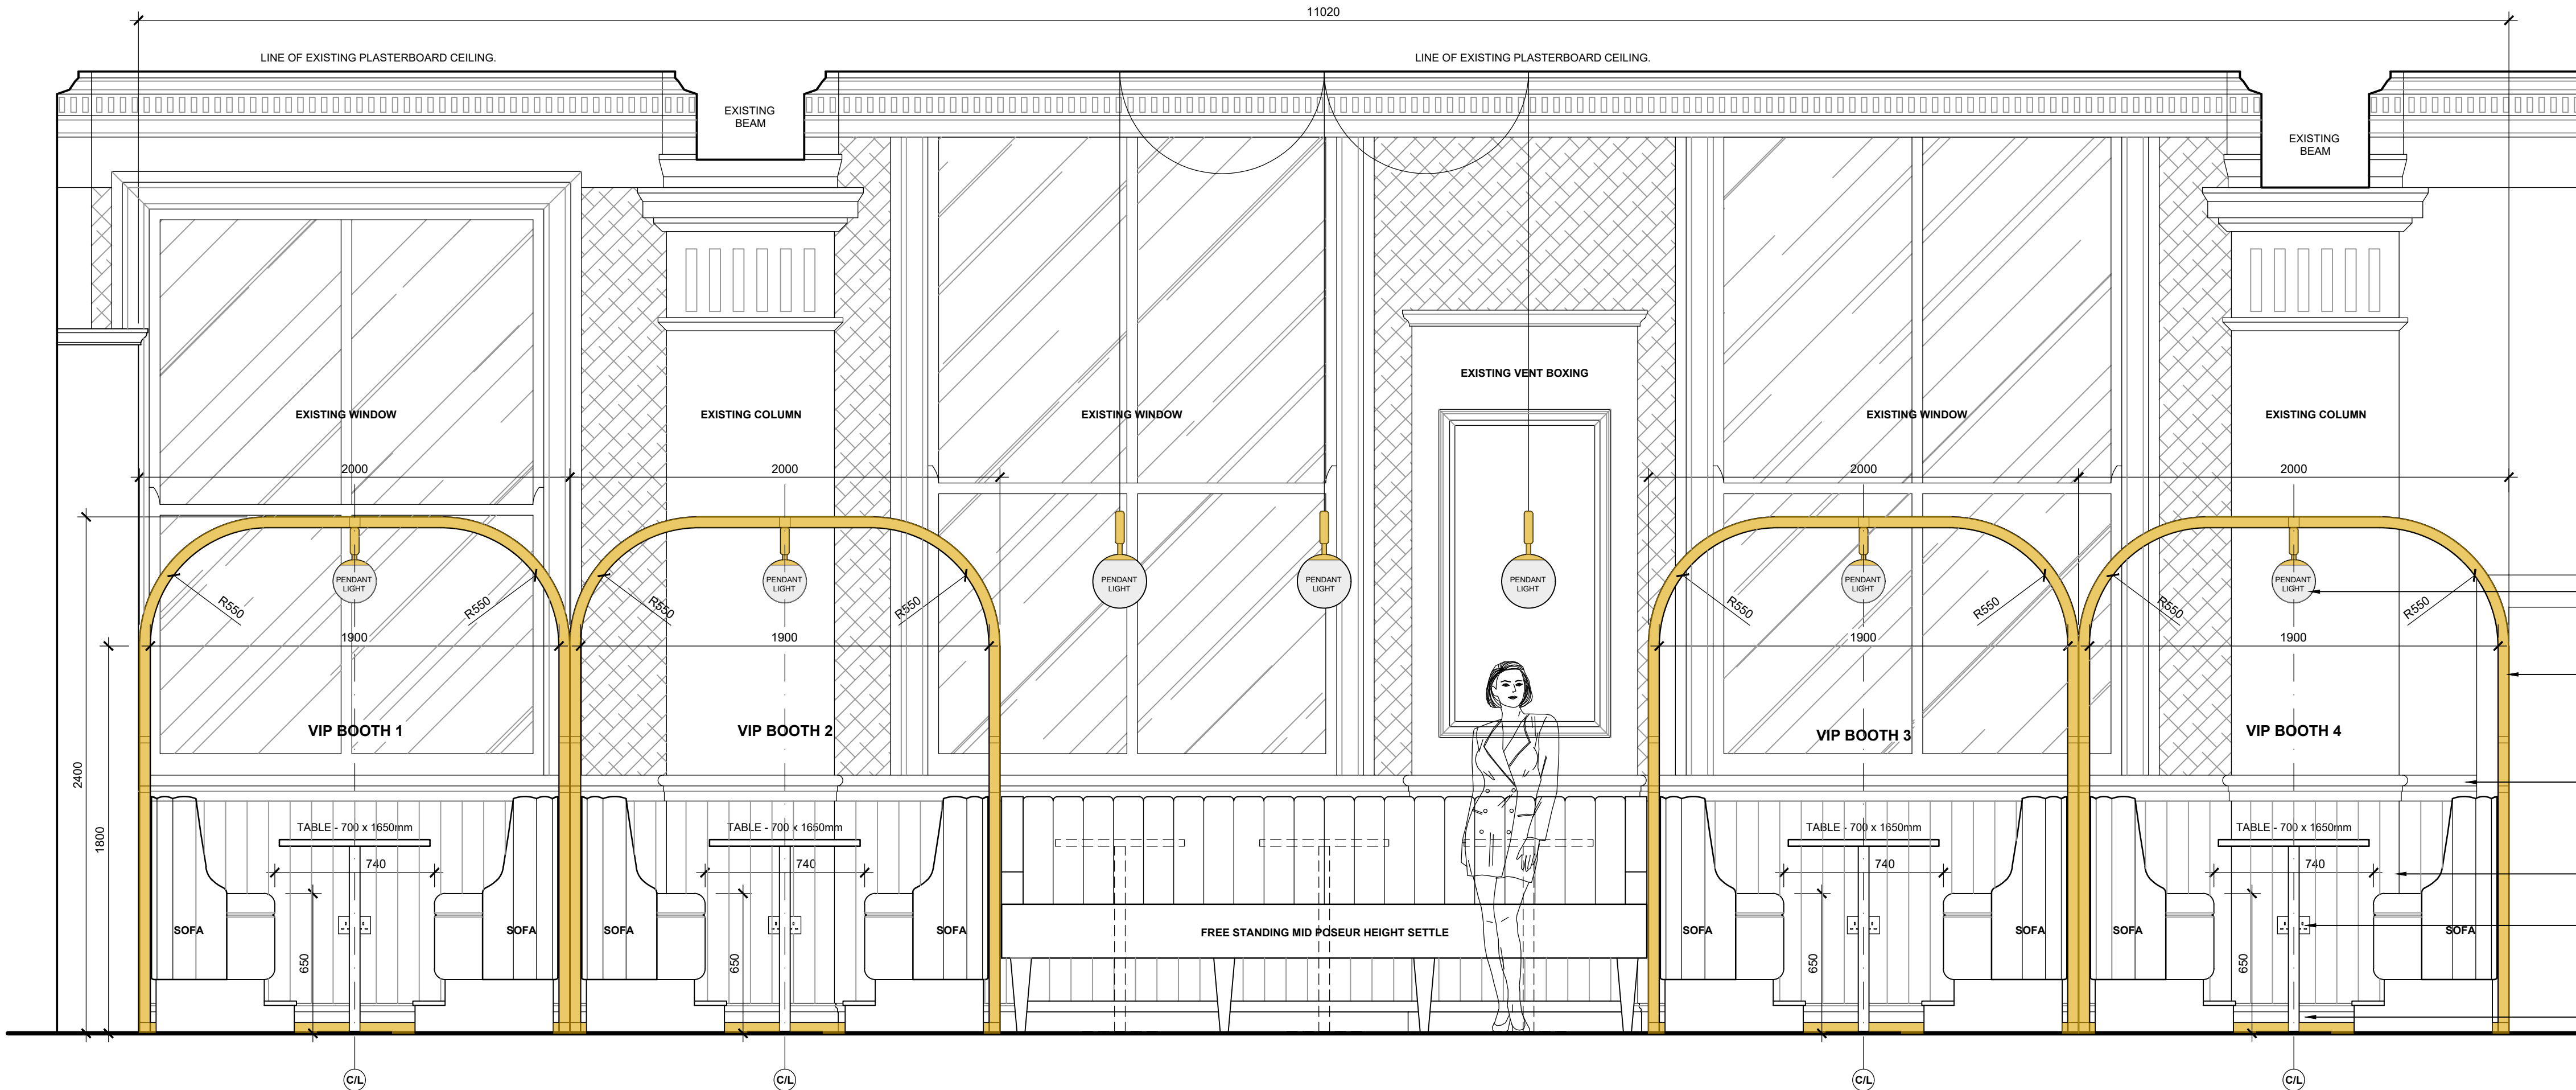

NEW VIP MID HEIGHT BOOTHS WITH "CURVED METALWORK FRAMES"

ELEVATION A
SCALE 1:20

**4No VIP BOOTHS TO BE SECURELY FIXED
INTO NEW SKIRTING BOARD TO PROVIDE
RIGIDITY AND TO ENSURE THESE ITEMS
CANNOT BE UNINTENTIONALLY MOVED.**

PENDANT LIGHTS TO BE FITTED FROM HORIZONTAL
CROSSBAR OVER TABLES WITHIN EACH BOOTH AS
SHOWN. ELECTRICAL CONTRACTOR TO ALLOW FOR
FISHING ALL CABLES THROUGH THE FRAMEWORK TO
POWER THE LIGHT FITTING AS REQUIRED.

FEATURE FRAMES TO BE FORMED FROM 50X50mm
SQUARE HOLLOW SECTION MILD STEEL WITH CURVED
PROFILE AS INDICATED.
METAL FRAME TO RECEIVE HIGH QUALITY POWDER
COATED FINISH.

EXISTING DADO RAILS AND WINDOW SILLS TO BE
RETAINED. ALL TO BE SUITABLY PREPARED READY FOR
NEW DULUX DIAMOND SATINWOOD PAINT FINISH.

THESE WALLS (BELOW EXISTING DADO RAIL / WINDOW
SILLS) TO RECEIVE 9mm THICK MDF T&G PANELLING AS
INDICATED.

T&G PANELLING TO BE PAINTED ON SITE.

ALLOW DOUBLE SWITCHED SOCKET OUTLETS WITH
INTEGRAL USB POINT (DSSO) TO EACH VIP BOOTH AS
SHOWN.

NEW SOFTWOOD SKIRTING BOARD (TORUS PROFILE) TO BE
FITTED TO BASE OF WALL (BELOW T&G PANELLING).

SKIRTING BOARD TO RECEIVE DULUX DIAMOND SATINWOOD
PAINT FINISH.

FUSION BY DESIGN

All design work and information provided on this drawing must under NO
circumstances be reproduced in any form without the prior written approval by
Fusion by Design.

NOTE TO ALL CONTRACTORS:-
Under NO circumstances must dimensions be scaled from this drawing. All
contractors must be responsible for taking and checking all dimensions upon
visiting site. All contractors must advise the DESIGNER immediately, in writing,
of any discrepancies.

This drawing is to be read in conjunction with the list of quantities / specification
and any related drawing. The contractor must ensure that all items detailed on
this drawing are included when tendering even if not covered by the
specification. The Designer must be advised in writing of all such items. Any
discrepancies between drawings and specification must be resolved with the
Designer prior to commencing work.

All structural work must be carried out in strict accordance with the drawing and
calculations provided by the appointed Structural Engineer. All structural work
must be inspected at all relevant stages by both the Structural Engineer and
Building Inspector, any changes or alterations must have their express written
approval. Any costs incurred due to other claims for damages, loss of trade,
etc by failing to do so will be the sole liability of the contractor.

All works must be carried out in strict accordance with all Local Authority,
British & European Standards. If in doubt, it is the responsibility of the
contractor to contact all relevant parties.

Under the guidance of CDM 2015, the designer will not commence work in
relation to a project unless satisfied that the client is aware of their duties duly
owned and obligated to them under these regulations. This drawing precludes
Fusion by Design Ltd., from the role of Principal Designer unless otherwise
contractually engaged.

Rev D: 26.06.2023 (DL)

DRAWING REVISED TO SUIT PLANNING CONSULTANT

Rev C: 21.06.2023 (VF)

DRAWING REVISED TO SUIT PLANNING CONSULTANT

Rev B: 20.06.2023 (VF)

DRAWING REVISED TO SUIT PLANNING CONSULTANT

Rev A: 19.06.2023 (VF)

DRAWING REVISED FOLLOWING CALL PLANNING
CONSULTANT

Revision

FUSION BY DESIGN

FUSION BY DESIGN - THE PATTERN ROOM
SUNNYBANK MILLS, SANDGATE, PARSLEY, LEEDS LS28 9JJ
Telephone 0113 2047788 Fax 0113 2047888
E-Mail info@fusionbydesign.co.uk Web www.fusionbydesign.co.uk

Client

STONEGATE GROUP

Job Title

**SLUG AND LETTUCE DEANSGATE,
MANCHESTER, M3 2EN**

Drawing Title

**GENERAL DETAILS - SHEET 3
(MID POSEUR HEIGHT VIP BOOTHS)**

Scale

1:20

Date

JUN 2023

Drawn By

MF

Drawing No

**4267 -
LB06**

Revision

D