


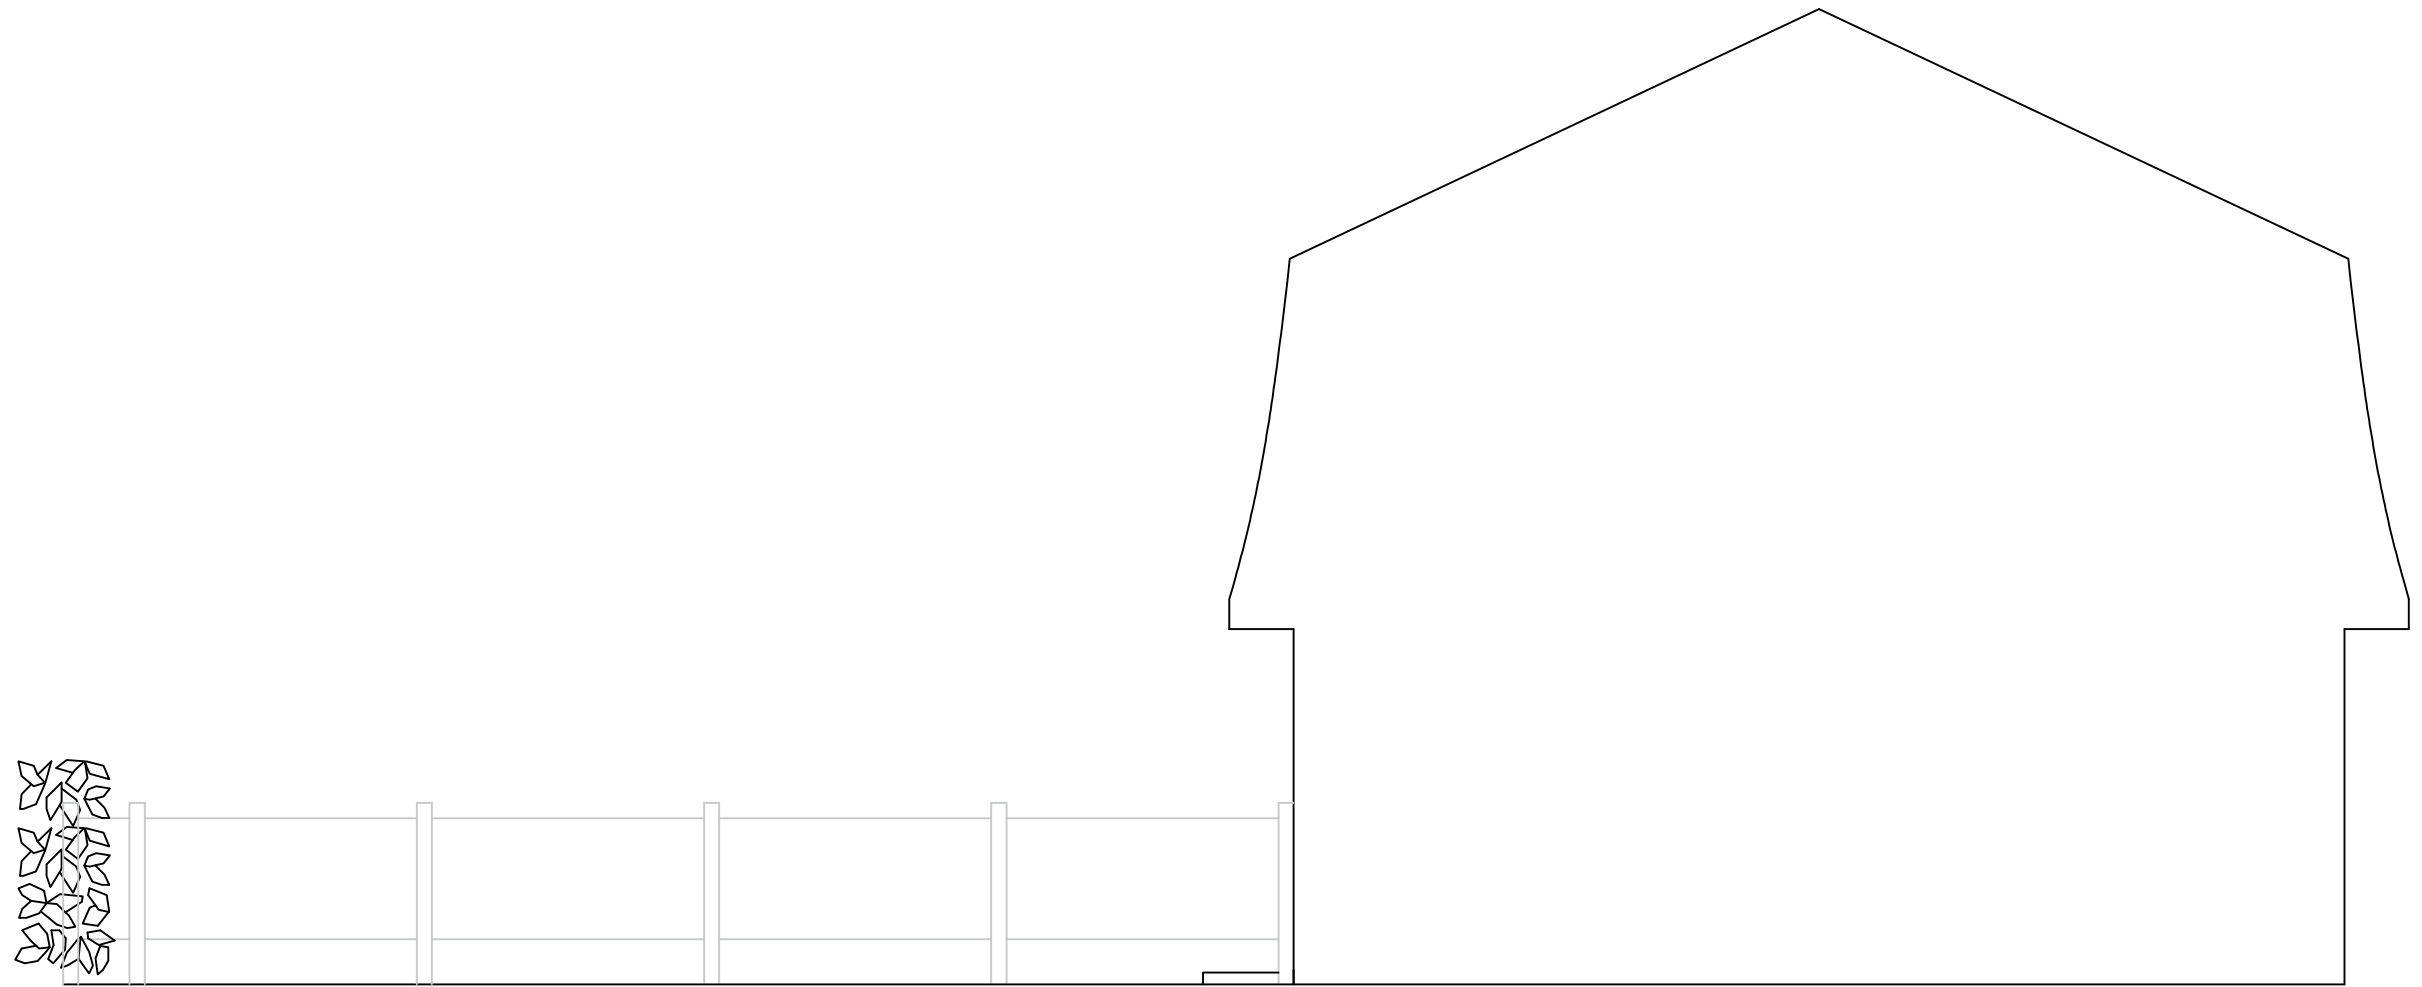

EXISTING SIDE ELEVATION



MANCHESTER
CITY COUNCIL

Address: 33 Evesham Road M9 7DS

Contact details: Anthony Cooper 07917568488

DWG: Existing Side Elevation

Revision:

Scale: 1:50 @ A3L

House type:

Date: May 2023

Drawn By: KS