
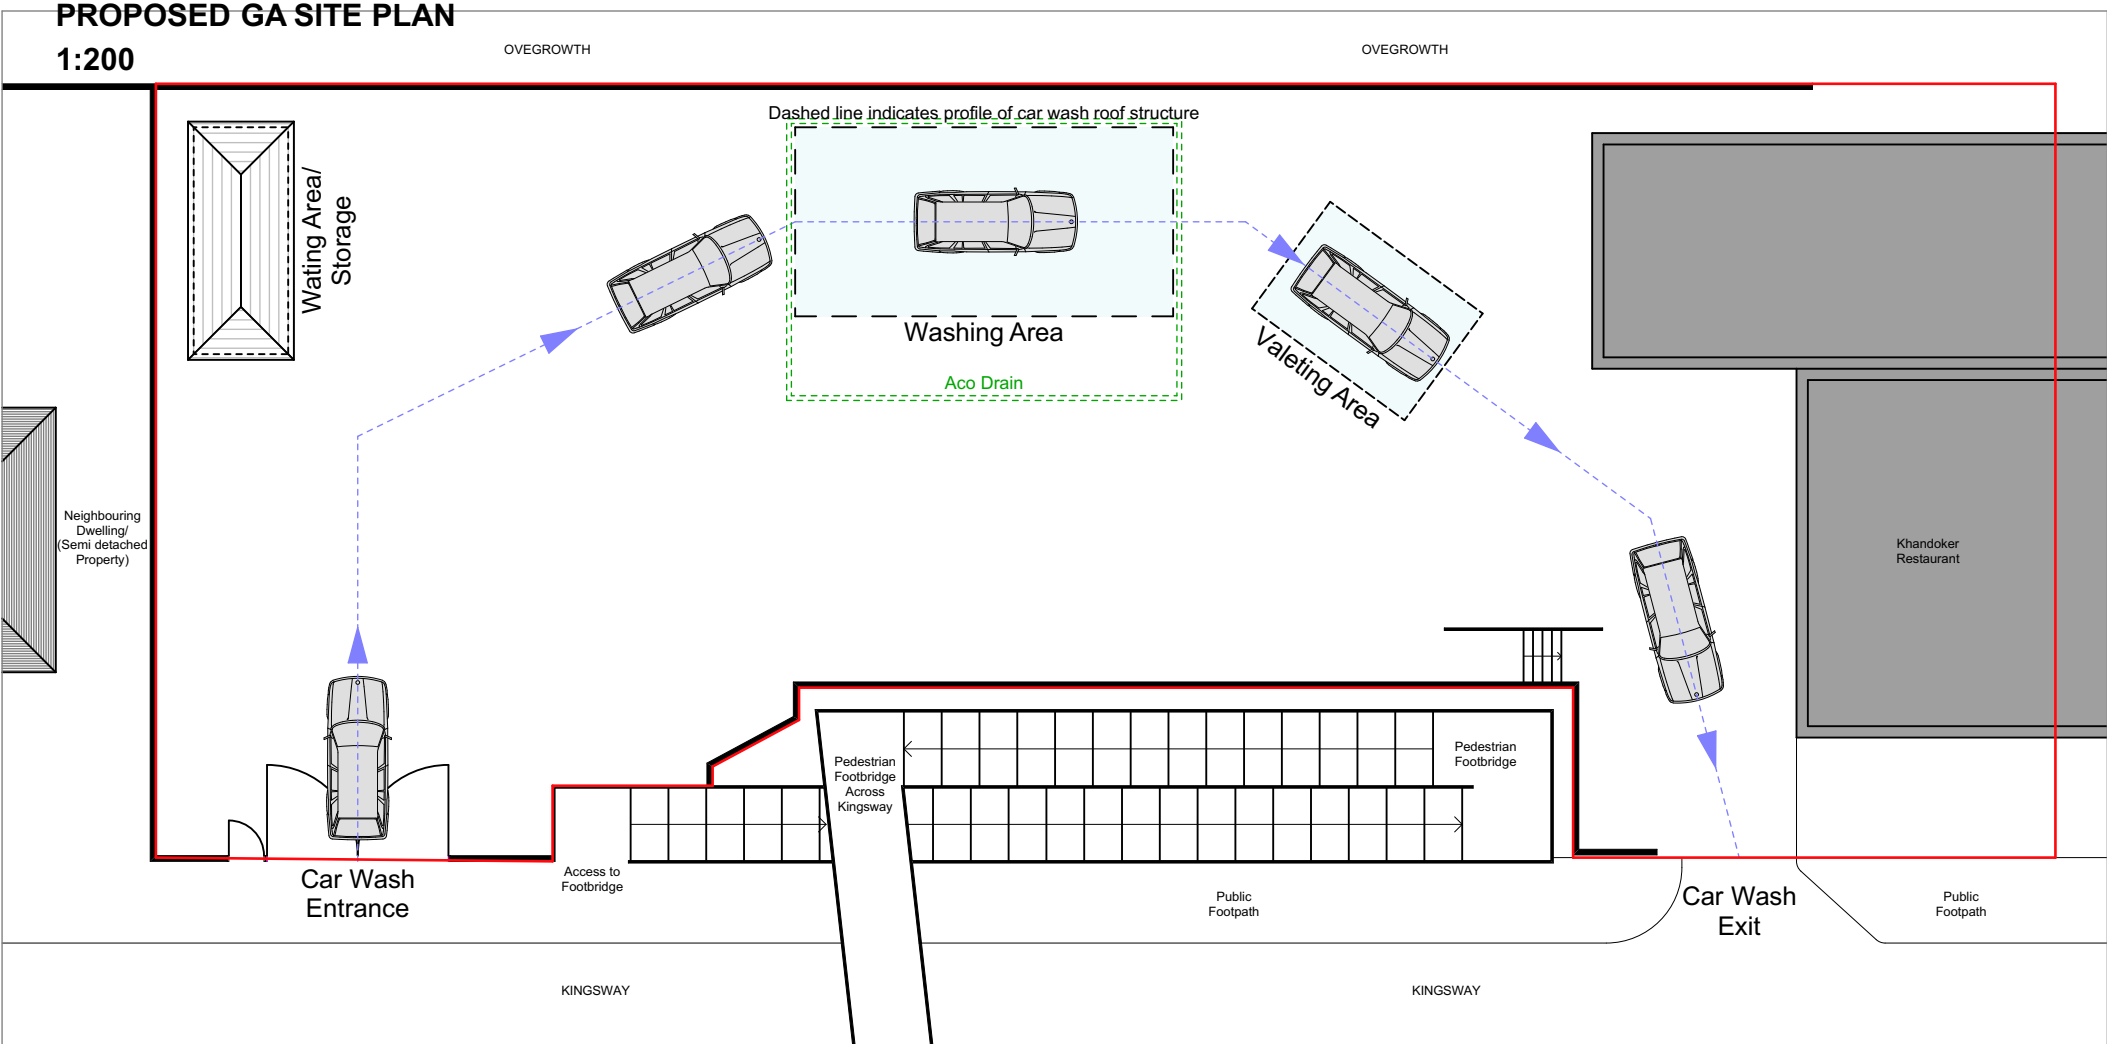
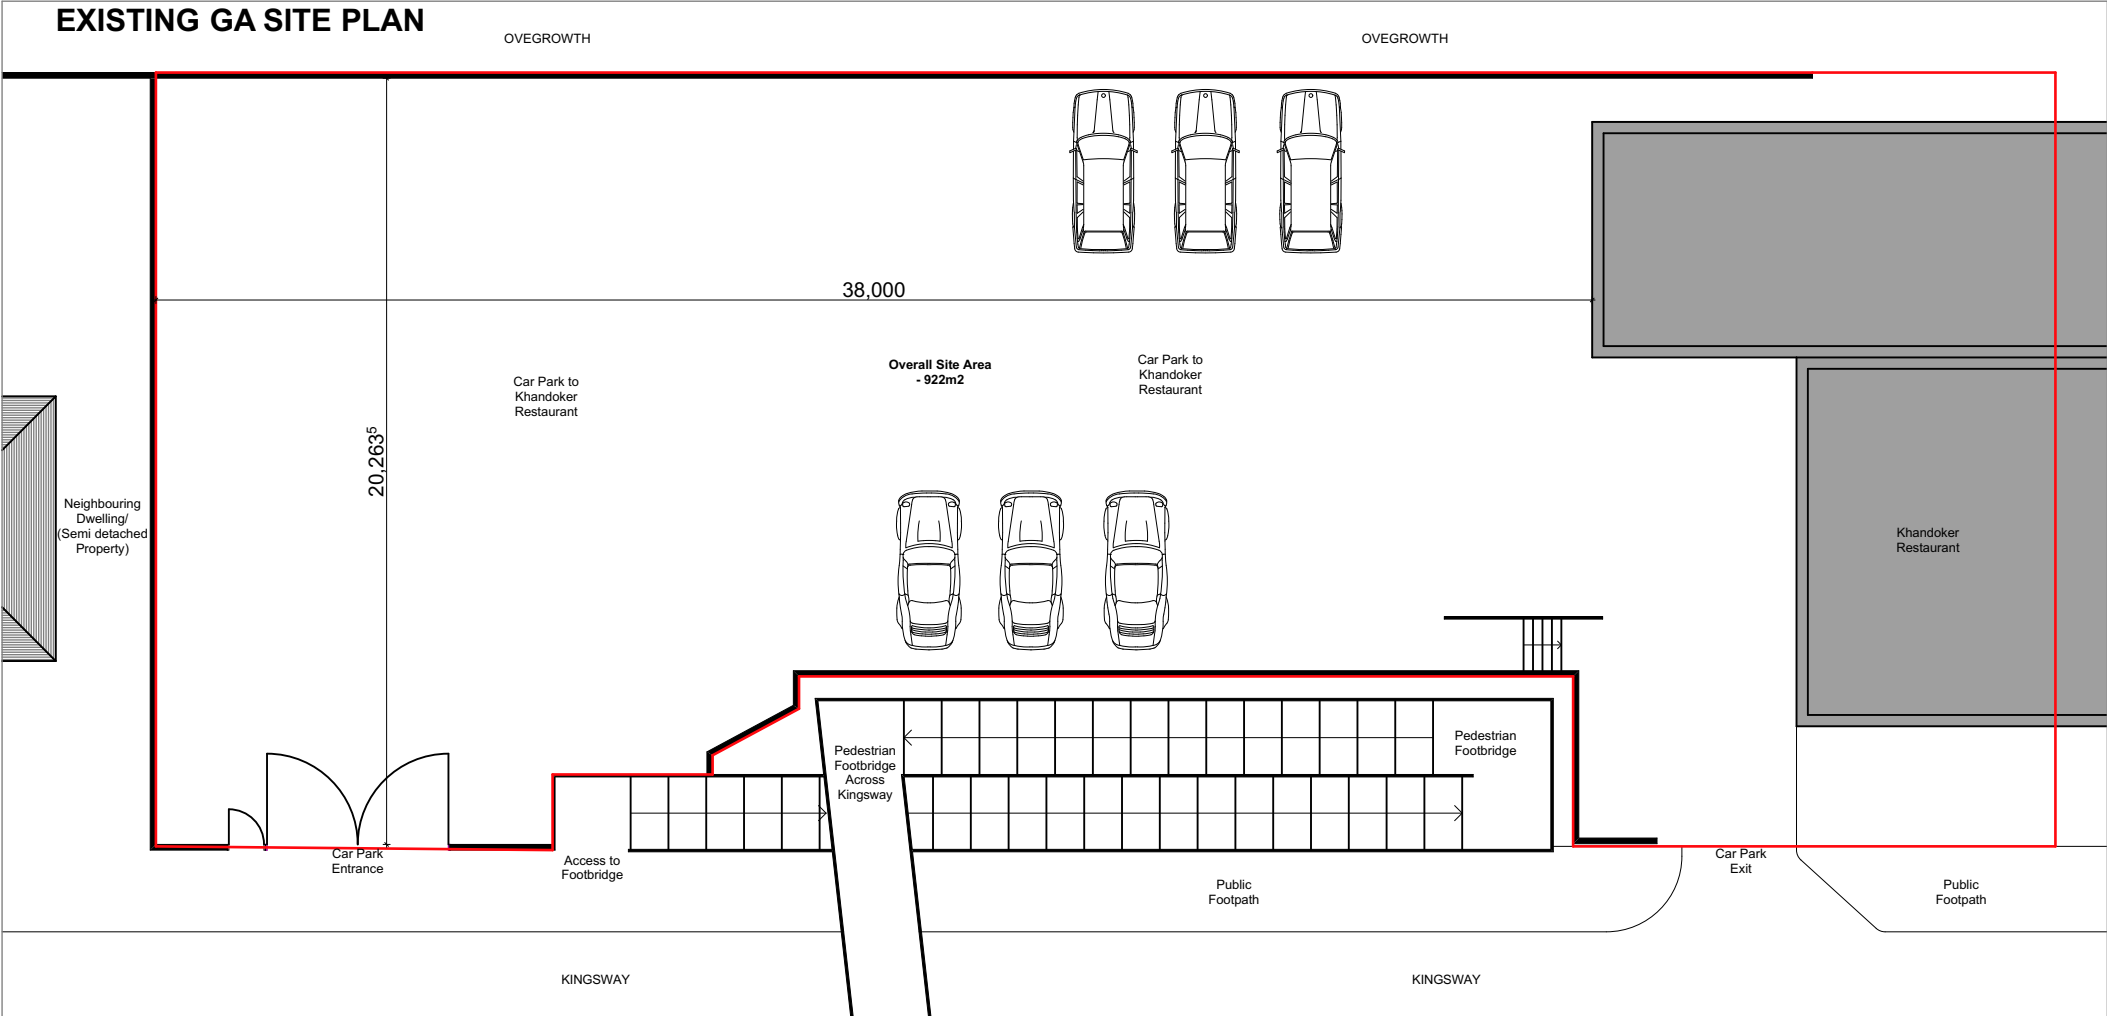




**PROPOSED GA GROUND
FLOOR LAYOUT/
ELEVATIONS FOR WATING
AREA 1:100**

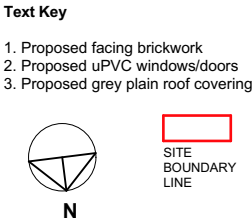

notes

This drawing is subject to a detailed building and site survey, therefore no guarantee of its accuracy can be given.
This drawing has been draughted in accordance with the clients design requirements.
All areas are approximate and are subject to a detailed building and site survey and further design development.
All dimensions should be checked prior to commencement of construction on site. Measurements should not be taken off the drawing.

All dimensions shown are in millimetres (mm).

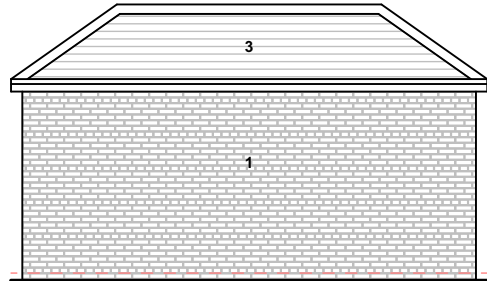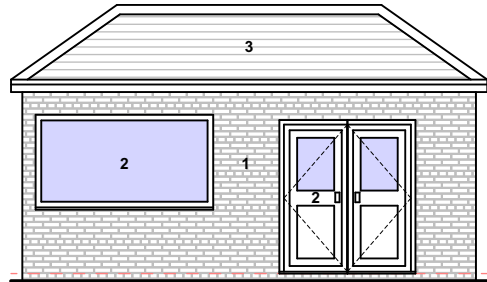

PL0 Planning Issue 12.06.23



NADA Architects Ltd
169 Kingsway
Burnage
Manchester
M19 2ND
Mob: 07974 735527
E: ahmed@nadaarchitects.com
W: www.nadaarchitects.com

D - design PL - planning PT - pre-tender
T - tender P - preliminary
C - construction R - record

MR ROSHMAN AZAD

**CAR WASH.
CAR PARK TO KHANDOKER
RESTAURANT, 812 KINGSWAY,
M20 5WY**

**EXISTING & PROPOSED GA
SITE LAYOUTS**

scale 1:200 @ A3 date 12.06.23 drawn checked AC
1:100 @ A3

job no (category) dwg no revision

21-922 (01)001 PL0

Drawing measurements shall not be obtained by scaling. Verify all dims prior to construction. Immediately report any discrepancies on this drawing to Draughtsman. This drawing shall be read in conjunction with associated specifications and related consultant's documents.

PLANNING