


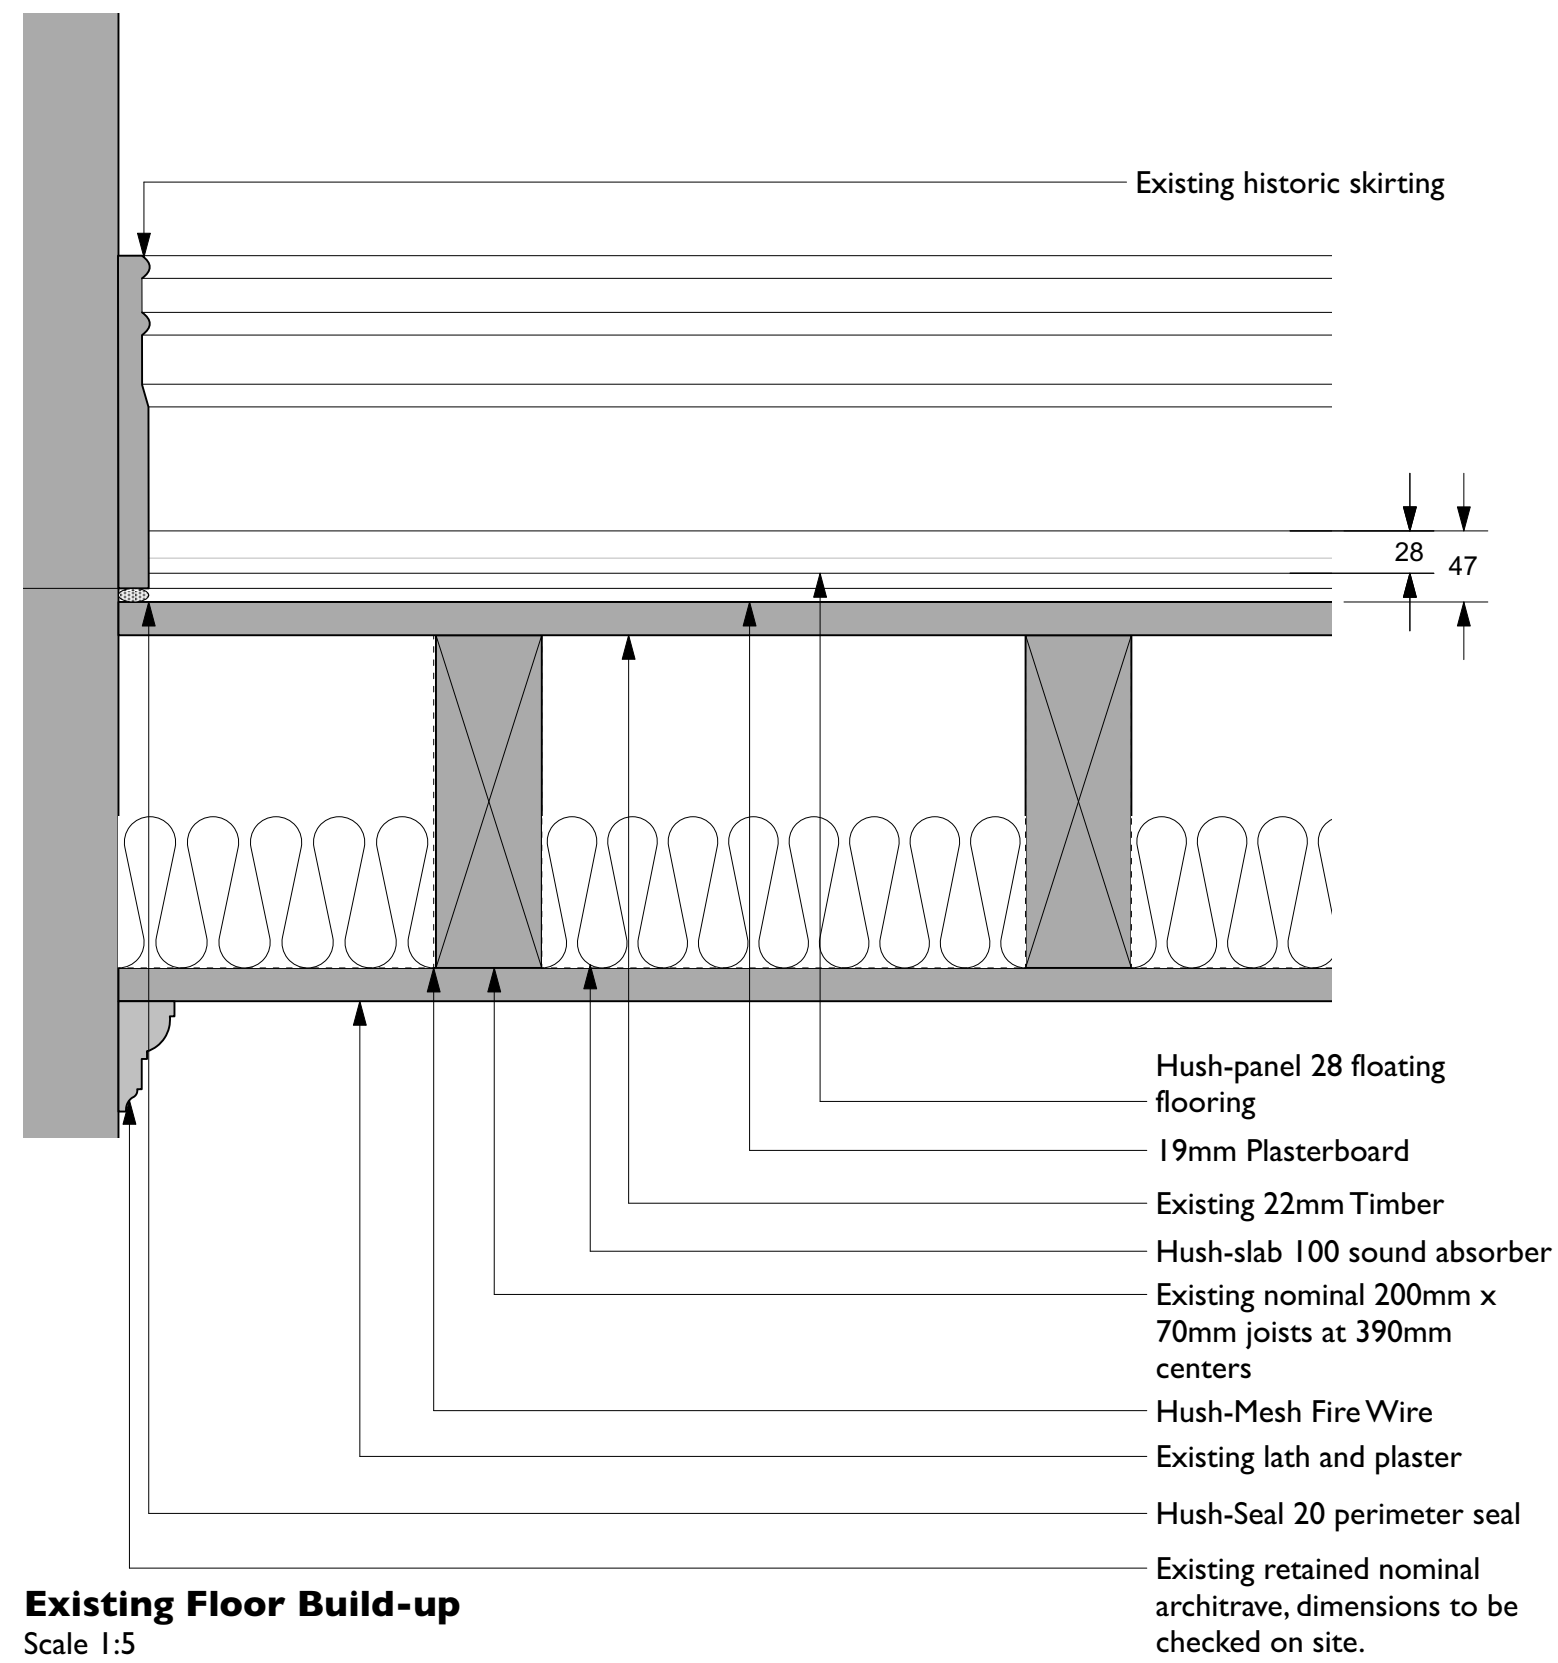

**Existing Floor Build-up**  
Scale 1:5



| Rev | Note | DRN | CHK |
|-----|------|-----|-----|
|-----|------|-----|-----|

**St Margarets, Manchester**  
For Charlotte Street Estates

Typical Floor Build Up  
Proposed Upgrade

|          |               |
|----------|---------------|
| scheme   | 1907          |
| drwg no. | <b>P(410)</b> |
| revision |               |

|                  |            |
|------------------|------------|
| scale            | 1:100 @ A3 |
| date first drawn | Sept 2020  |
| drawn            | RMS/VV     |

SK sketch E existing P proposed T tender C construction FI final issue

[www.ateliermb.co.uk](http://www.ateliermb.co.uk)  
t 0161 236 0051  
e architect@ateliermb.co.uk