




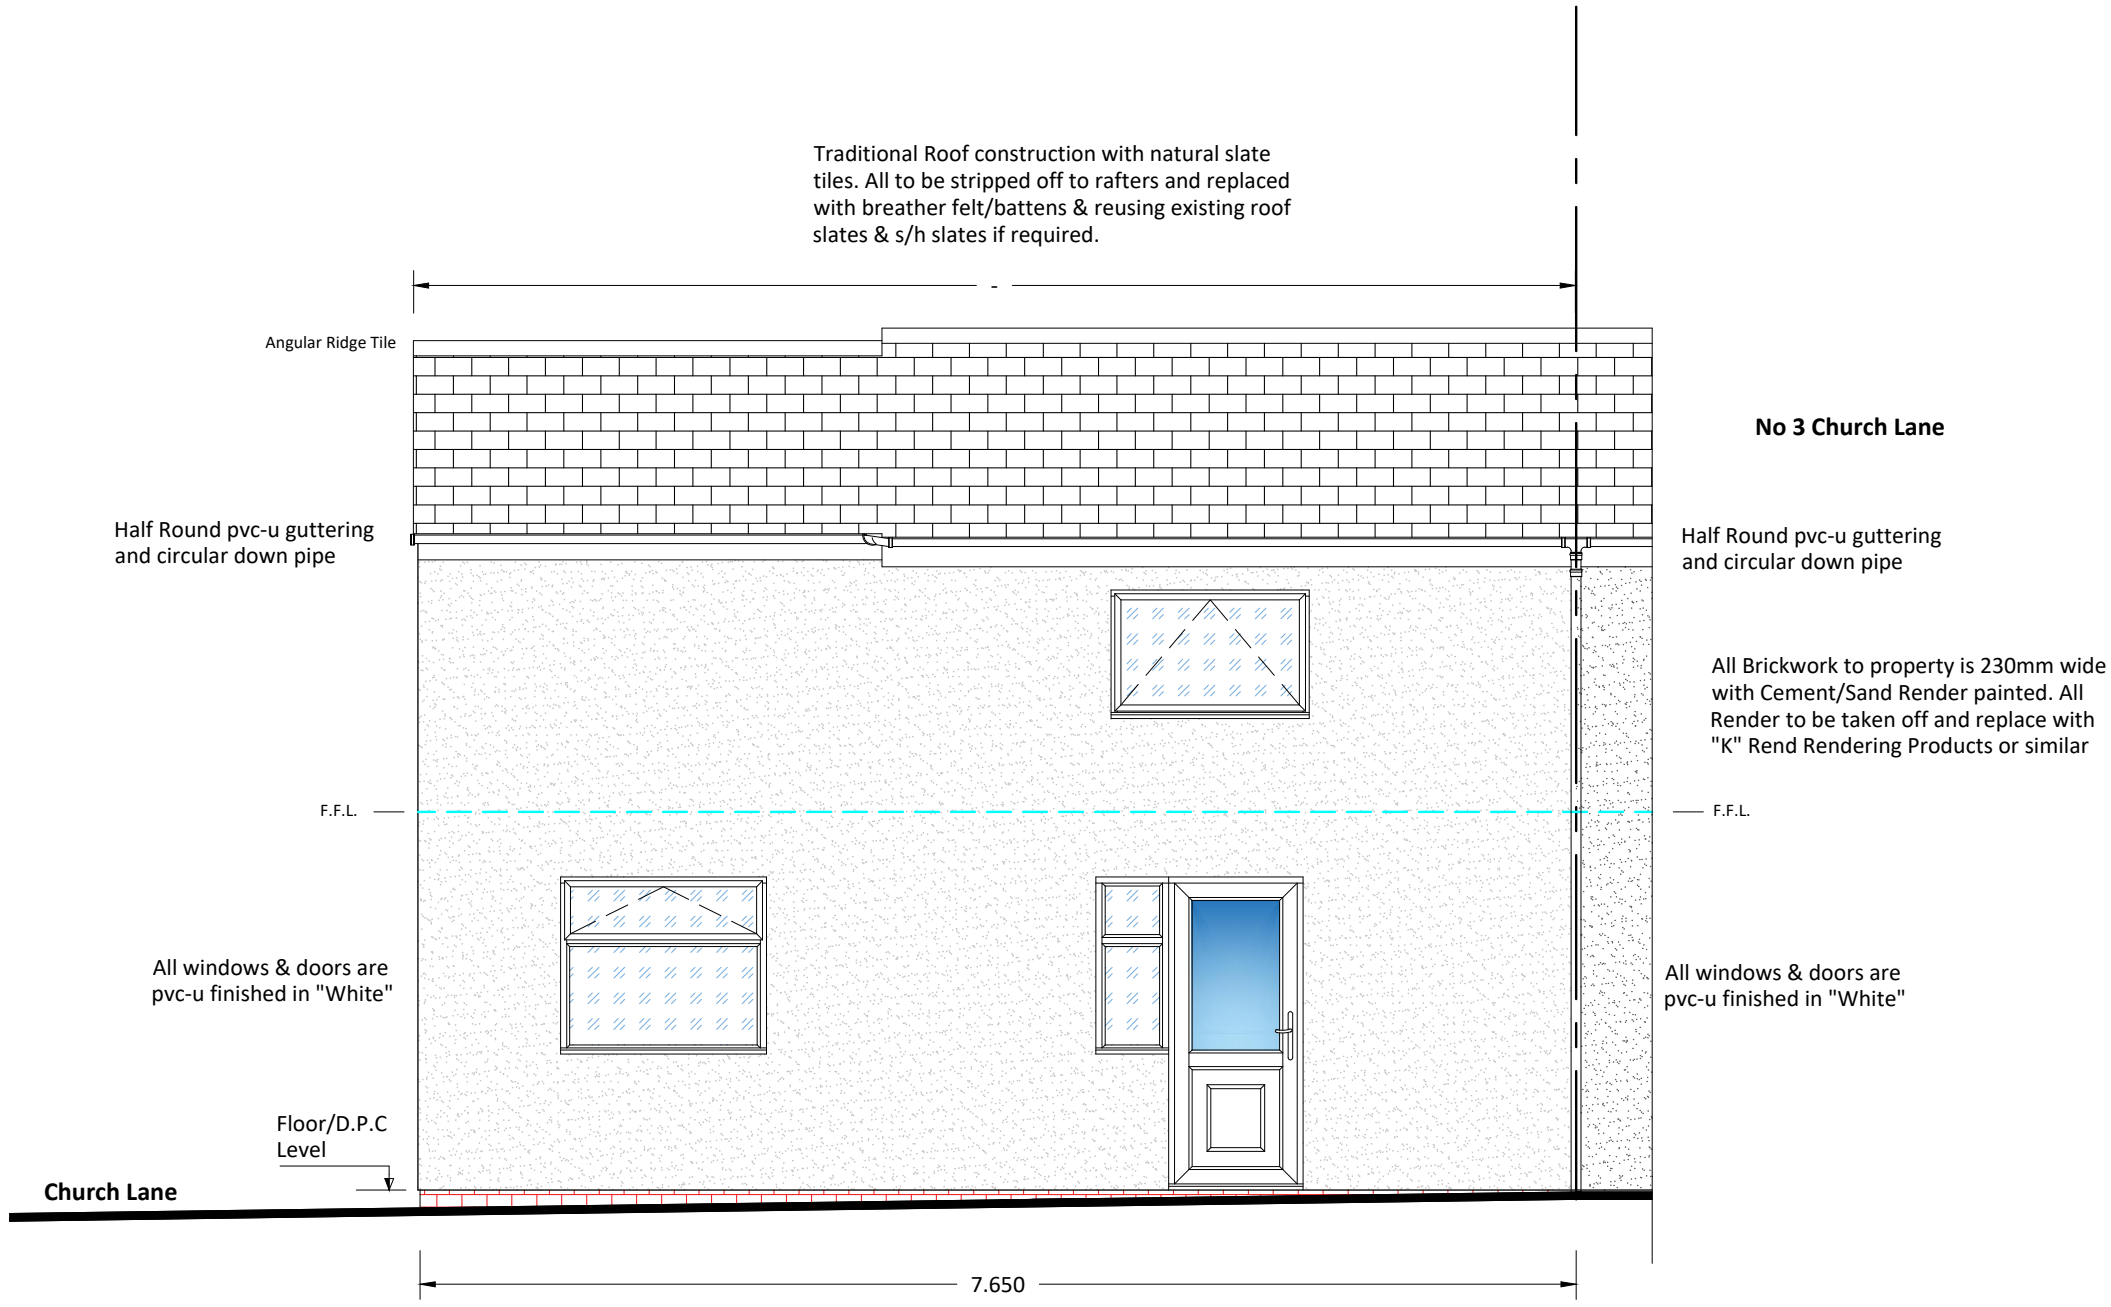


Existing Front (East) Elevation

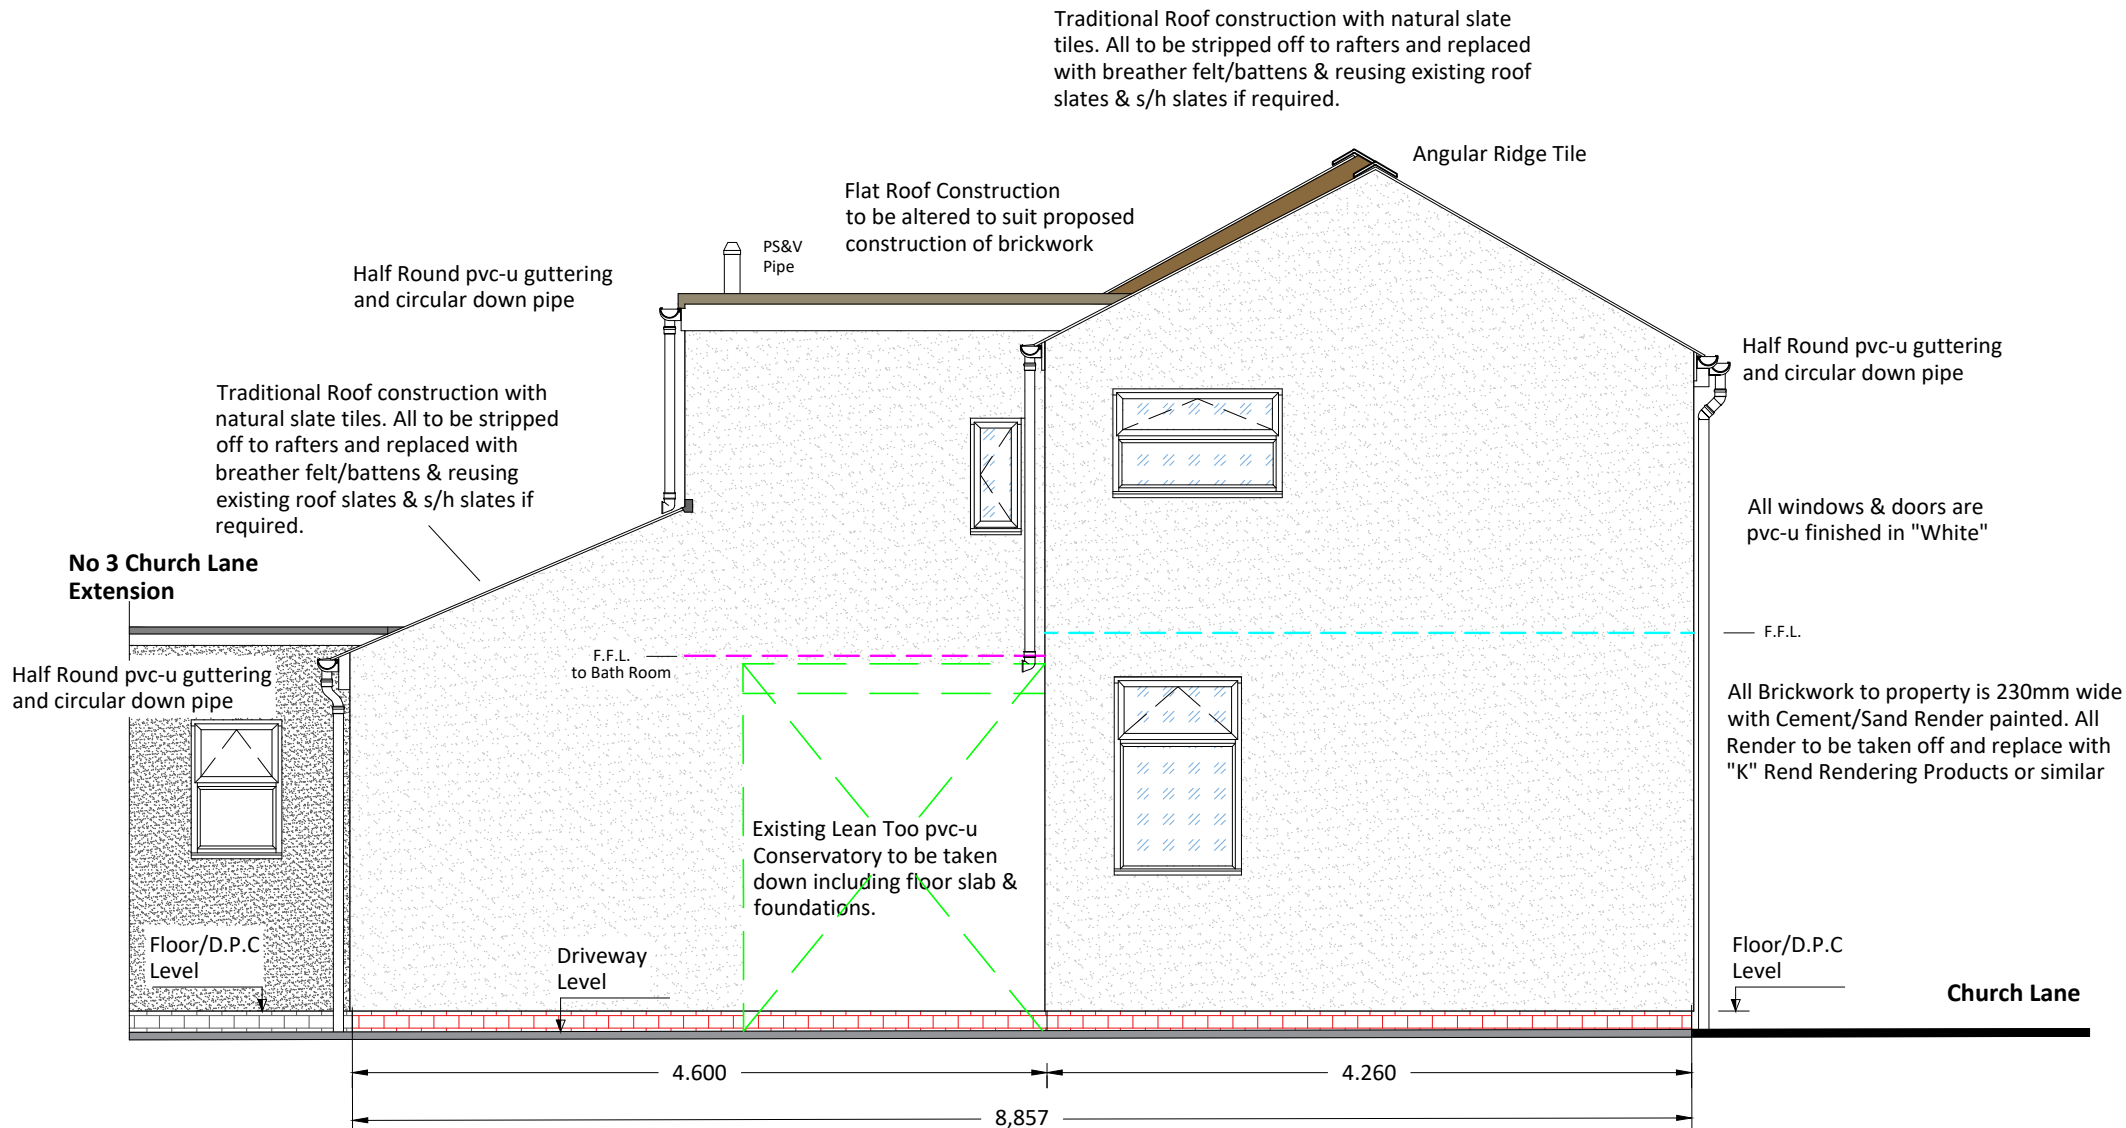


Existing Side(South) Elevation

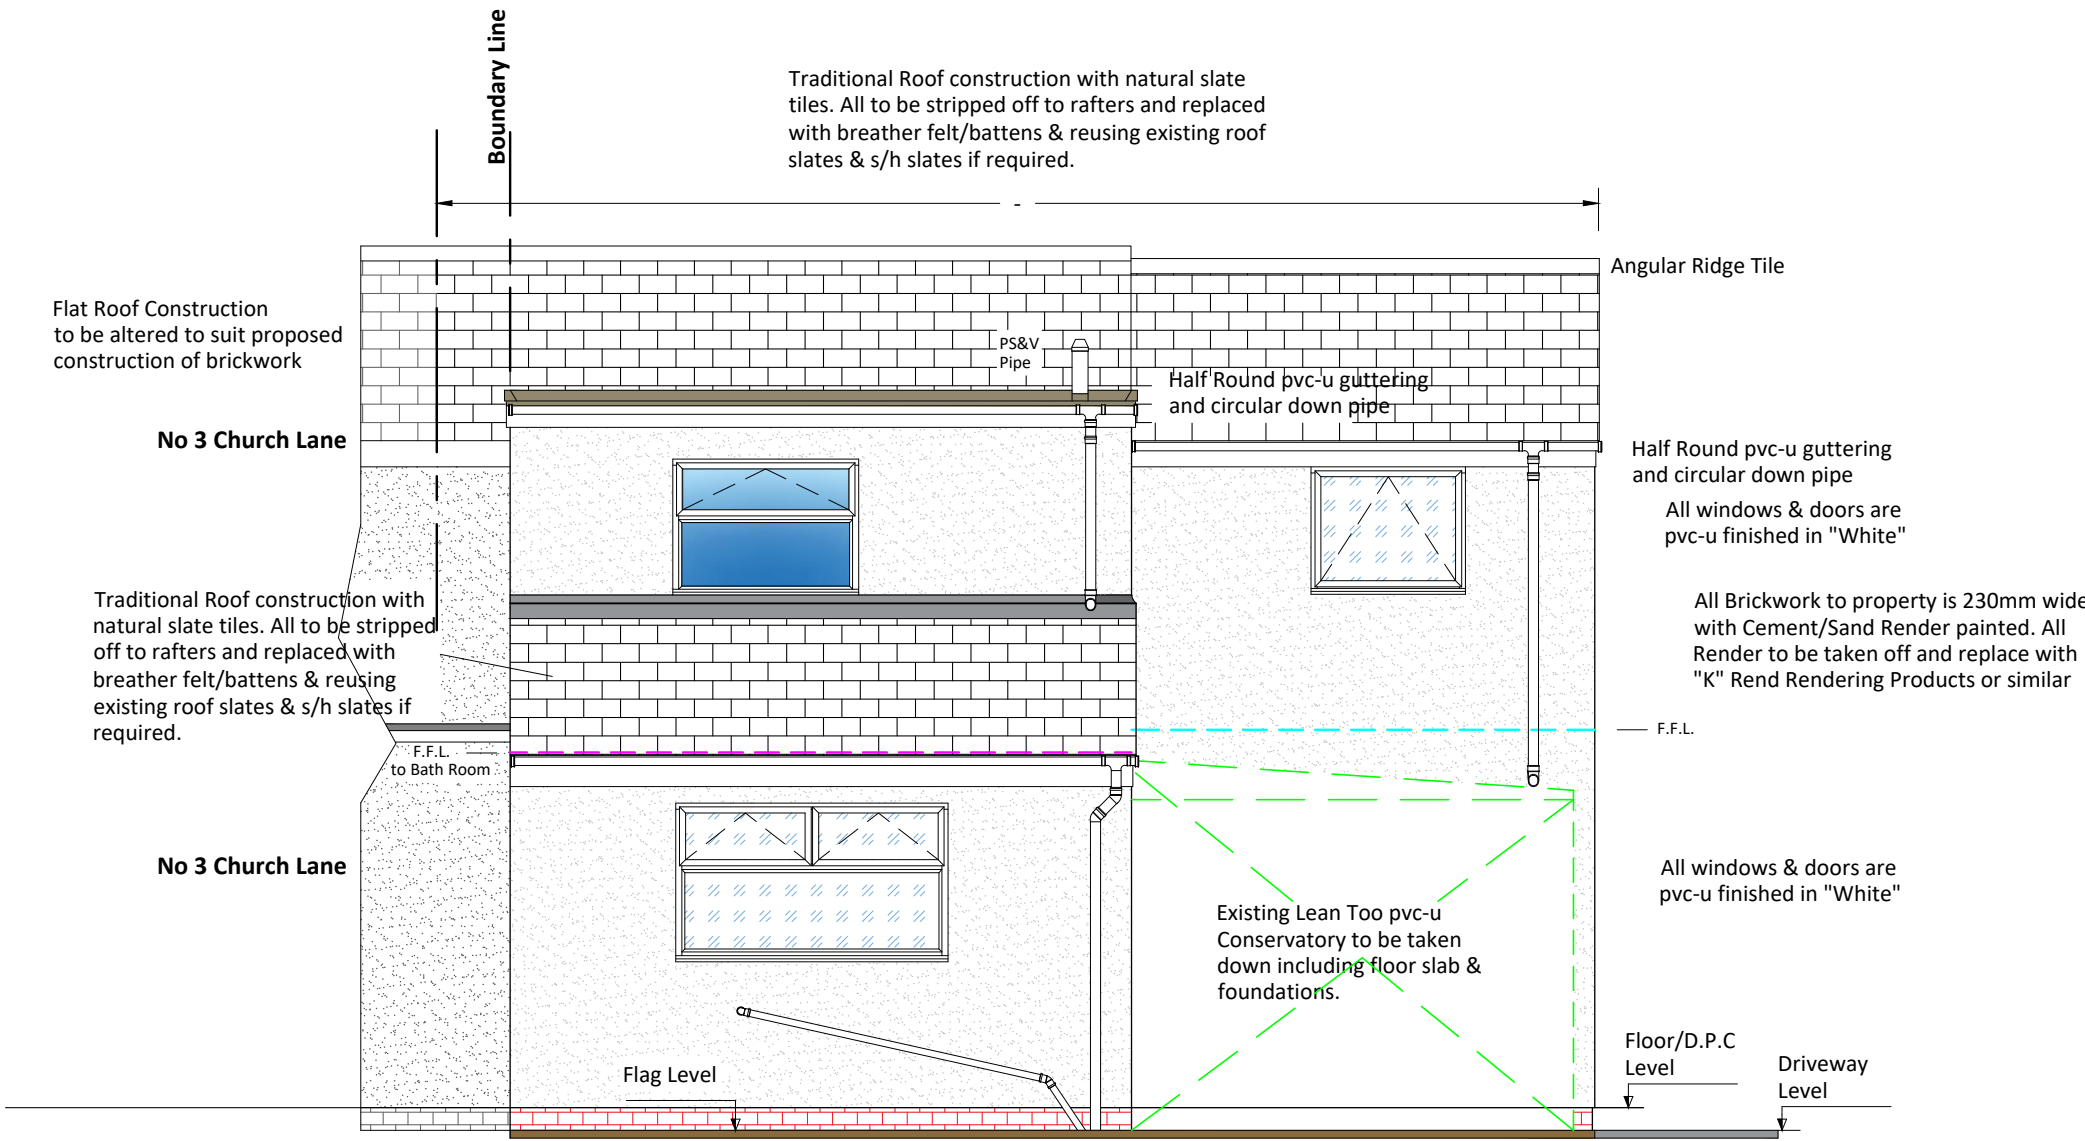


Existing Rear (West) Elevation

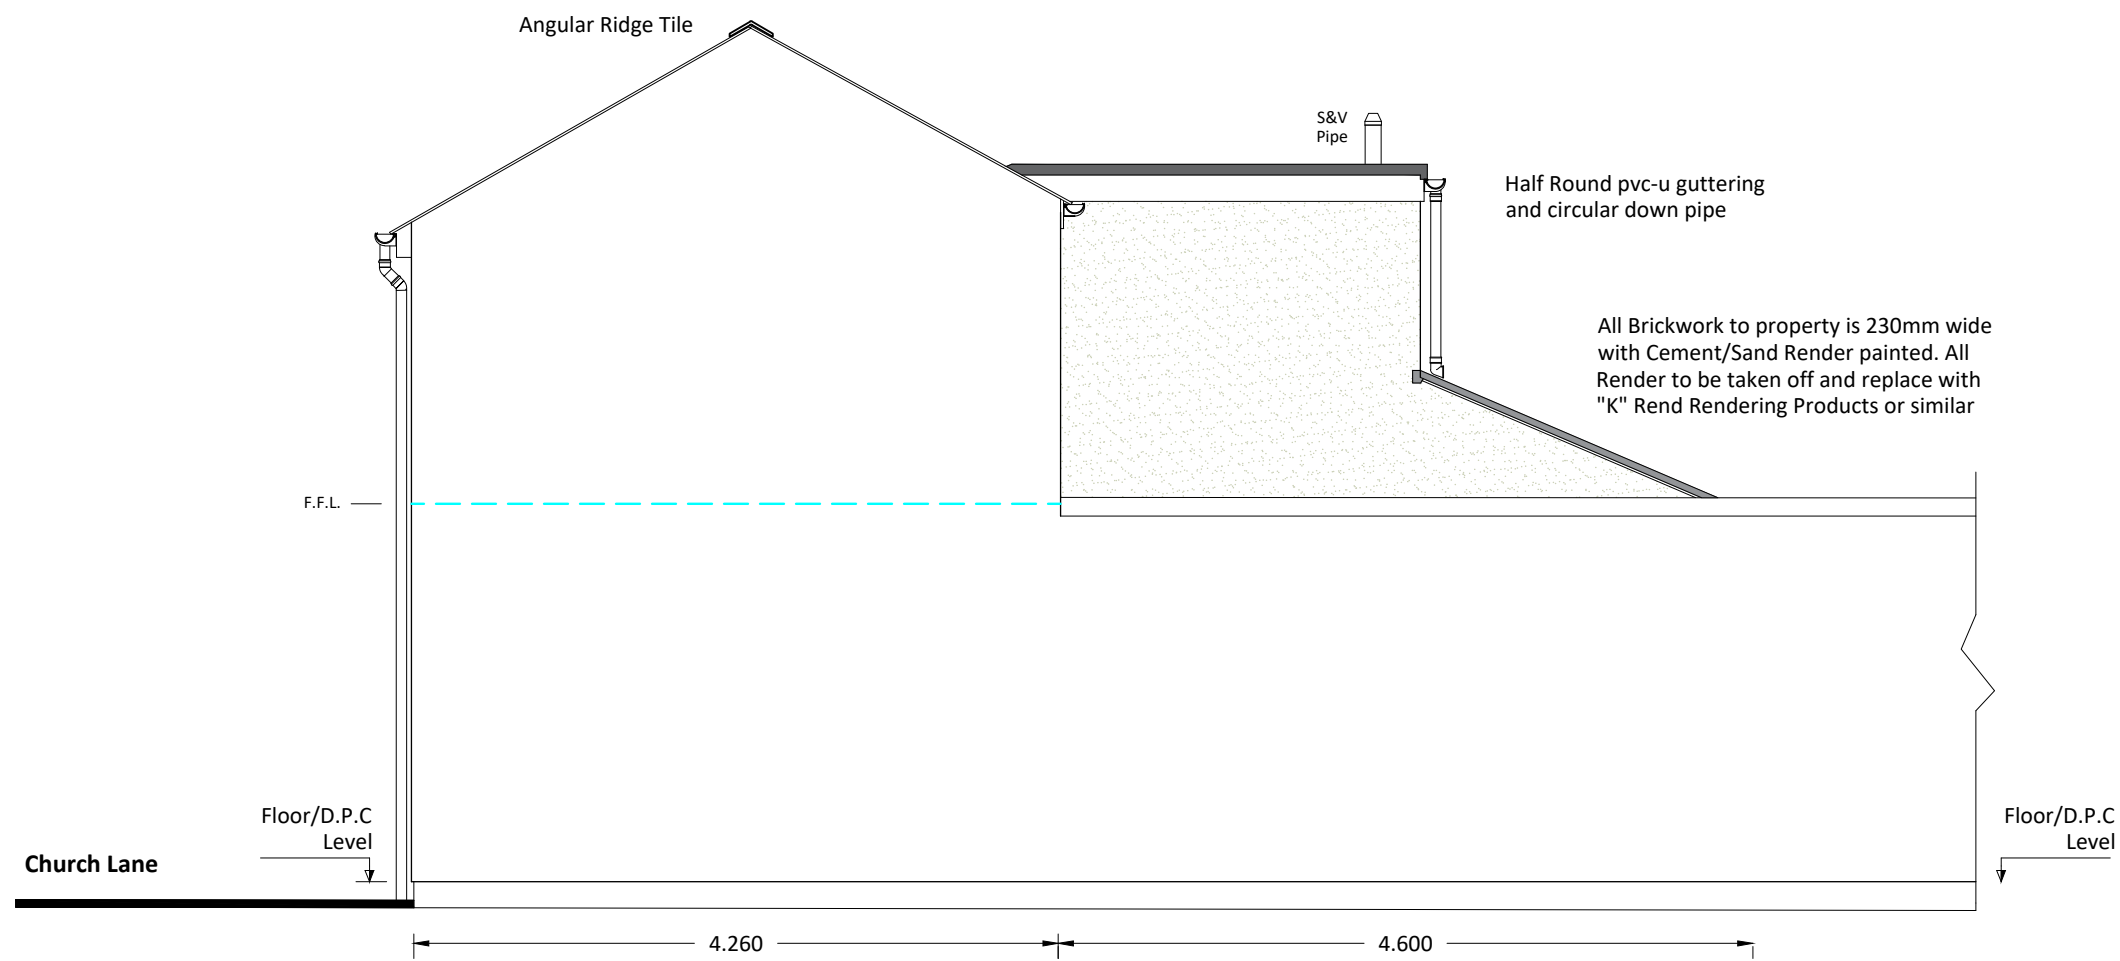

Existing Side (North) Elevation

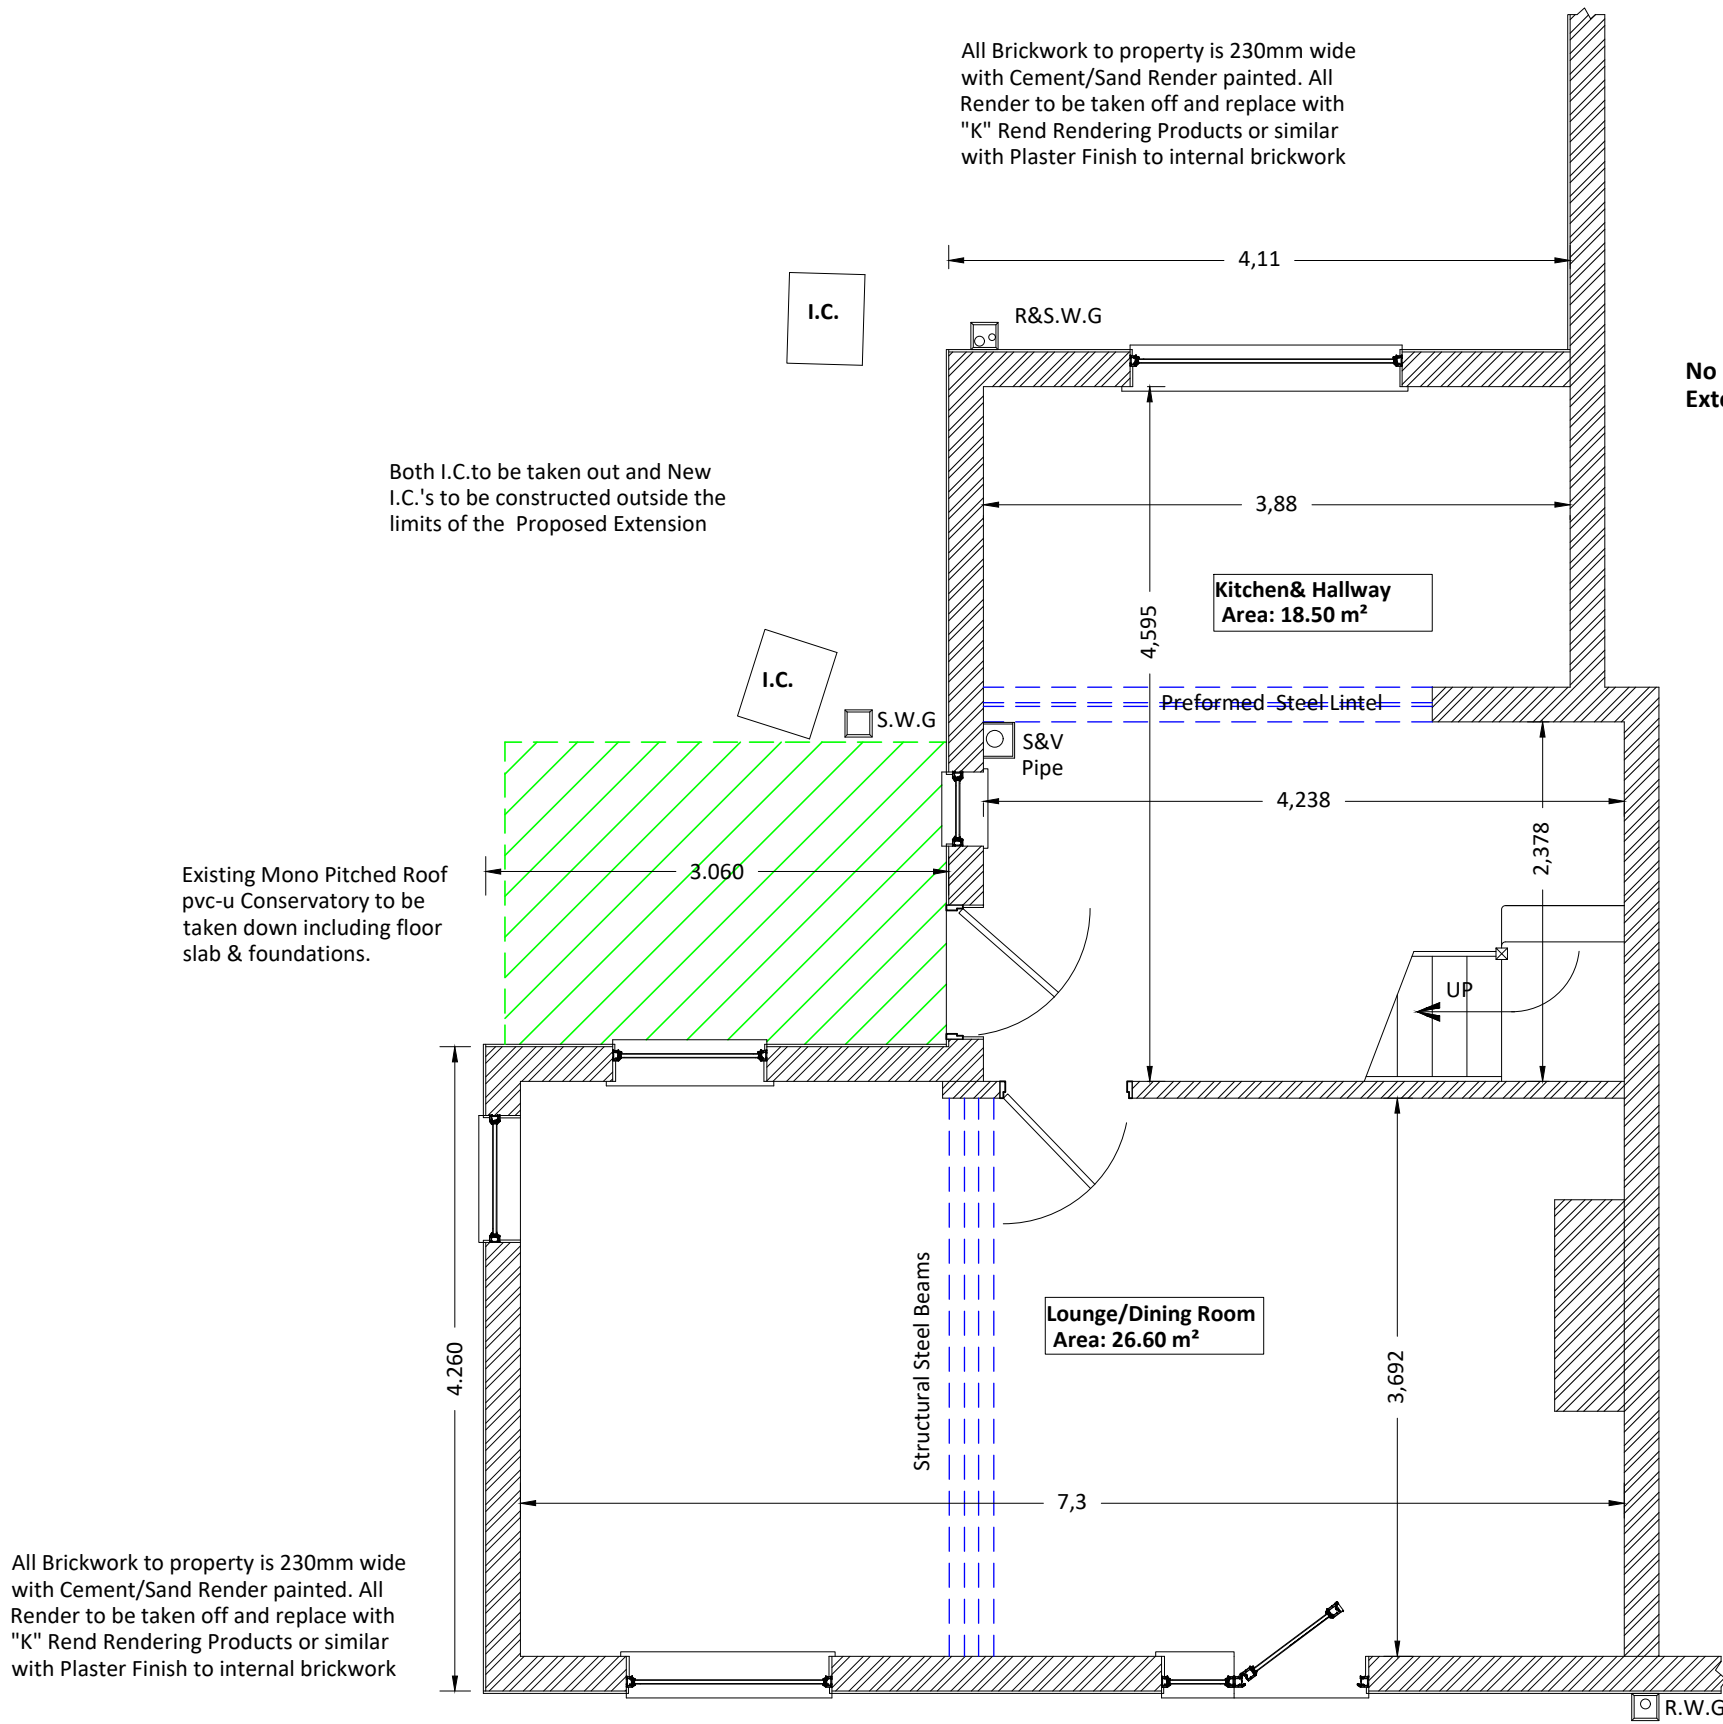

Existing Ground Floor Layout

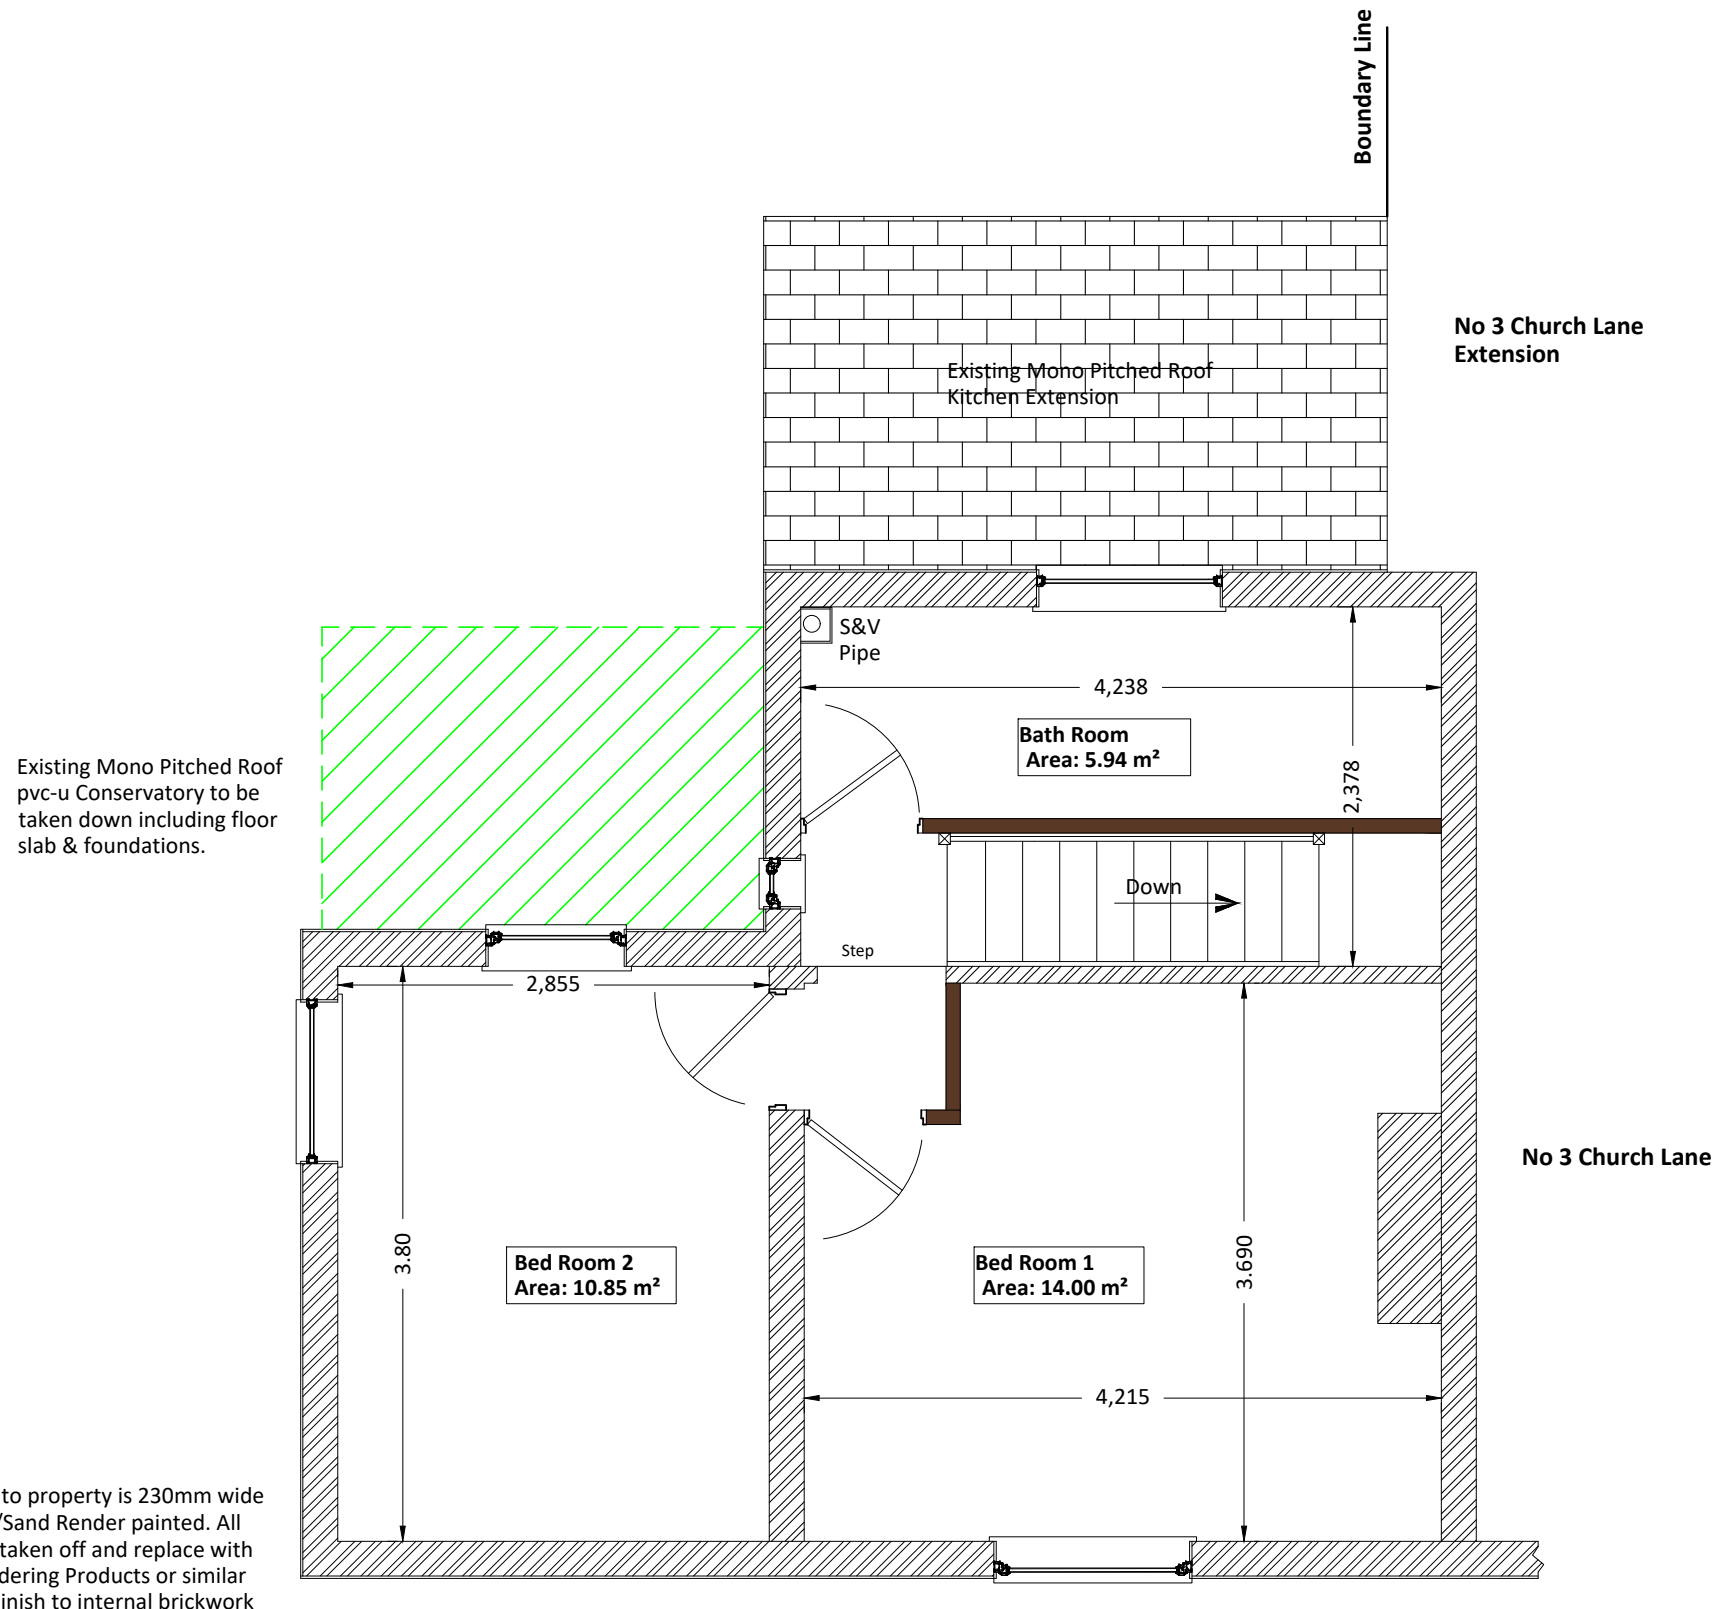

Existing First Floor Layout

Scale Bar : 1:50

