



PROPOSED REAR GARDEN LAYOUT

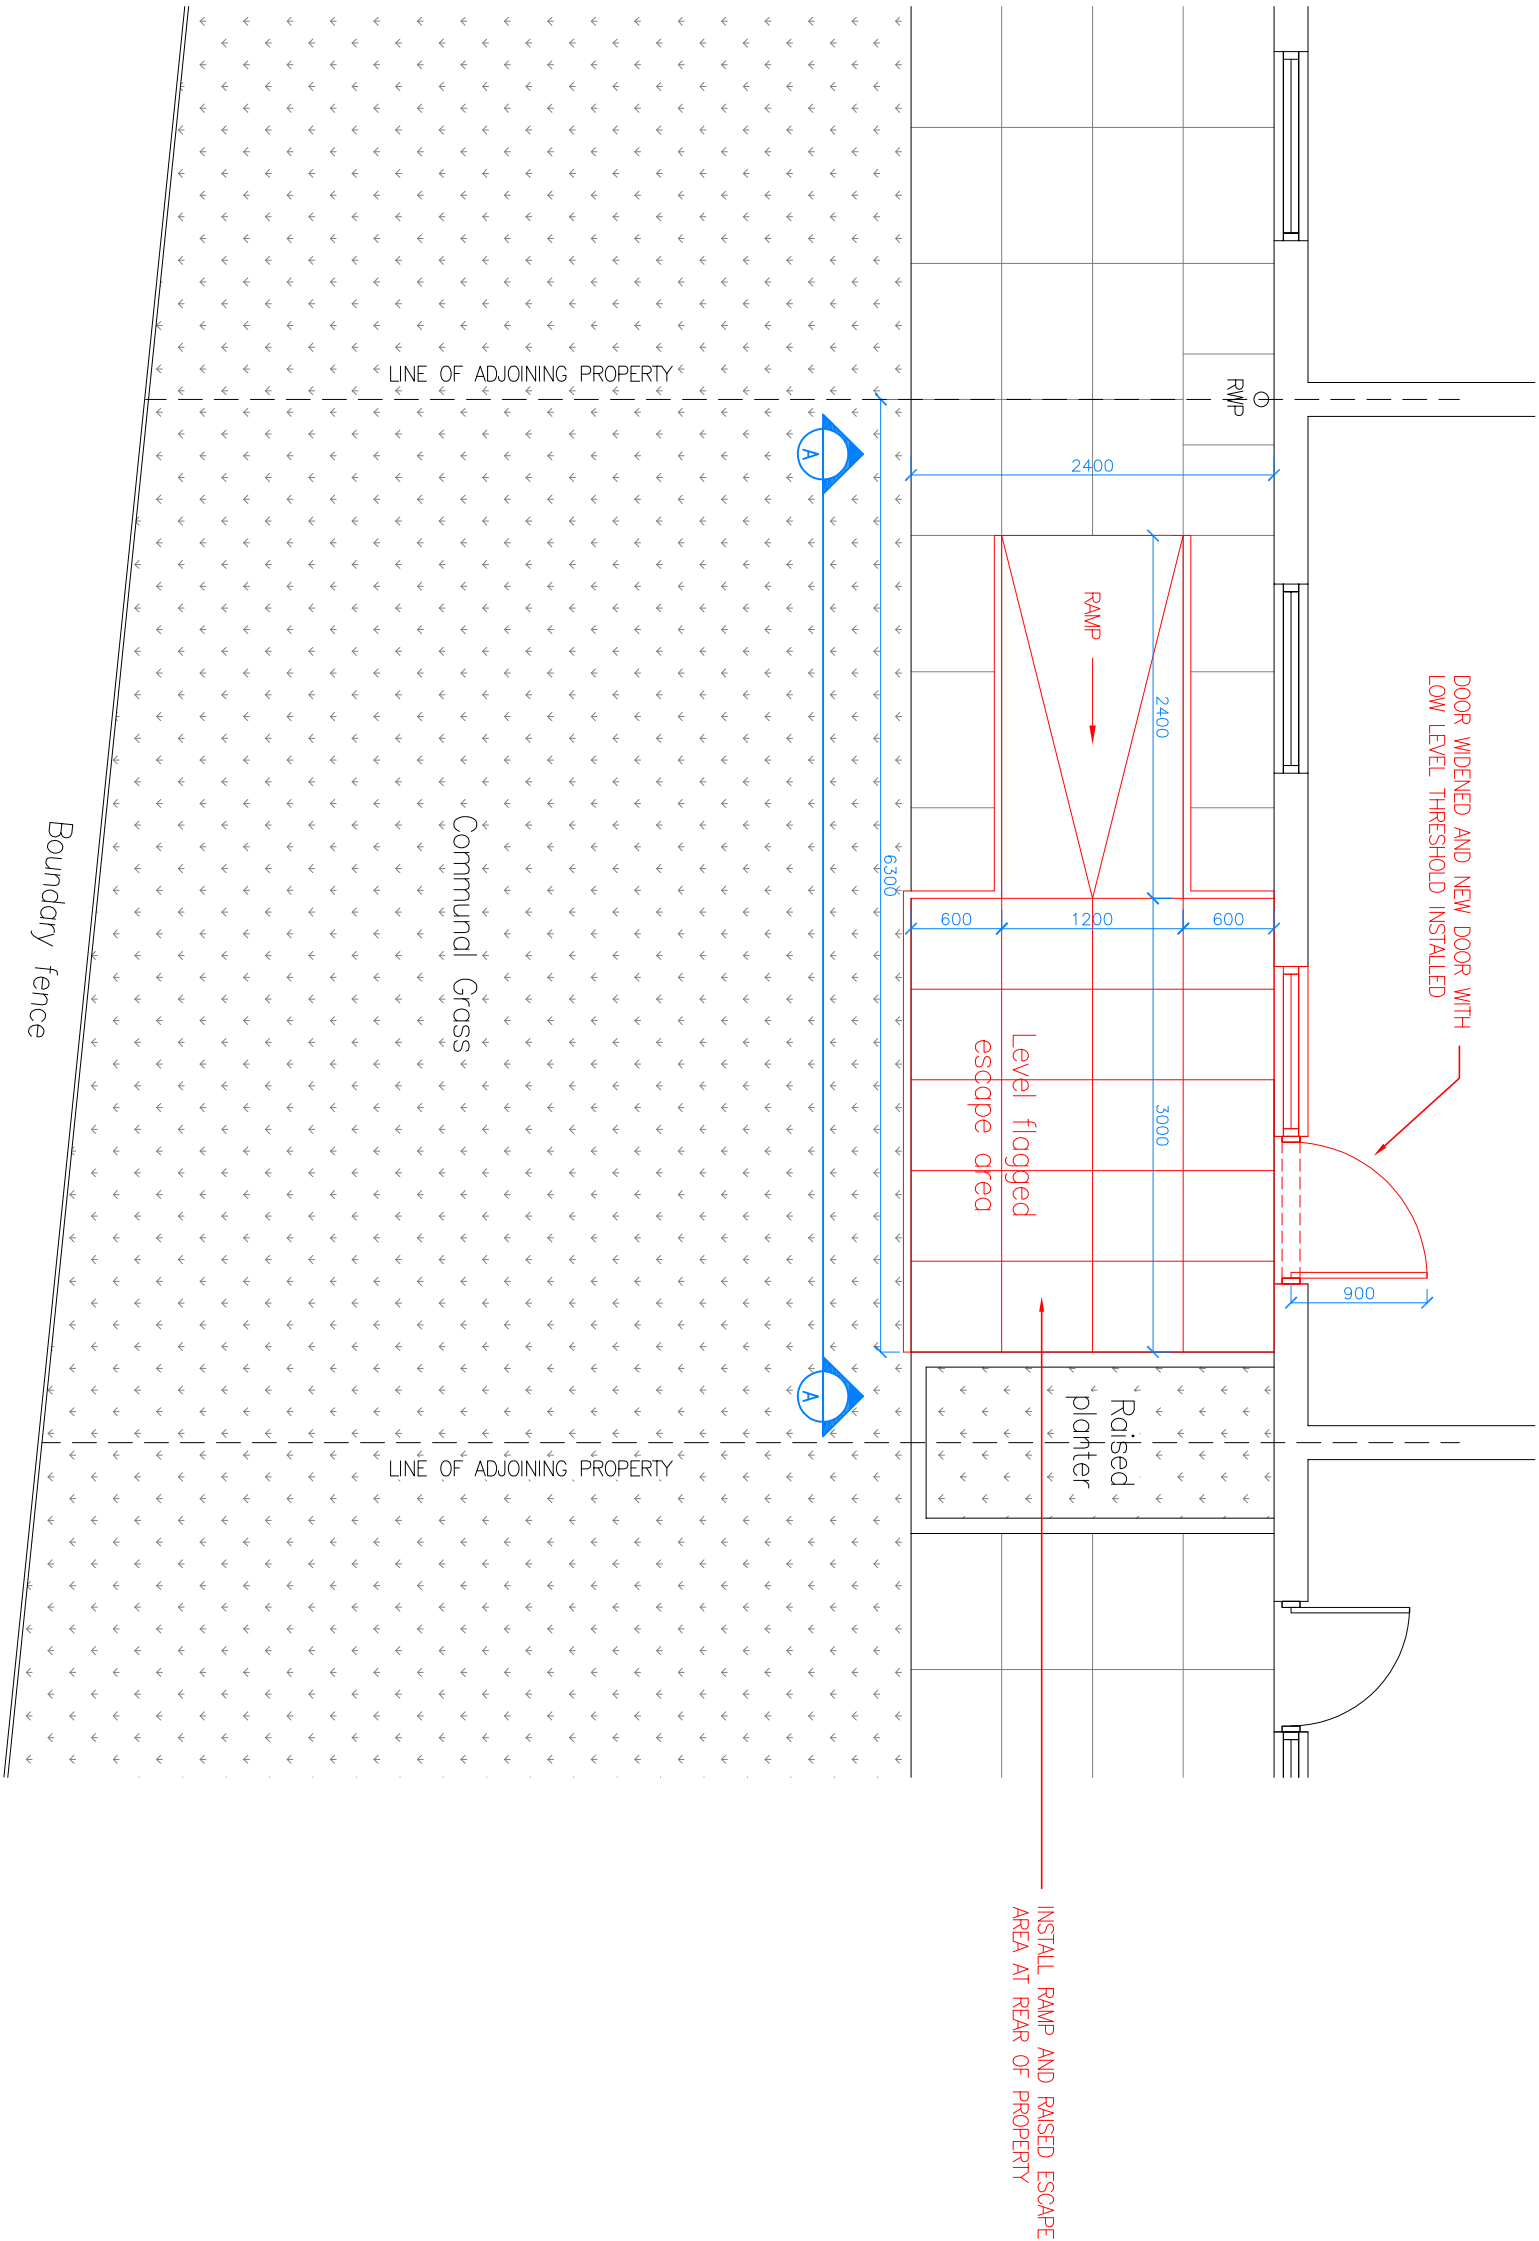

ELEVATION DETAIL A-A

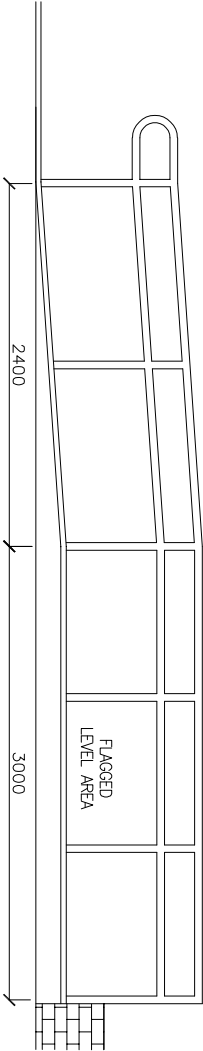

REV	DESCRIPTION	DATE	BY	CHK
Project:	68 Cross Lane, Manchester			
Drawing Title:	Proposed Rear Garden Layout			
Drawing No.:	M4-212-002			
Scale @ A3	Revision:	Status:	Drawn By:	Date:
1:50	.		AU	07/11/22