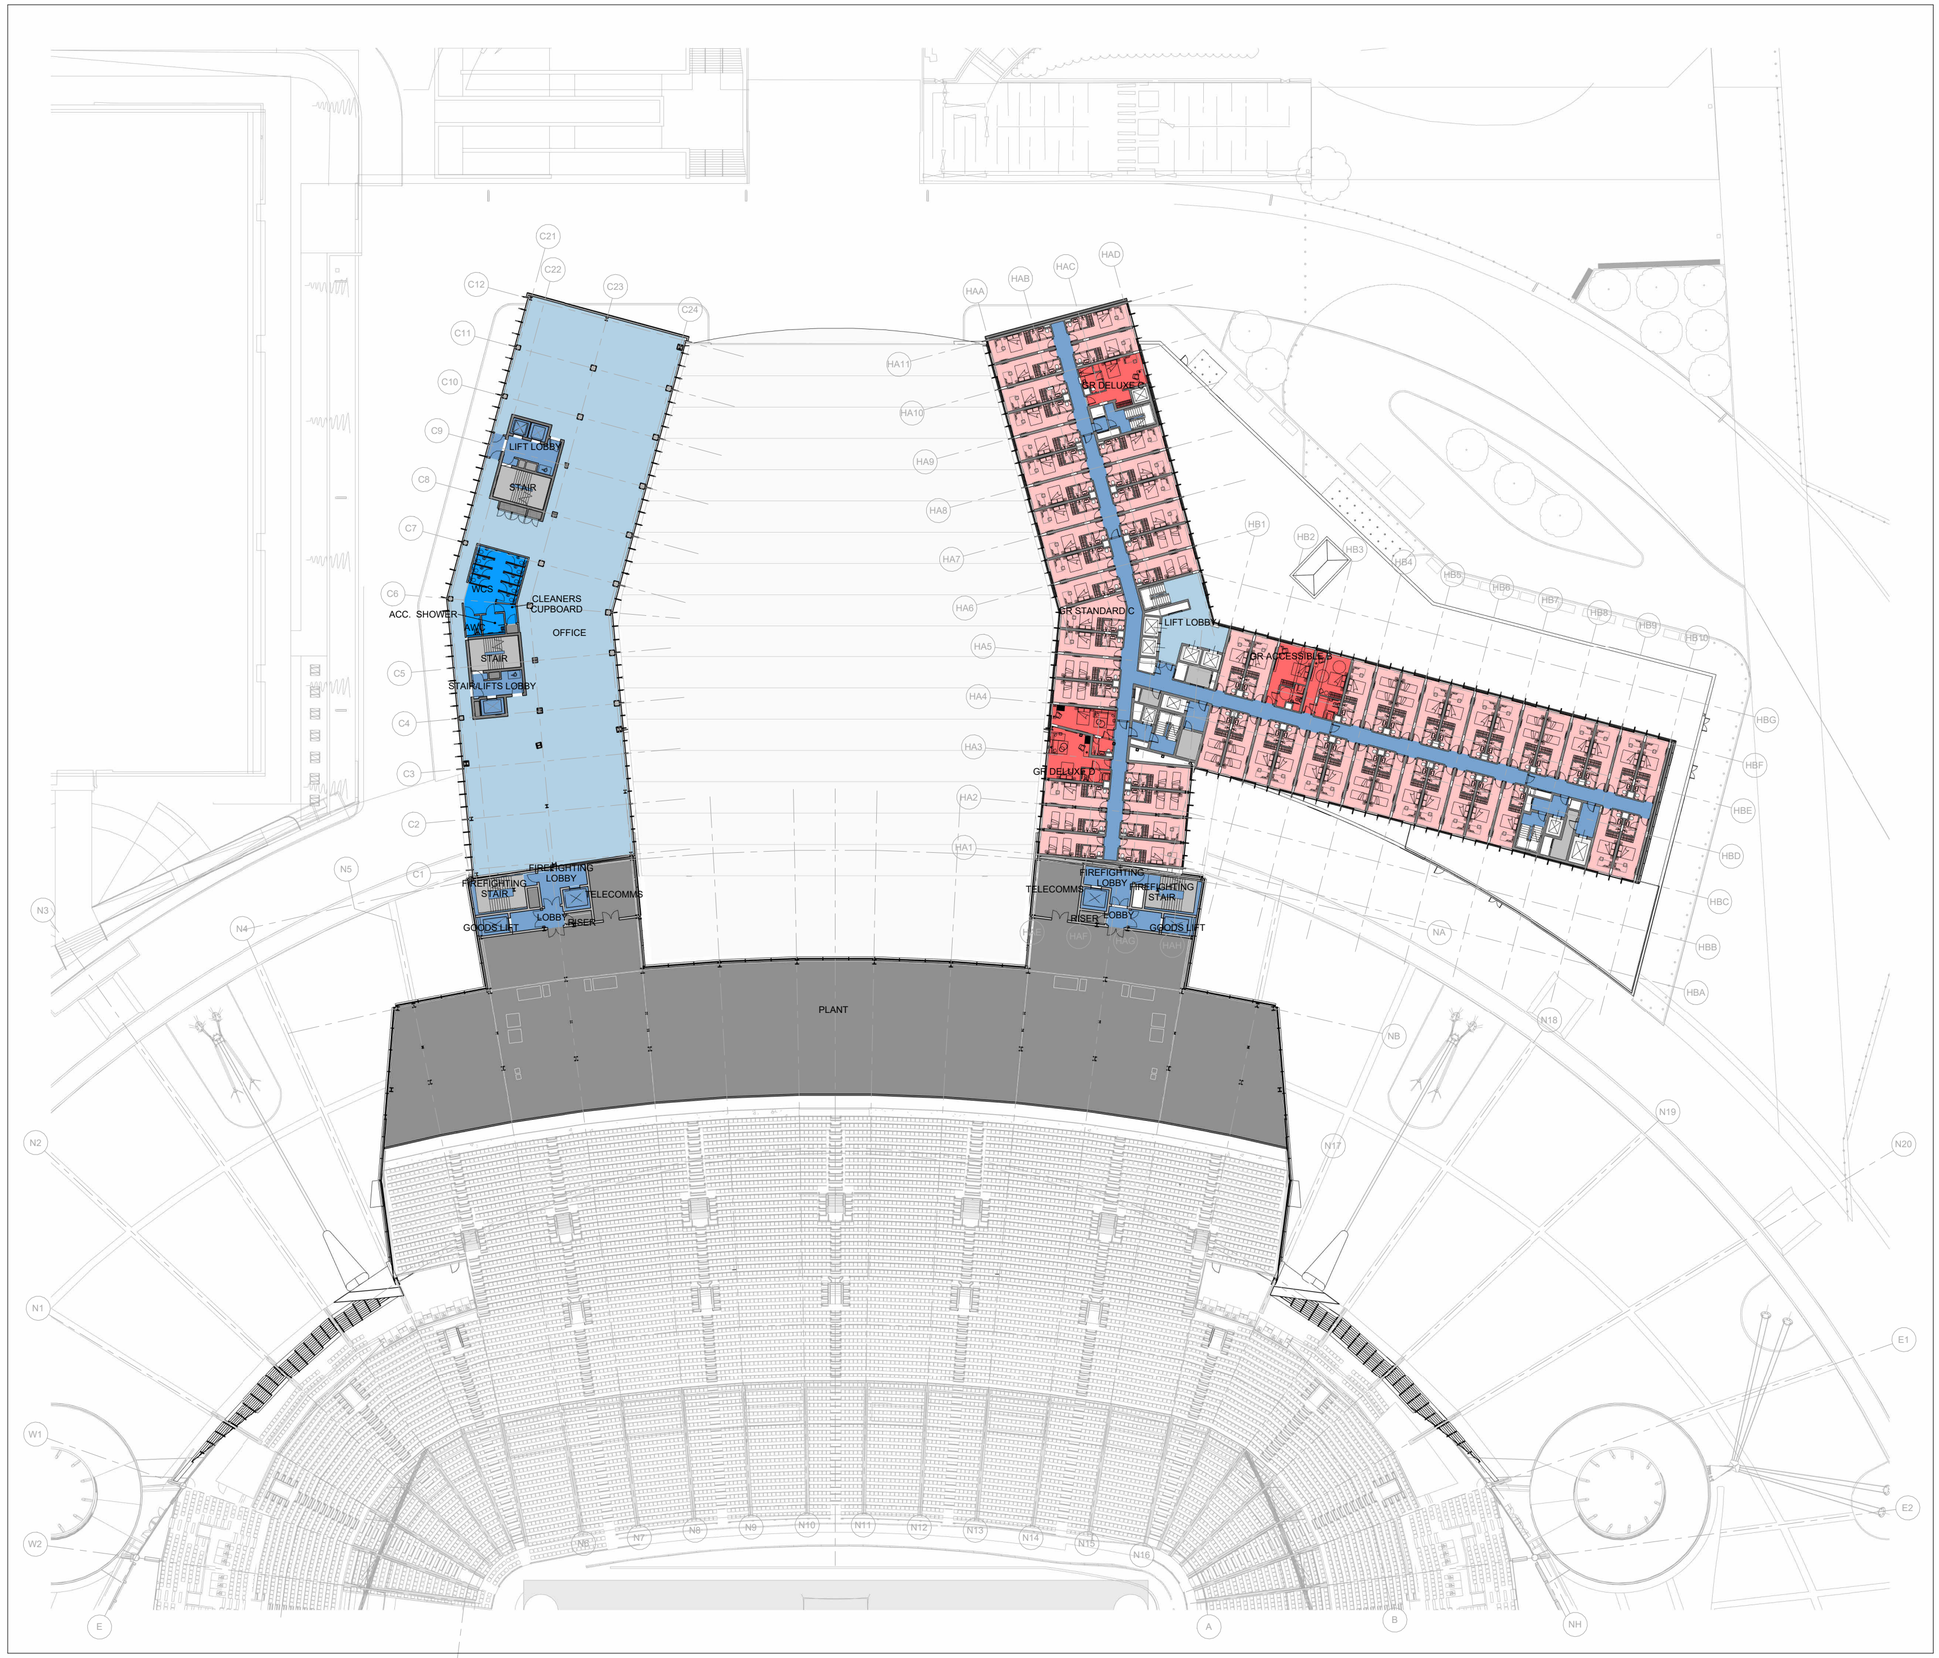


| REVISIONS | | |
|---|---|---|
| REV | DATE | DESCRIPTION |
| 00 | 28.02.23 | ISSUED FOR STAGE 3 |
| 01 | 17.04.23 | ISSUED FOR PLANNING |
| | | |
| | | |
| | | |
| | | |

KEY PLAN

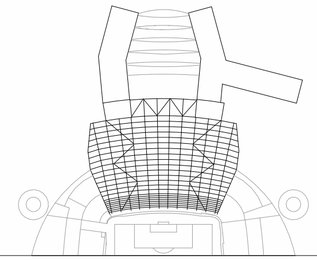

KEY OF USES:

- BOH CIRCULATION
- CIRCULATION
- COMMERCIAL
- GUESTROOM DELUXE + ACCESSIBLE
- GUESTROOM STANDARD + TWIN
- HOTEL BACK OF HOUSE
- HOTEL PUBLIC SPACES
- PLANT
- SANITARY PROVISION
- Void

1:500

0 5 10 15 20 40 m

CLIENT

© COPYRIGHT. ALL RIGHTS RESERVED

THIS WORK IS COPYRIGHT AND CANNOT BE REPRODUCED OR COPIED IN ANY FORM OR BY ANY OTHER MEANS (GRAPHIC, ELECTRONIC OR MECHANICAL INCLUDING PHOTOCOPYING) WITHOUT THE WRITTEN PERMISSION OF POPULOUS ANY LICENSE, EXPRESS OR IMPLIED, TO USE THIS DOCUMENT FOR ANY PURPOSE WHATSOEVER IS RESTRICTED TO THE TERMS OF THE AGREEMENT OR IMPLIED AGREEMENT BETWEEN POPULOUS AND THE INSTRUCTING PARTY.

USE FIGURED DIMENSIONS IN PREFERENCE TO SCALED. CHECK ALL DIMENSIONS ON SITE BEFORE FABRICATION OR SETTING OUT

ARCHITECT

POPULOUS®

14 BLADES COURT | DEODAR ROAD | LONDON | SW15 2NU | UNITED KINGDOM
TELEPHONE +44 (0)20 8874 7666 FACSIMILE +44 (0)20 8874 7470

ALL PRODUCTION & INTELLECTUAL PROPERTY RIGHTS RESERVED © POPULOUS 2009

PROJECT NAME

# MCFC NORTH EXPANSION

DRAWING TITLE

NORTH STAND - LEVEL 03 +77.550 A.O.D.

COMMERCIAL BUILDING - LEVEL 04 +77.250 A.O.D.

HOTEL - LEVEL 04 +77.550 A.O.D.

| STATUS | RIBA STAGE | PROJECT NO. |
|---|---|---|
| S2 | 3 | 4348 |

| DATE | SCALE | SIZE |
|---|---|---|
| 28/02/23 | 1 : 500 | A2 |

| DRAWN | CHECKED | APPROVED |
|---|---|---|
| SM | CF | MT |

| PROJECT | ORIGIN. | ZONE | LEVEL | TYPE | ROLE | DRAWING | REV |
|---|---|---|---|---|---|---|---|
| NSE | POP | ZZ | ZZ | DR | A | 009104 | 01 |