



EXISTING FRONT ELEVATION

2 Kingham Drive - Ancoats M4 7JT
1:50@A3-MCEXPL01
Dimensions to be checked on site by contractor


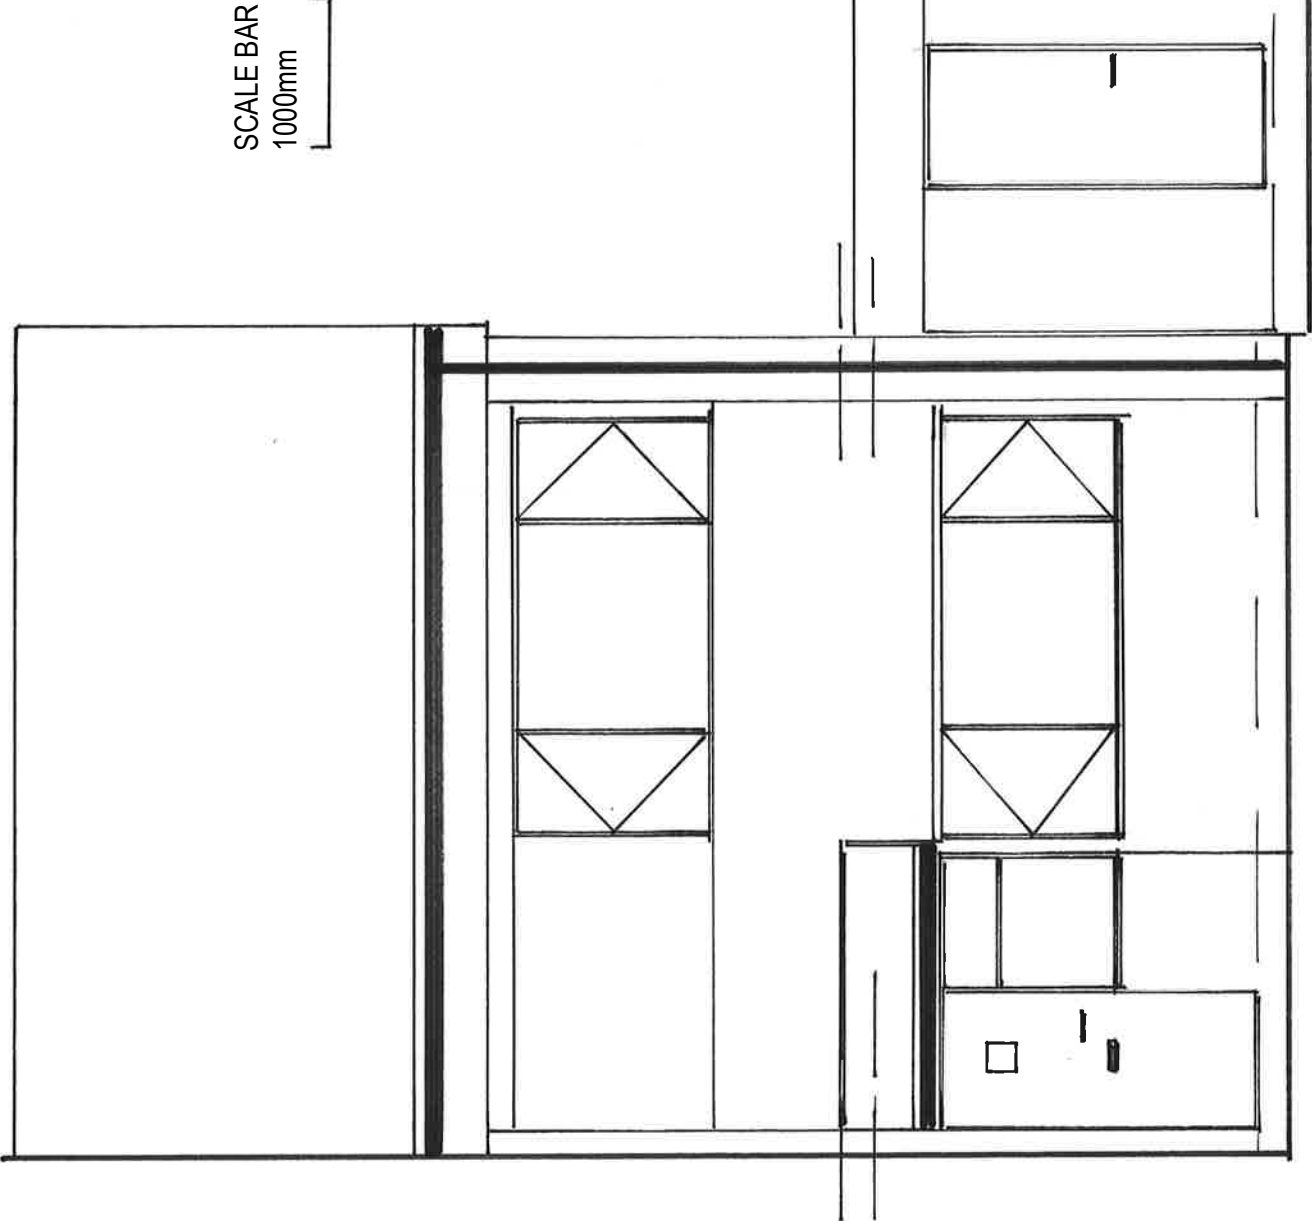


EXISTING REAR ELEVATION

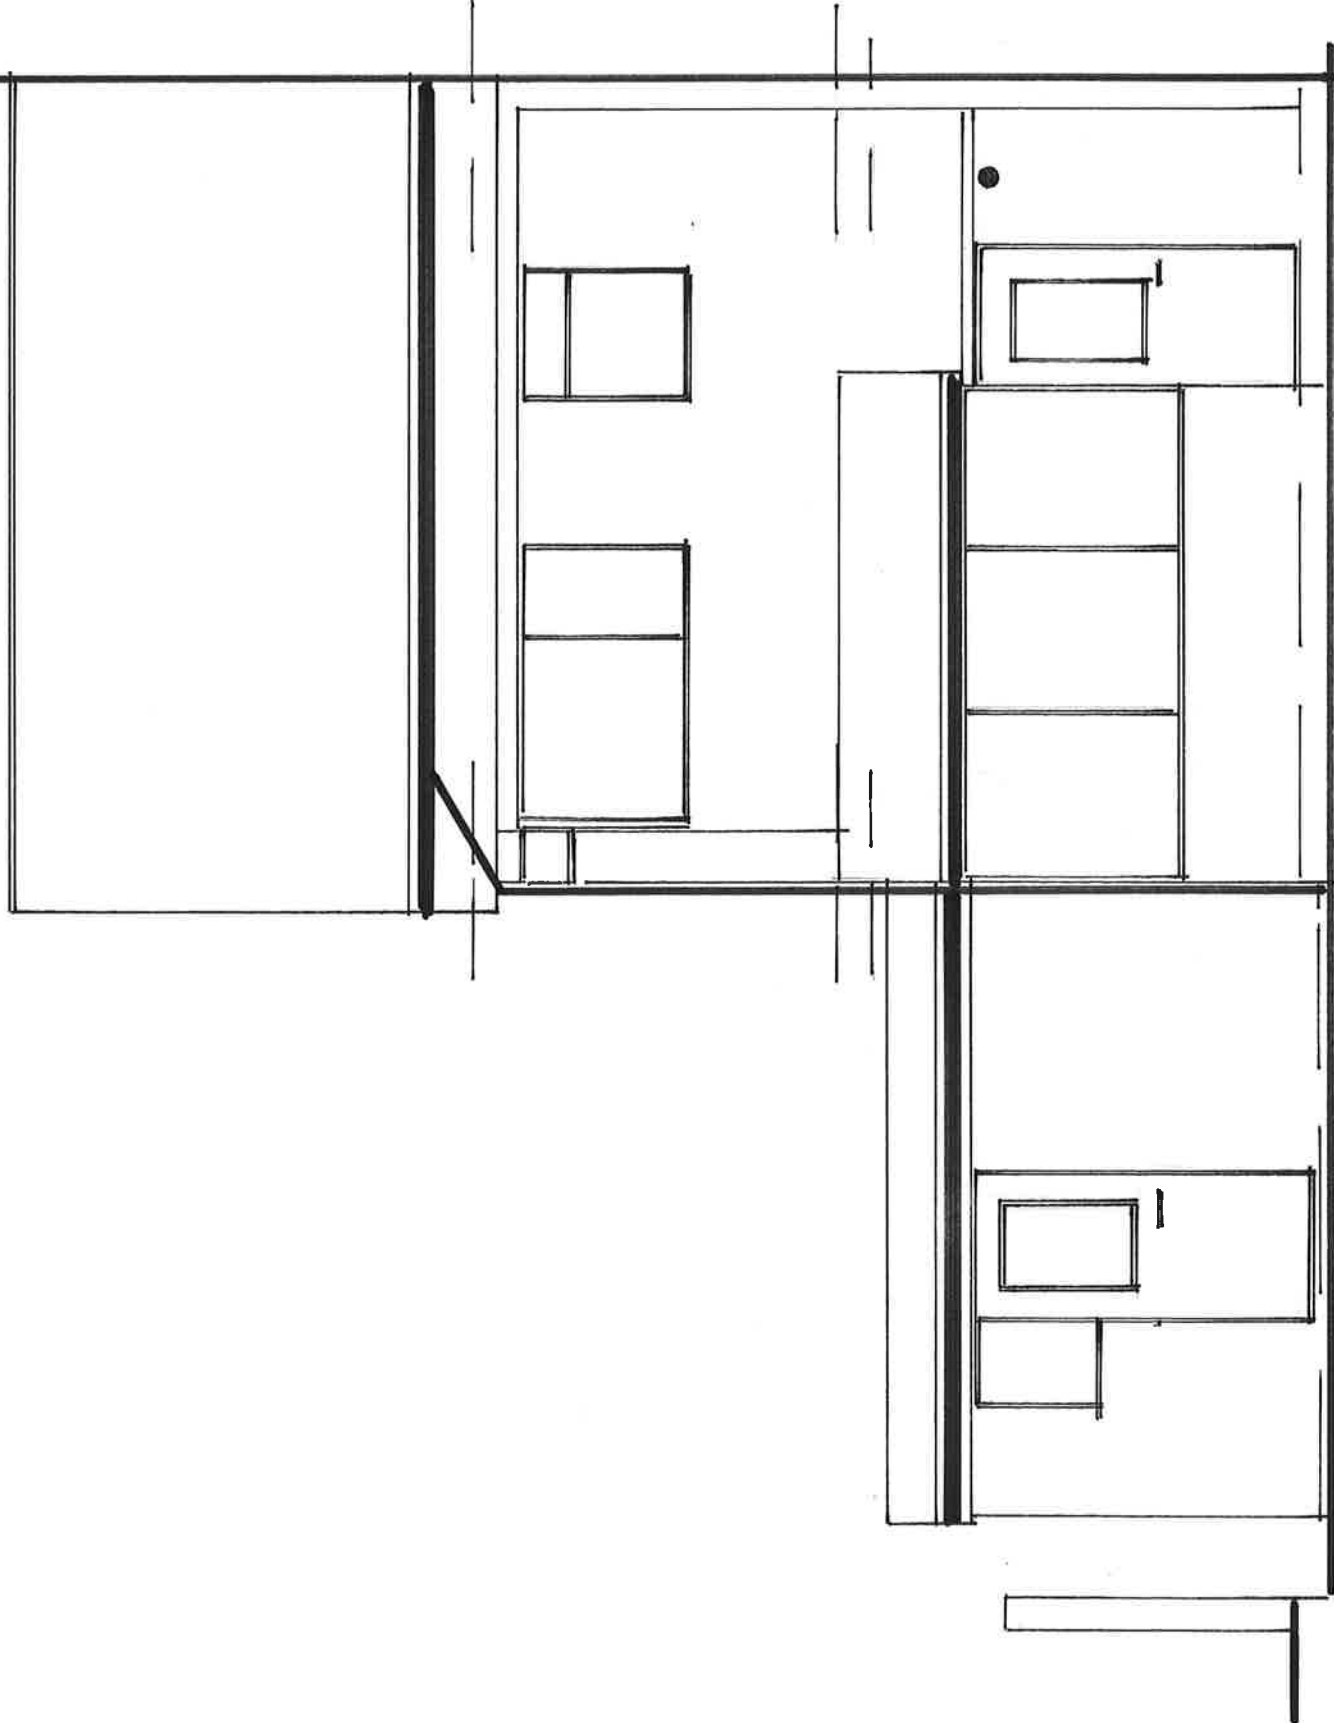


EXISTING SIDE ELEVATIONS

2 Kingham Drive - Ancoats M4 7JT
1:50@A3-MCEXPLO2
Dimensions to be checked on site
by contractor

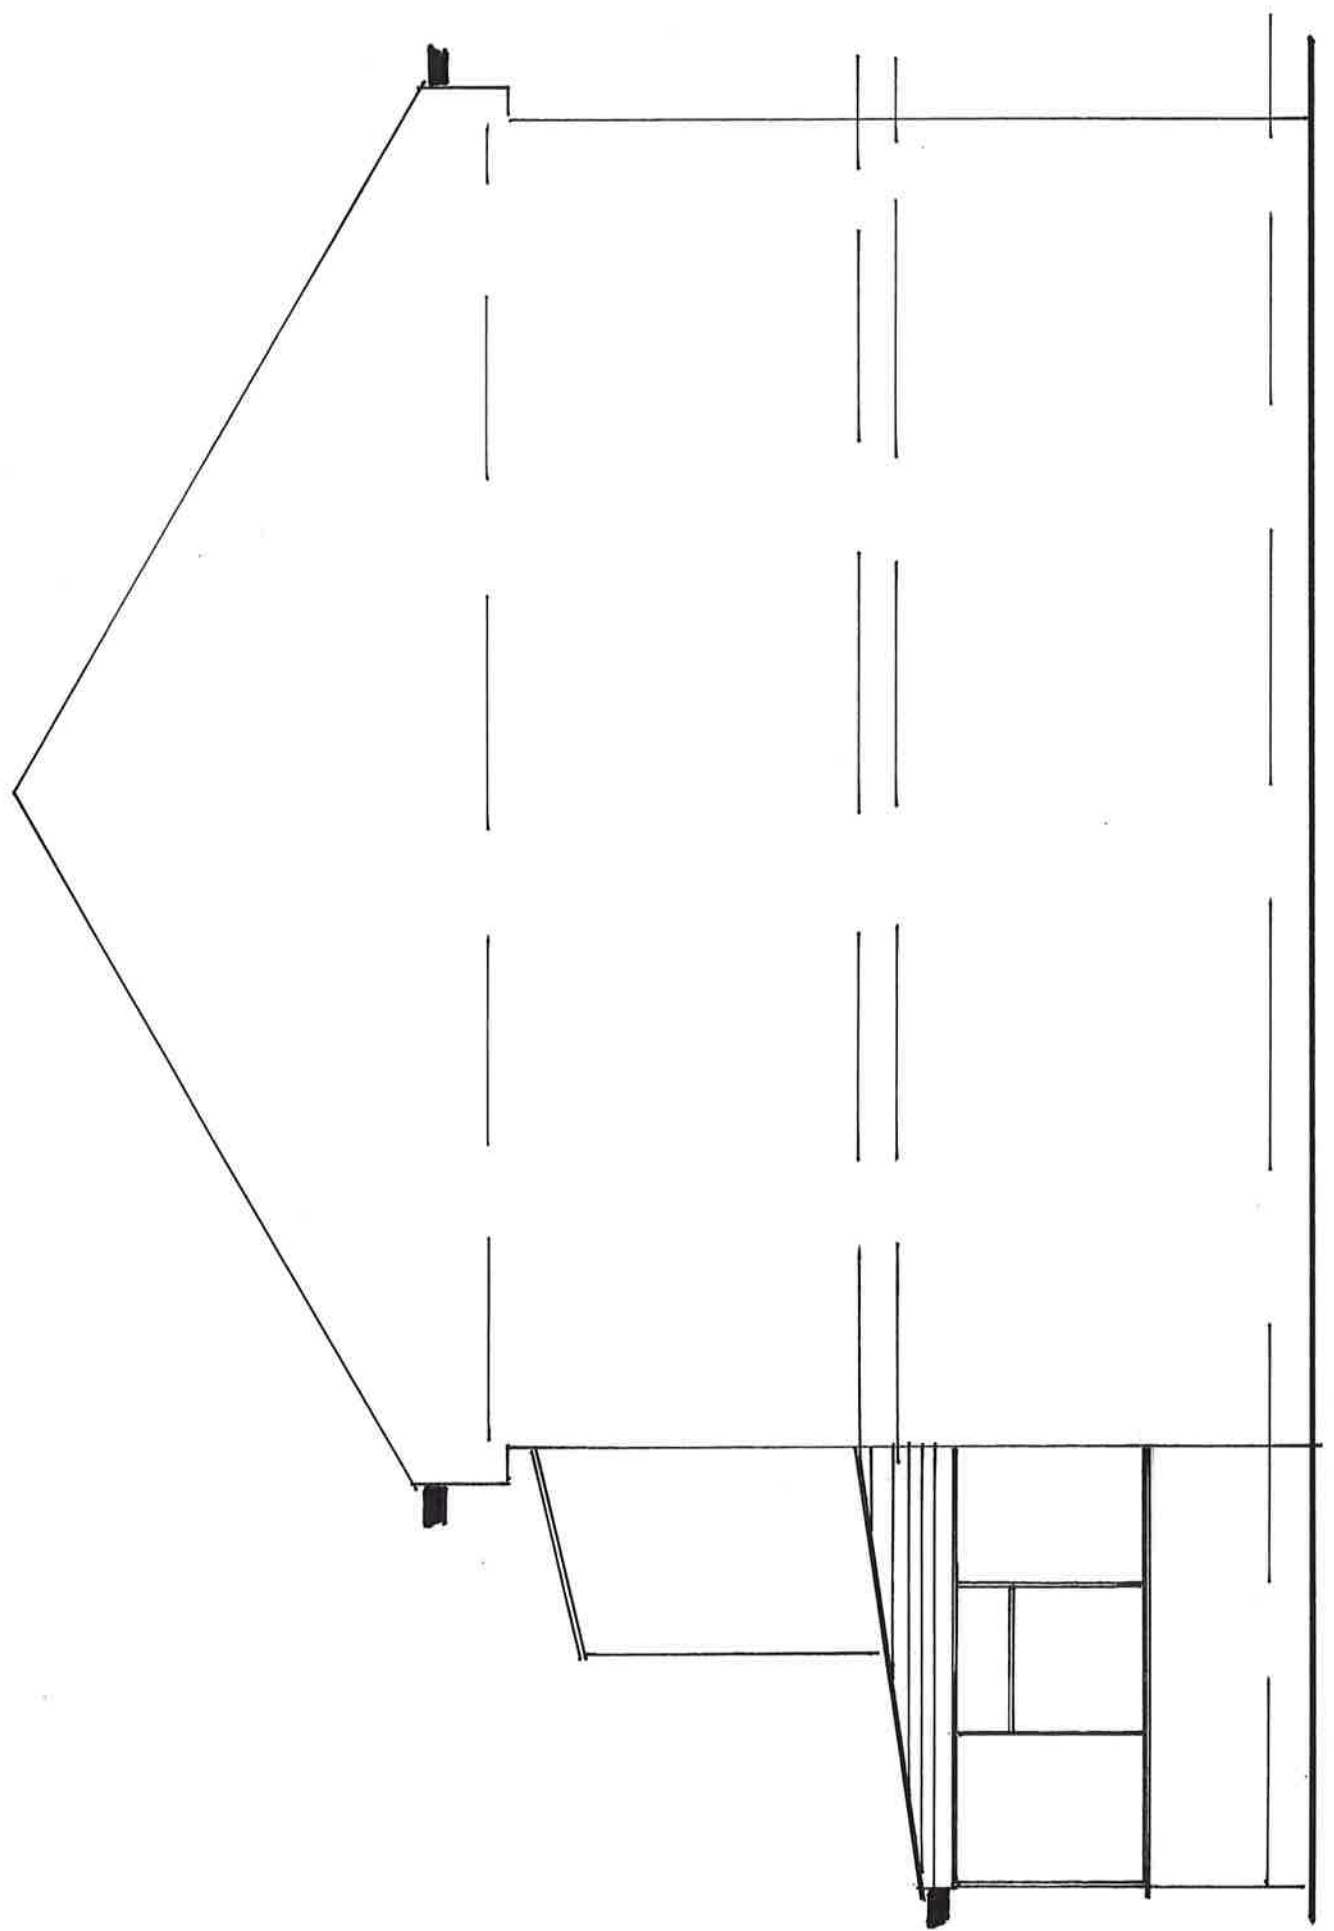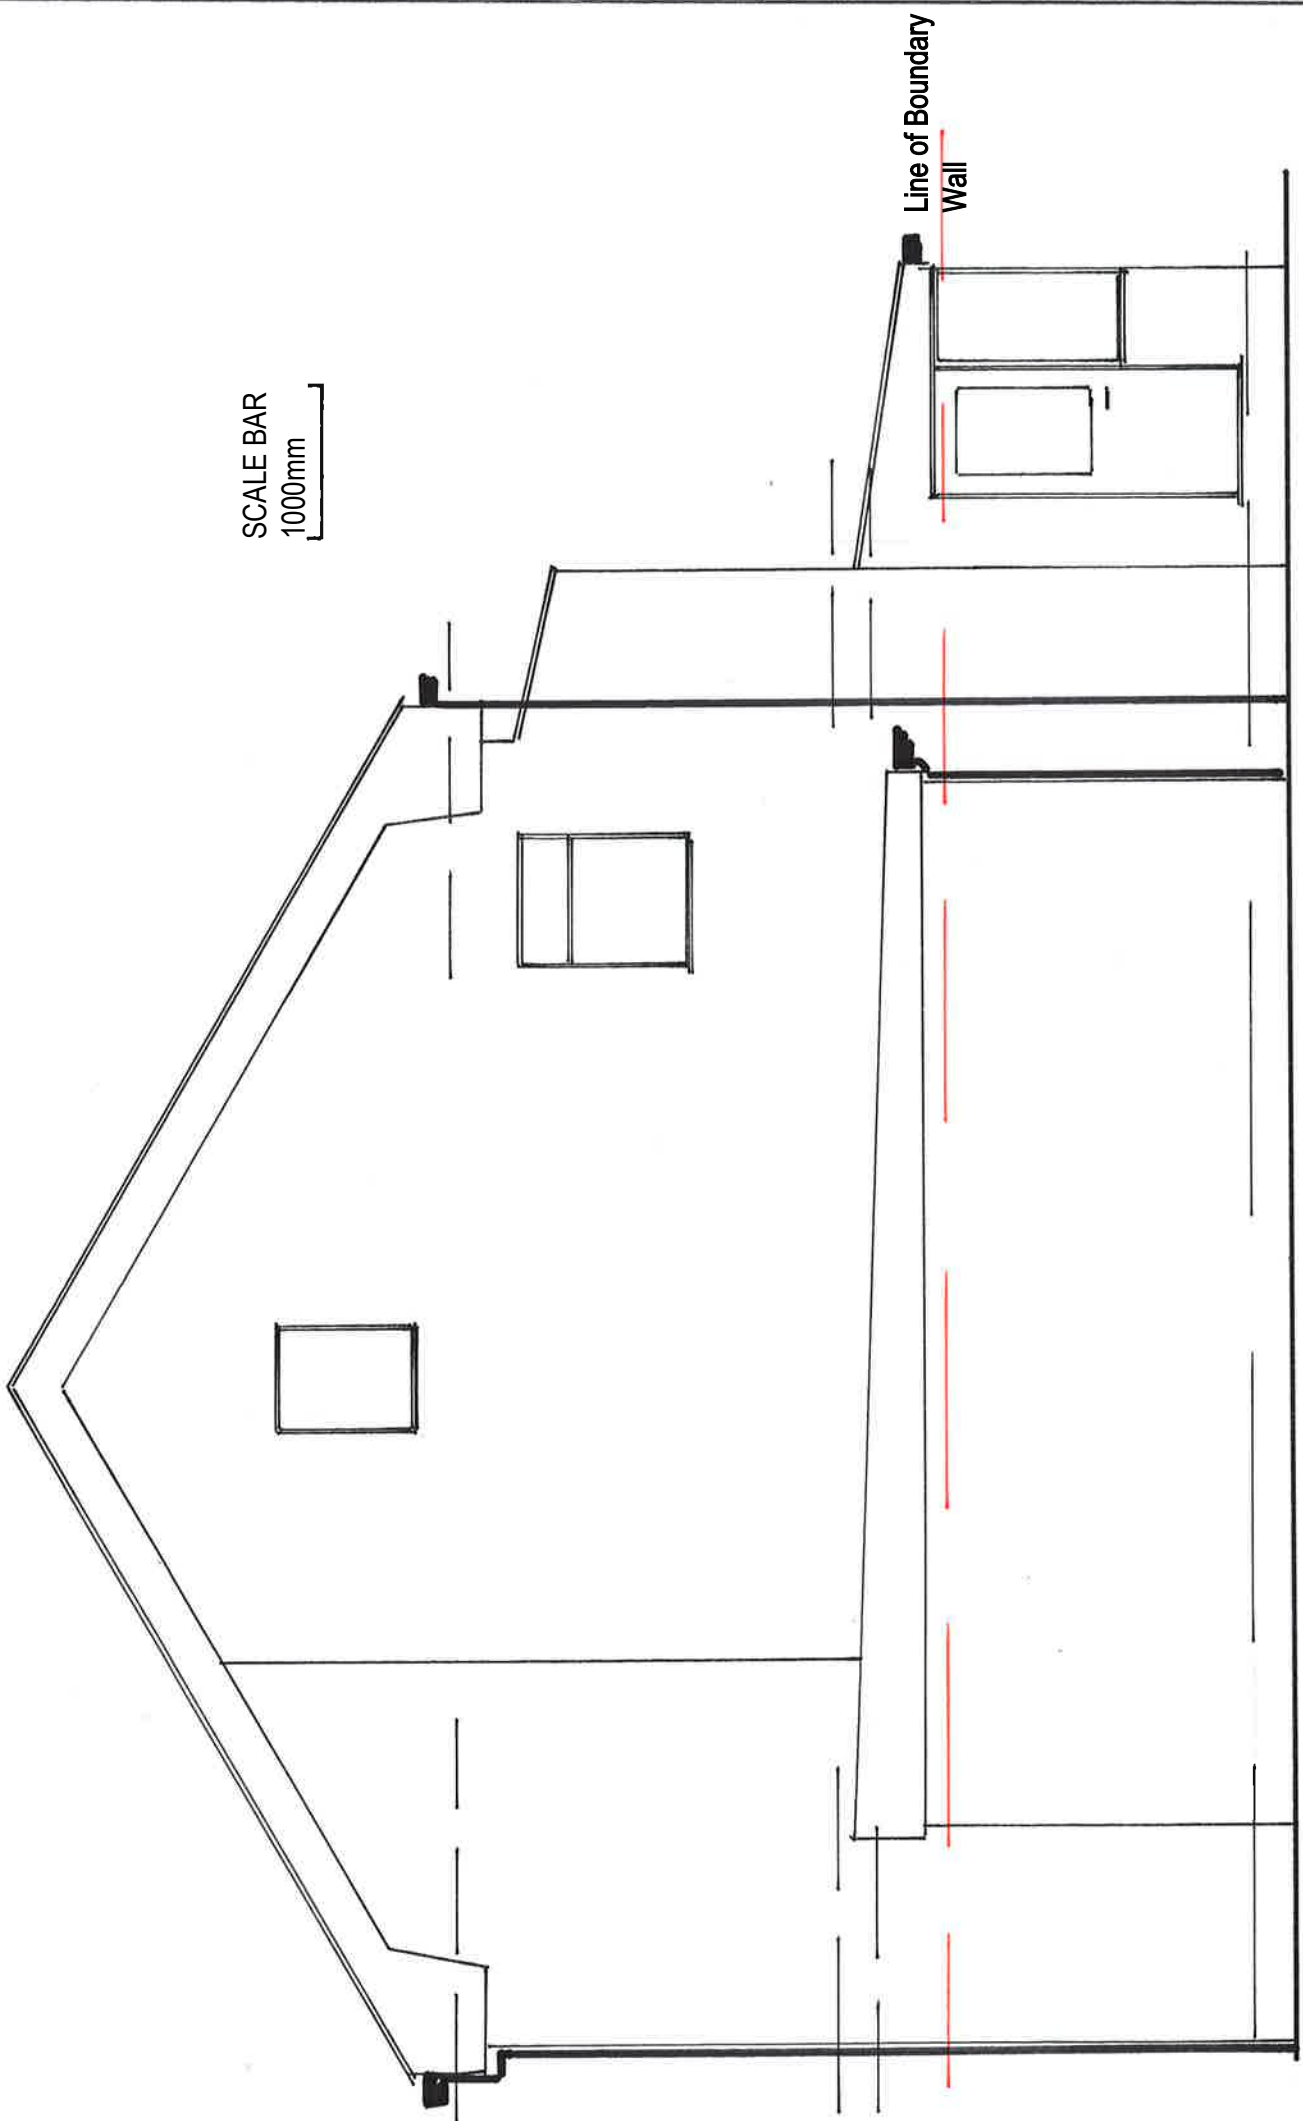

EXISTING GROUND FLOOR LAYOUT PLAN

2 Kingham Drive - Ancoats M4 7JT
1:50@A3-MCEXPL03
Dimensions to be checked on site
by contractor

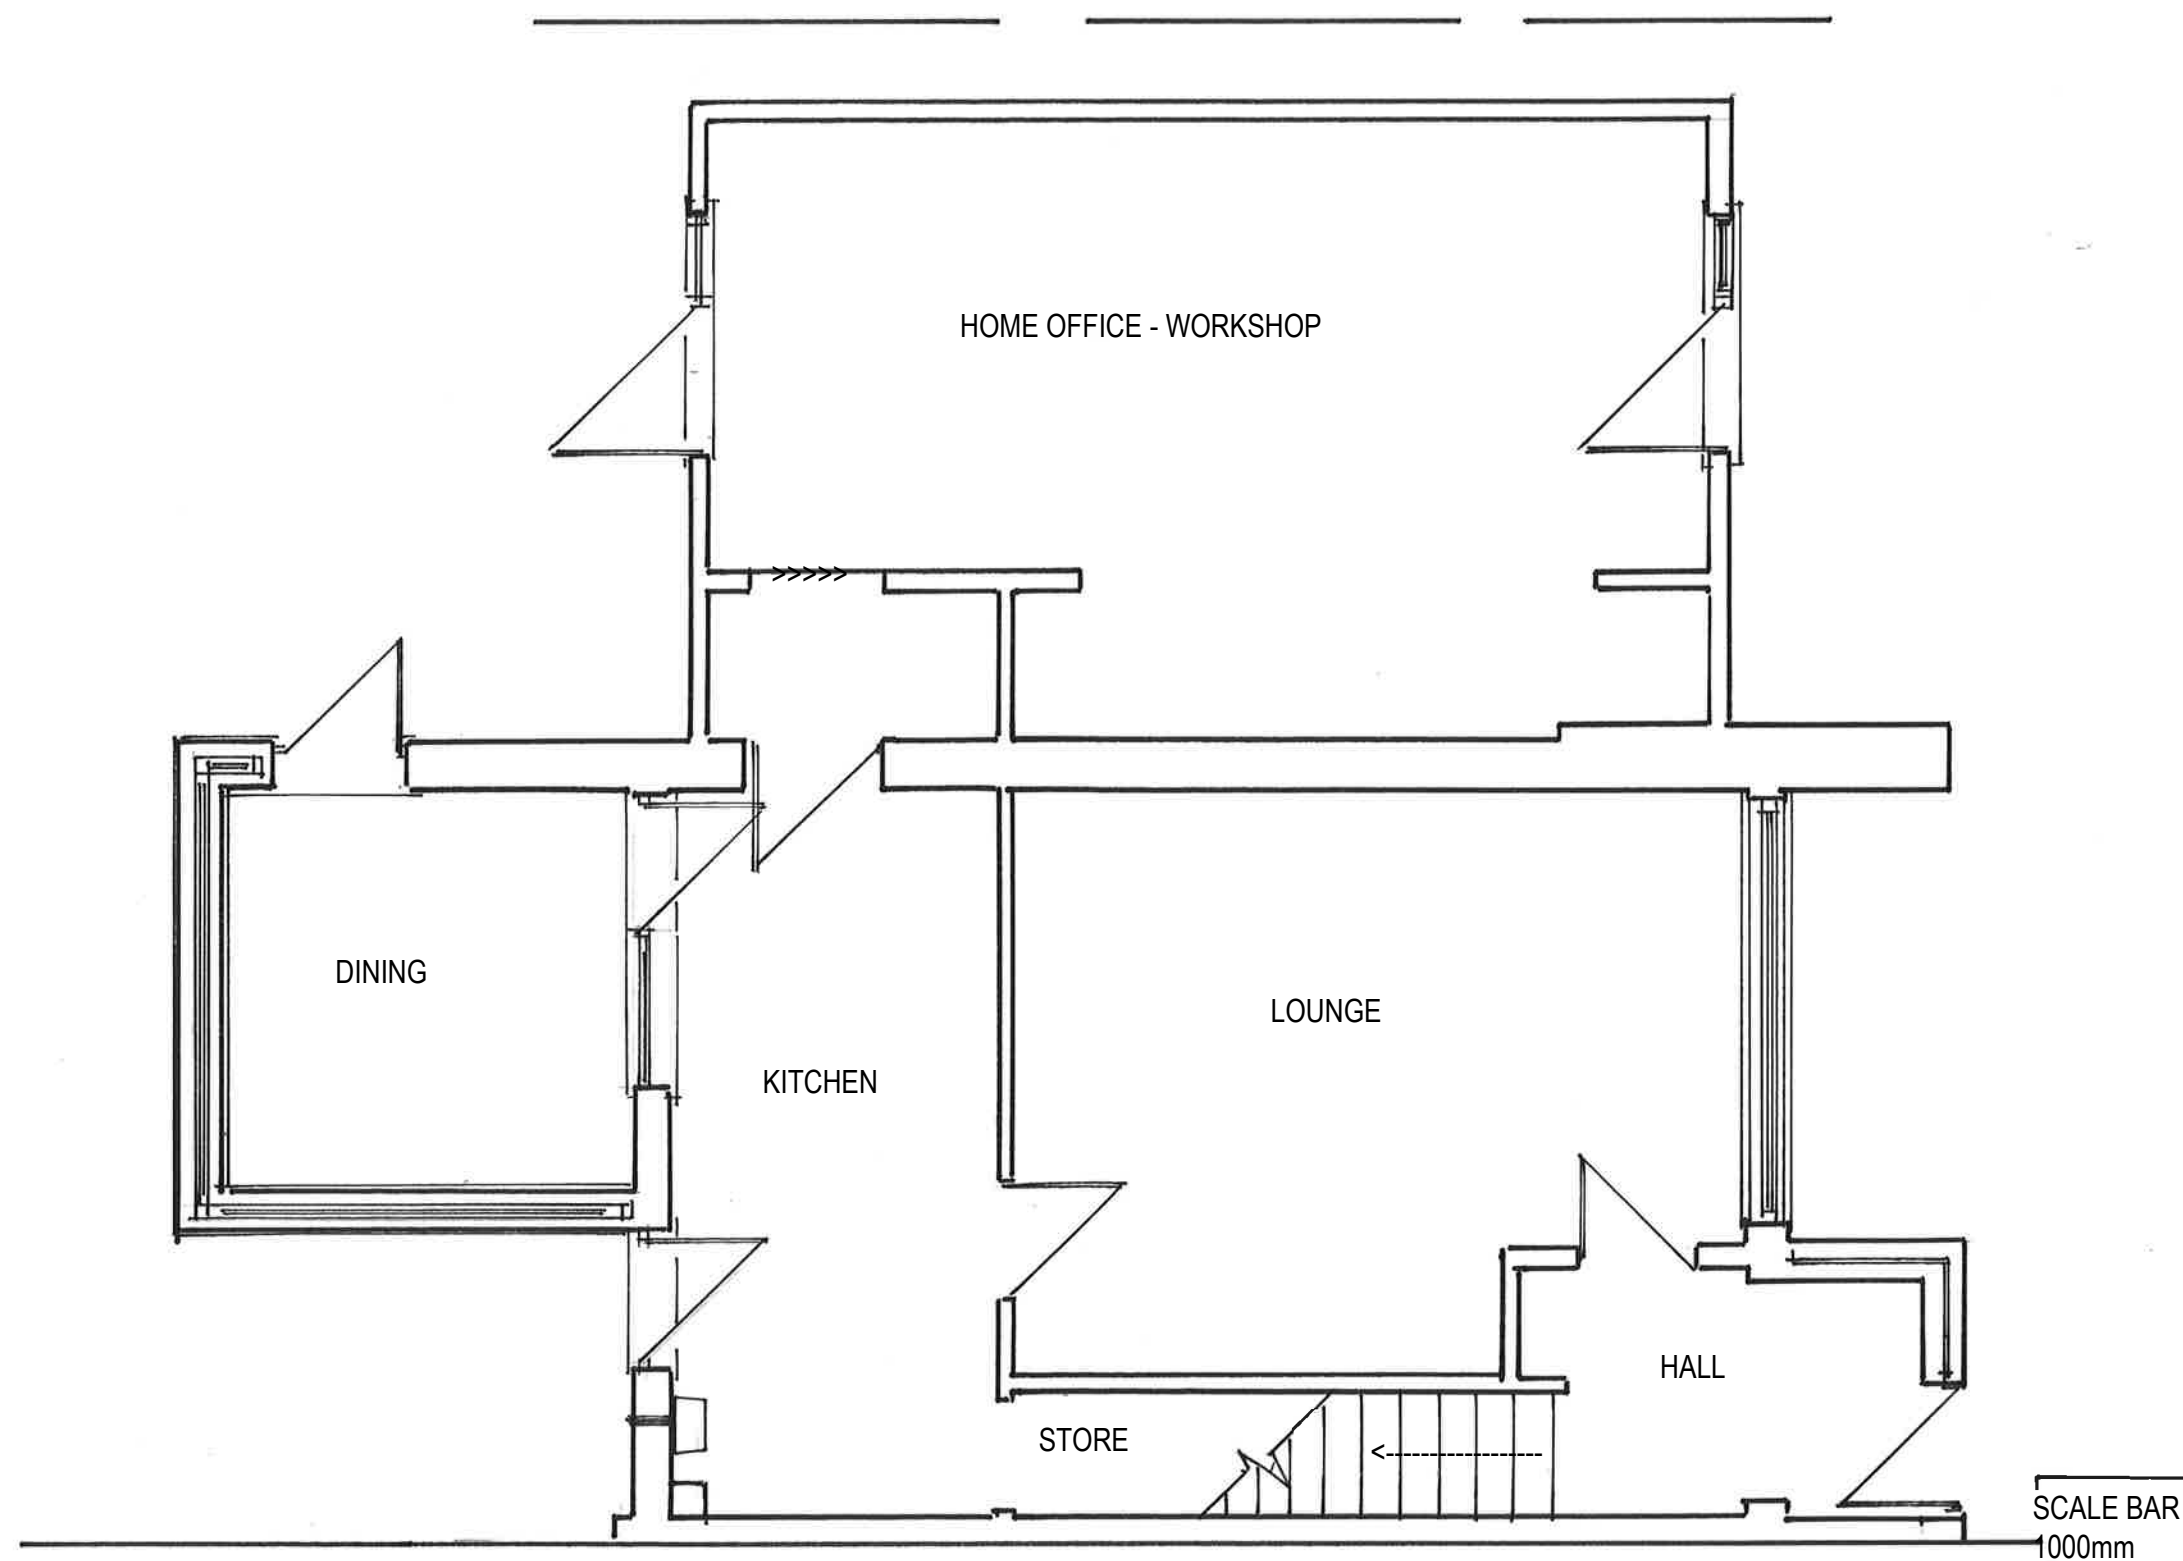

CONDRON DESIGN CONSULTANTS

Specialist in Planning, Design and Building Regulation Submissions

Mobile : 07734 669651

Email : Condrondesignconsultants@outlook.com

EXISTING FIRST FLOOR LAYOUT PLAN

2 Kingham Drive - Ancoats M4 7JT
1:50@A3-MCEXPL04
Dimensions to be checked on site by
contractor

SCALE BAR
1000mm

