
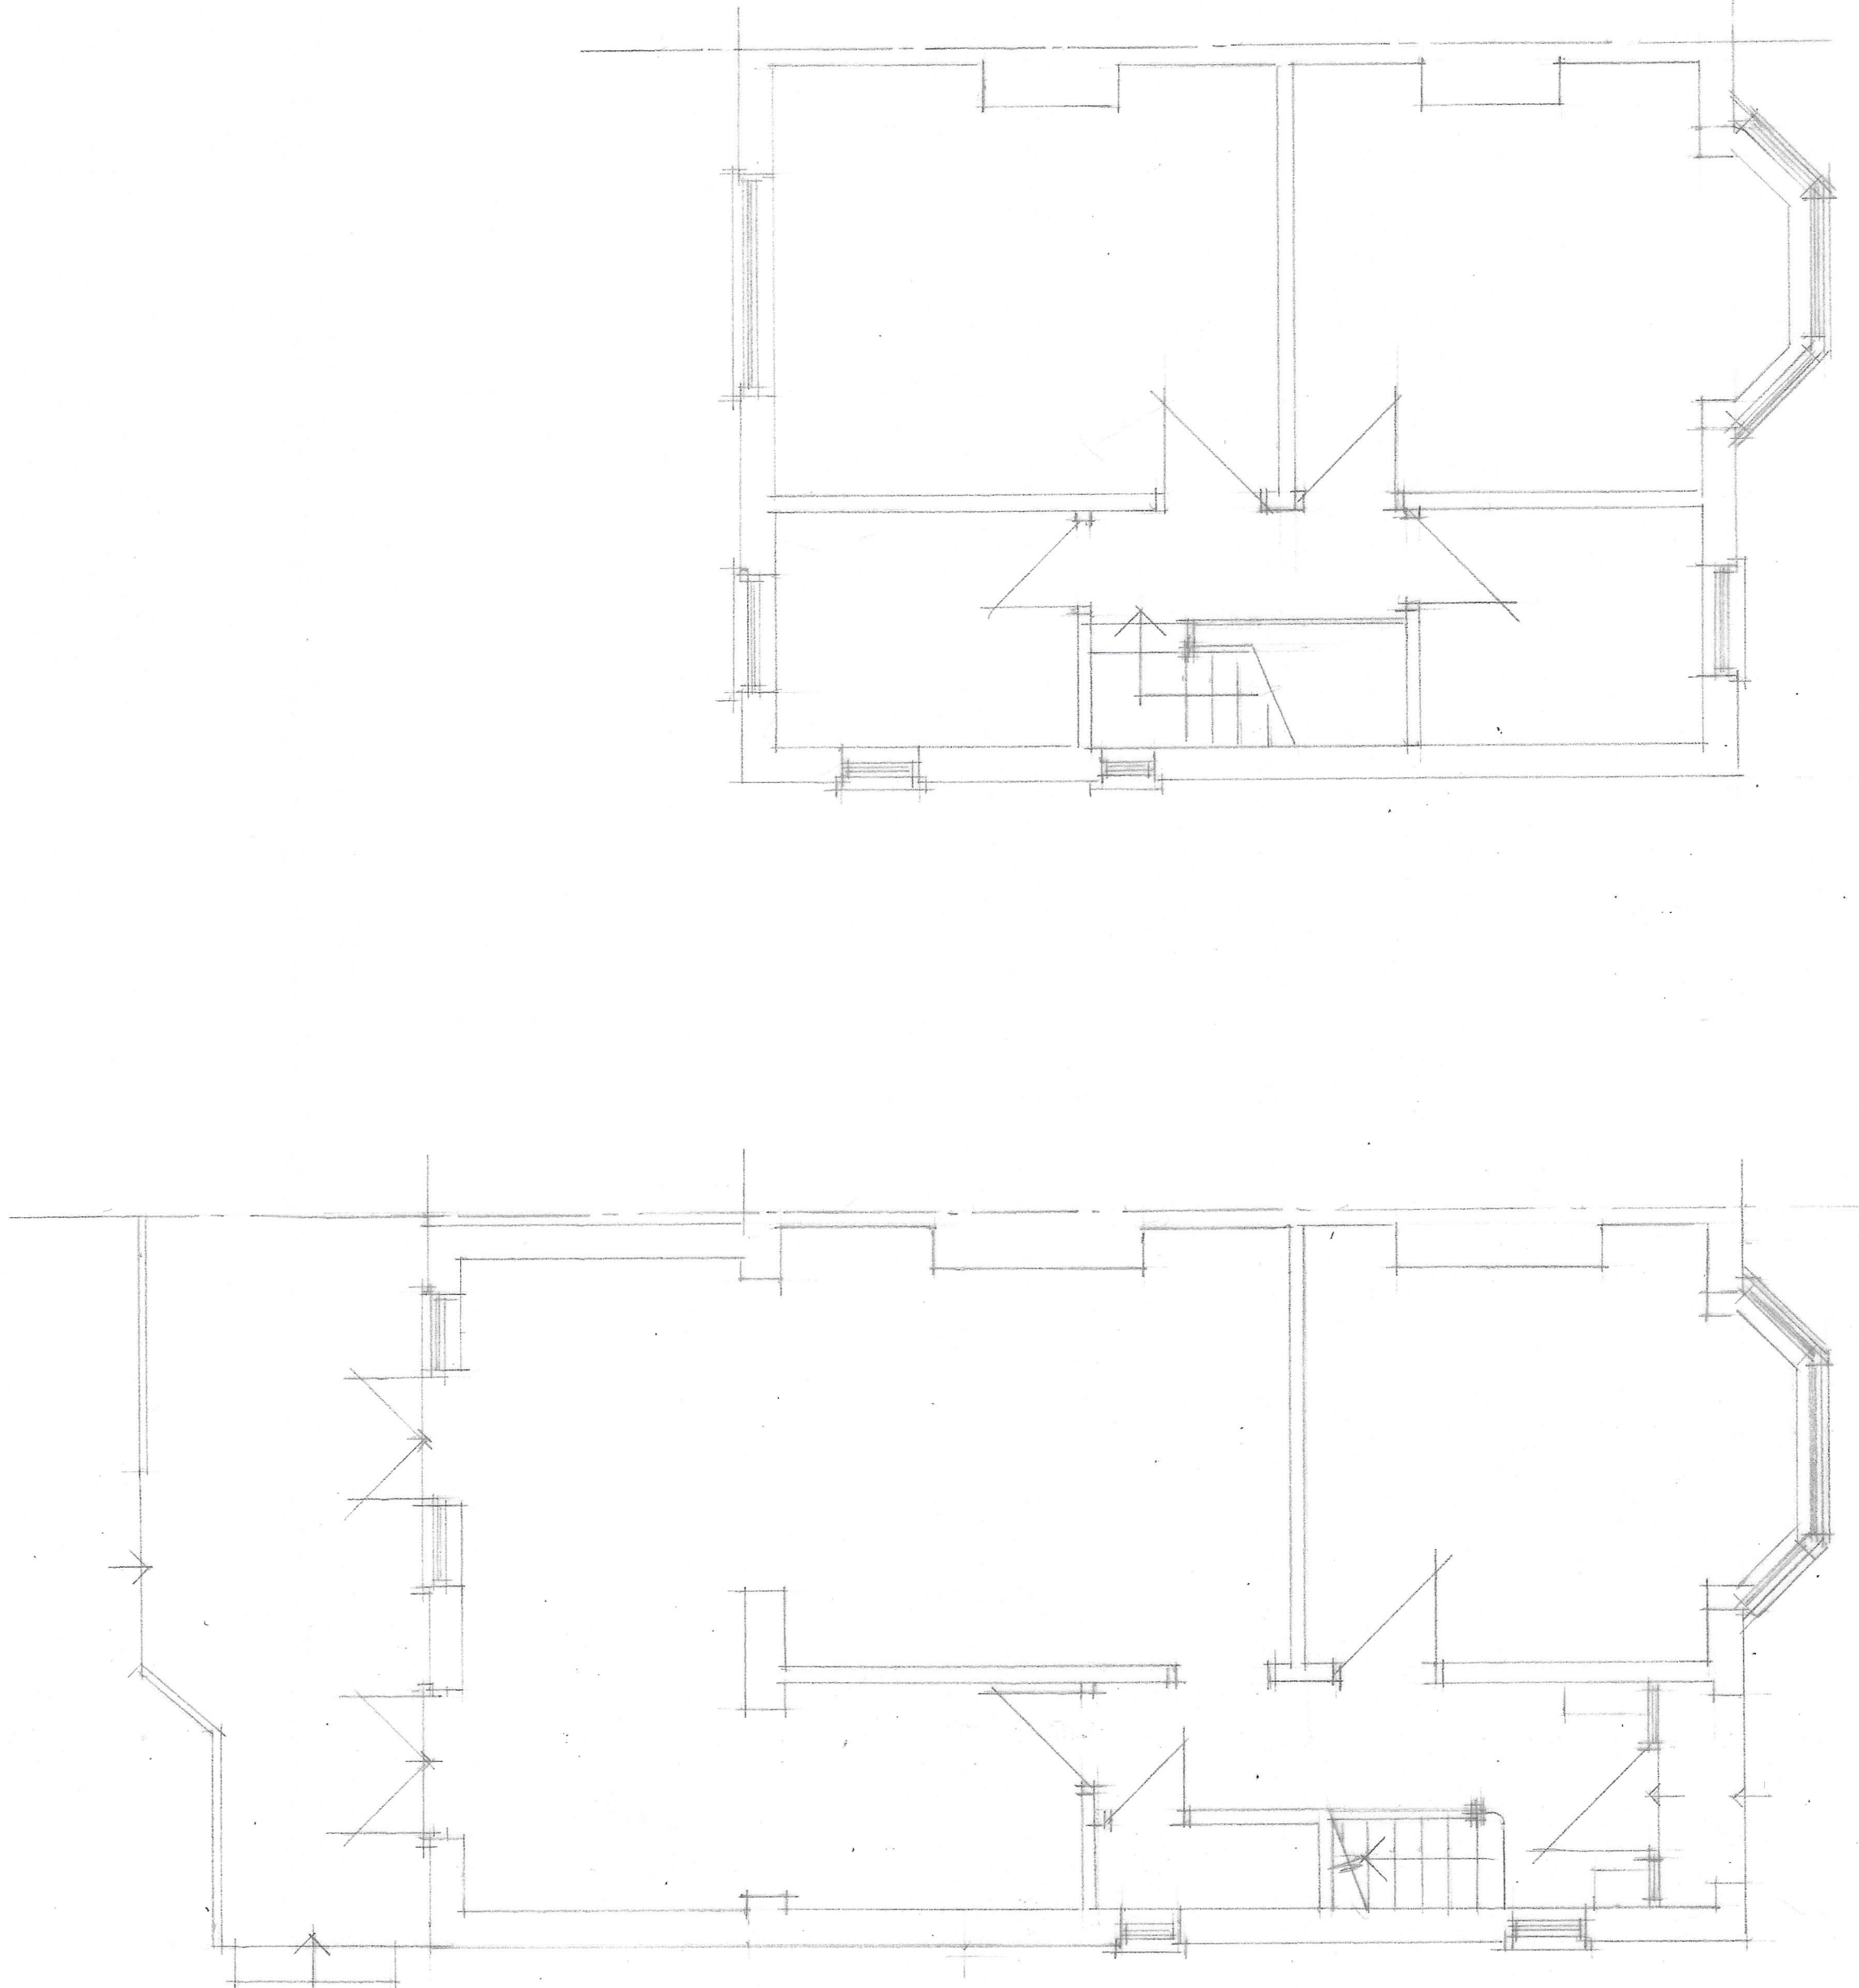


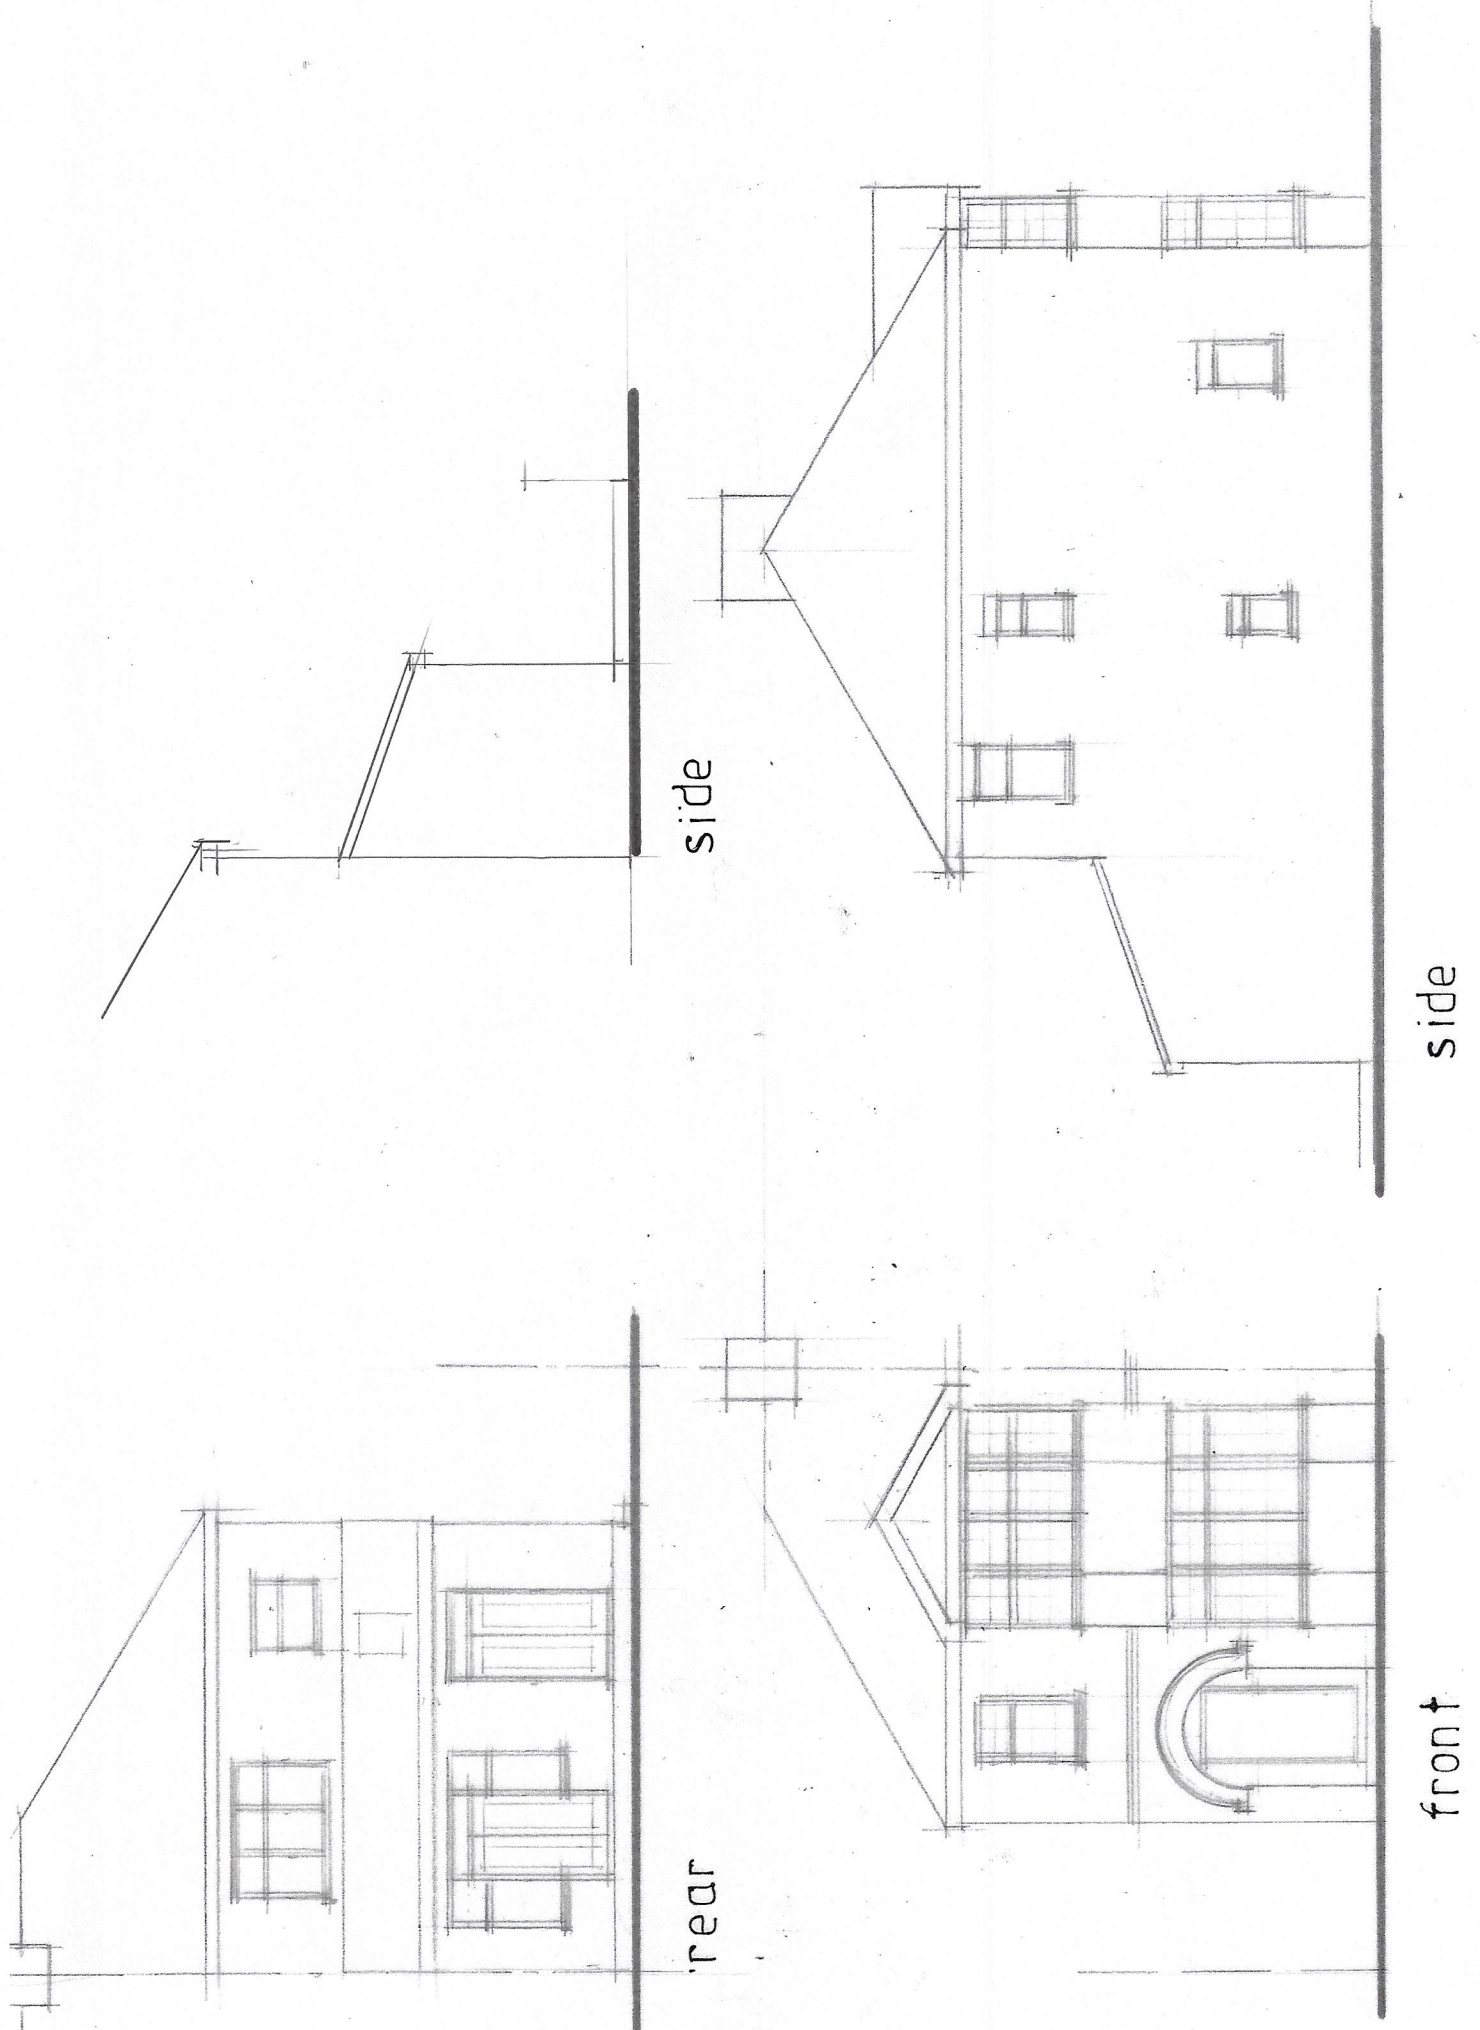

GROUND

FIRST

CLIENT	MR N BEGUM 16 WALD AVENUE FALLOWFIELD M14 6TB							
JOB TITLE	PROPOSED ONE & TWO STOREY SIDE EXTENSION AND PORCH							
DRG. TITLE	PLANS AND ELEVATIONS AS EXISTING							
HOLBOROW + ORMESHER <i>Limited</i> architectural & interior design 15 OVERTON CLOSE MIDDLEWICH CHESHIRE CW10 0PZ phone: 07770 834939								
ISSUE	ORIGINAL	1	2	3	4	5	6	7
REVISION								
DATE								
DRAWN								
CHECKED								
APPROVED								
SCALE	1:50 & 1:100 & A1							
DRAWING NUMBER		2293123/01						