


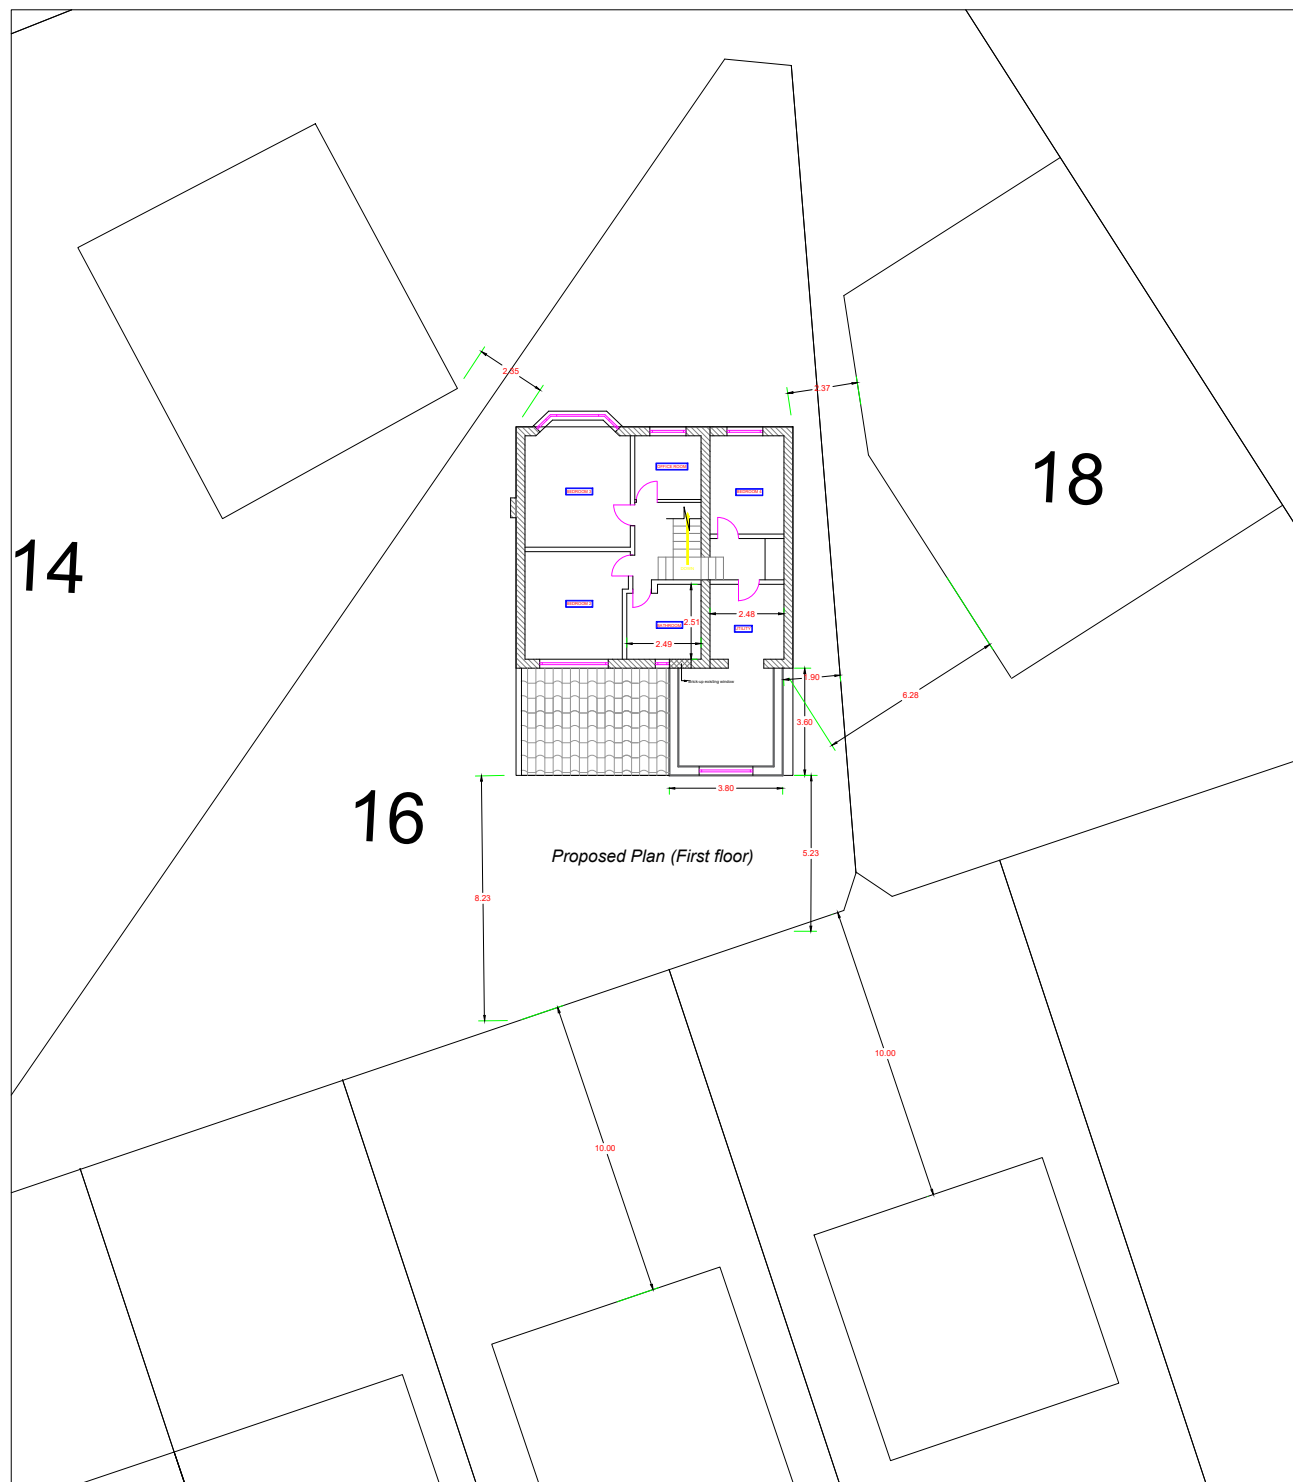

KEY PLAN:



General Notes:

All dimensions on site to be verified by the contractor prior to commencing any work.

Do not scale from this drawing.

This drawing is for design purposes ONLY. Construction to be undertaken based on latest building regulations.

This drawing is the property of "Quick and Precise for construction - design department" and copyright is reserved by them. This drawing is not to be copied by any unauthorized party with taking the consent from Quick and Precise for construction.

Contractor:



QUICK AND PRECISE FOR CONSTRUCTION
(DESIGN DEPARTMENT)
Mobile: 07542524969
Email: amro@quickandprecise.co.uk

Client:

Mr. Murtaza Hussain
Mobile #: 07725040334

Project Title:

**EXTENSION WORKS AT 16
HOLWOOD DRIVE,
MANCHESTER, M16 8WS**

Drawing Title:

**SETTING OUT SURROUNDING
PROPERTIES**

Drawing number: 005
Revision: 00

Scale: 1/100 (on A3)
Dimension in meter