



E-Front Boundary Wall Plan

1 : 50

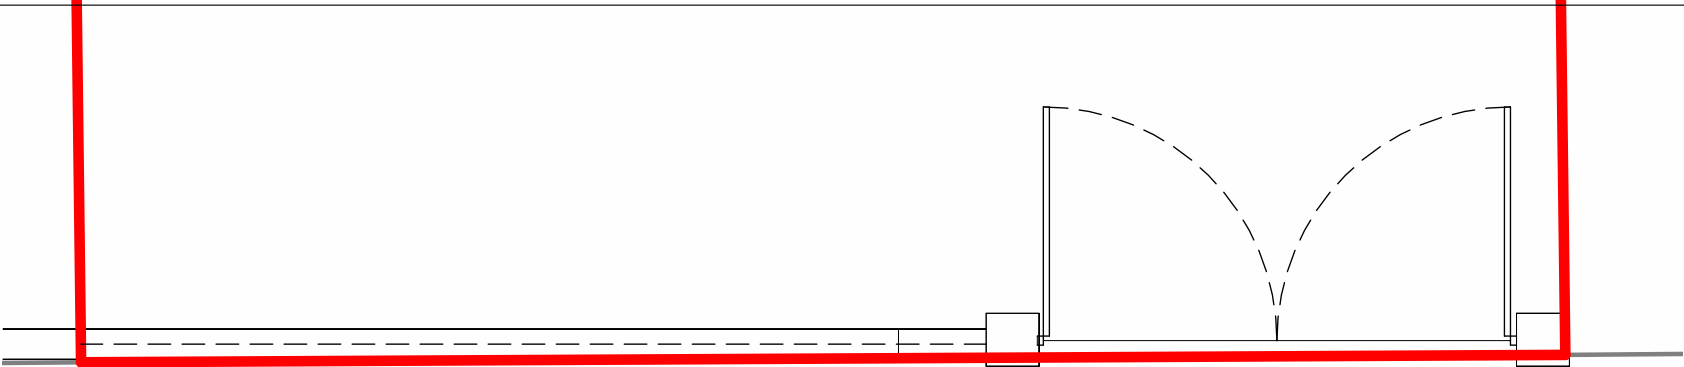


E-Front Boundary Wall (Wilbraham Rd)

1 : 50

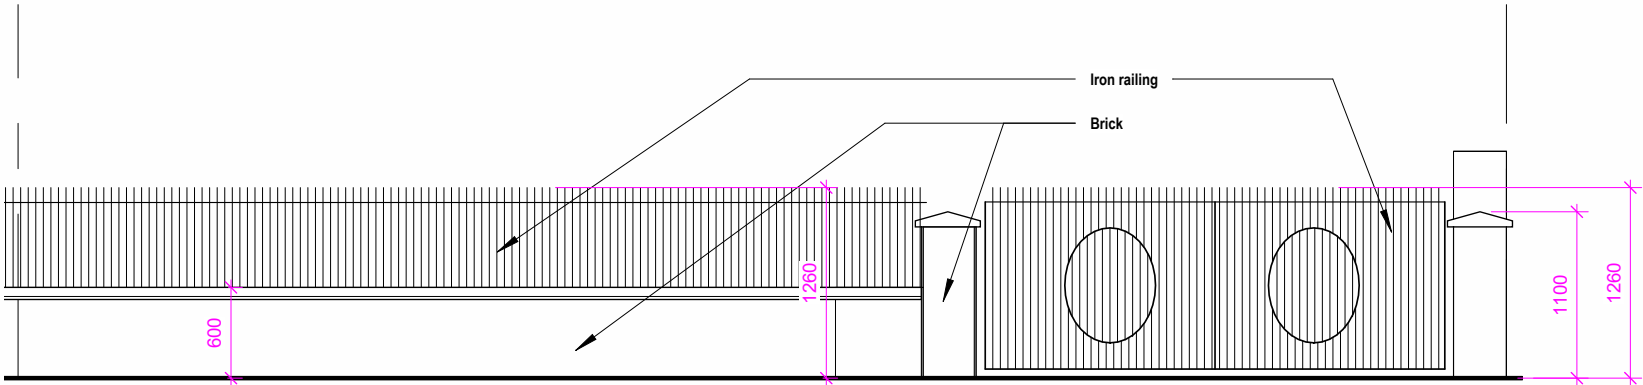


P-Front Boundary Wall Plan

1 : 50

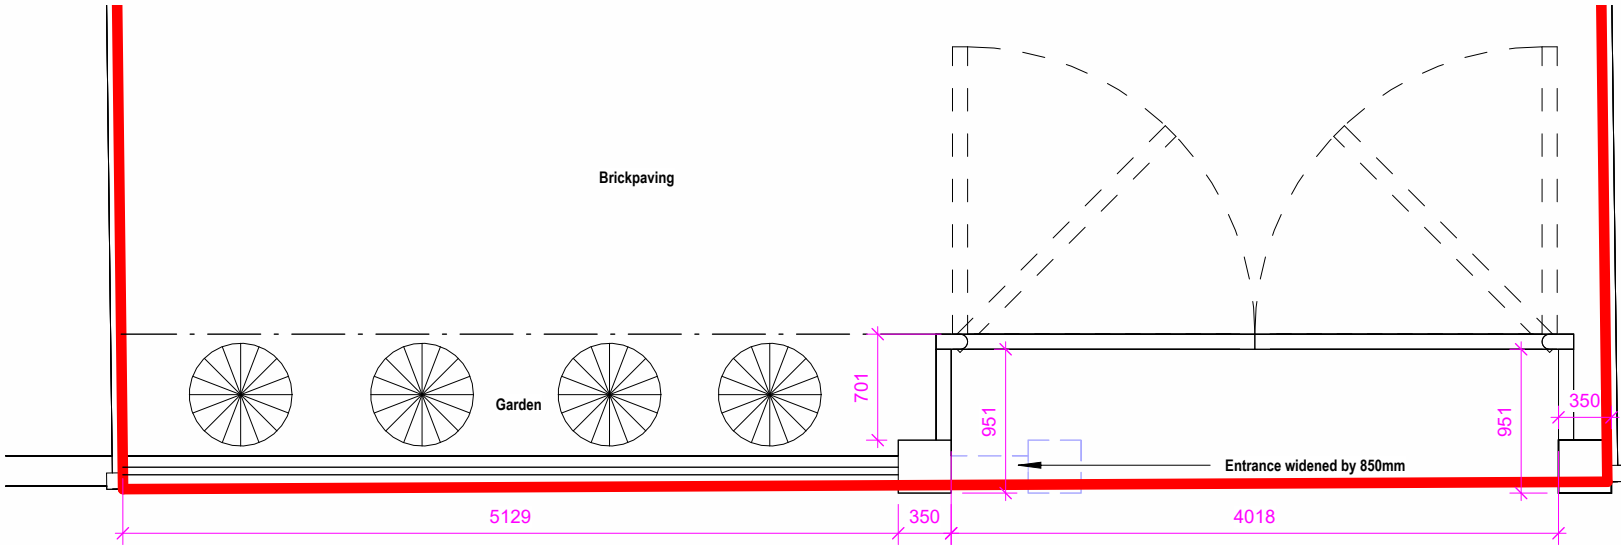

P-Front Boundary Wall (Wilbraham Rd)

1 : 50

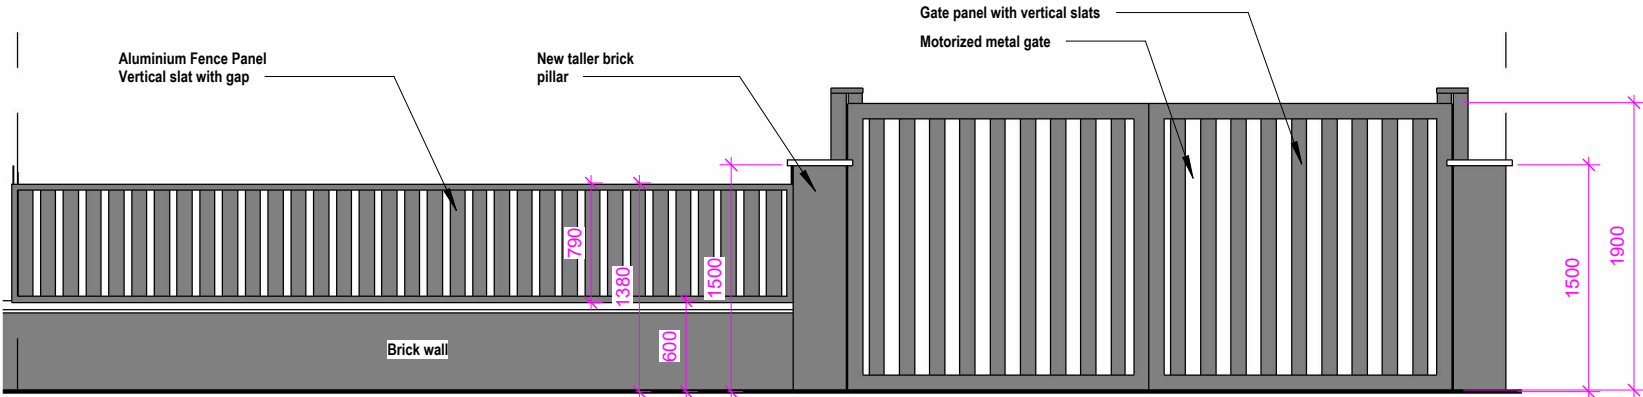

COPYRIGHT © ALL RIGHTS RESERVED BY VIKAS ALYAS LTD. DO NOT SCALE FROM DRAWING. DRAWING INDICATES DESIGN INTENT ONLY. REPORT ANY DISCREPANCIES TO CLIENT / VA LTD. NOT TO BE USED FOR CONSTRUCTION UNLESS STATED SO. TO BE READ IN CONJUNCTION WITH OTHER DRAWINGS OR SPECIFICATION WHERE PROVIDED.

ARCHITEK

BUILDING DESIGN CONSULTANCY

0161 511 8479

vikas@architek.uk

916 Stockport Road, Levenshulme, Manchester, M19 3AB

No.	Description	Date
P1	Issue to Planning	01.05.2023

PROJECT Part two/single storey rear front extension. Loft conversion and Roof dormer extension to side and rear		ADDRESS 1204_421 Wilbraham Rd, Manchester M21 0UT		CLIENT Kashef Ahmad	
Manchester City Council		SHEET Existing and Proposed Boundary Wall Treatment - (Wilbraham Rd)		Date 23.01.2023	Project number 1204
PURPOSE OF ISSUE PLANNING		Drawn by VA		Scale (@ A3) 1 : 50	REV
		Checked by VA		DRAWING NUMBER A112	P1