

1656 .AL(0) 12 B

Client: Millie Shenton-Jones


Project: Proposed Demolition of existing
Conservatory and Construction of new
Single Storey extension at No 15 Lincoln
Avenue Manchester M19 3LA

Drawing: Proposed Side elevation no 2


Scale: 1:50 @ A3

Date: February 2023

Drawn: LJD Checked:

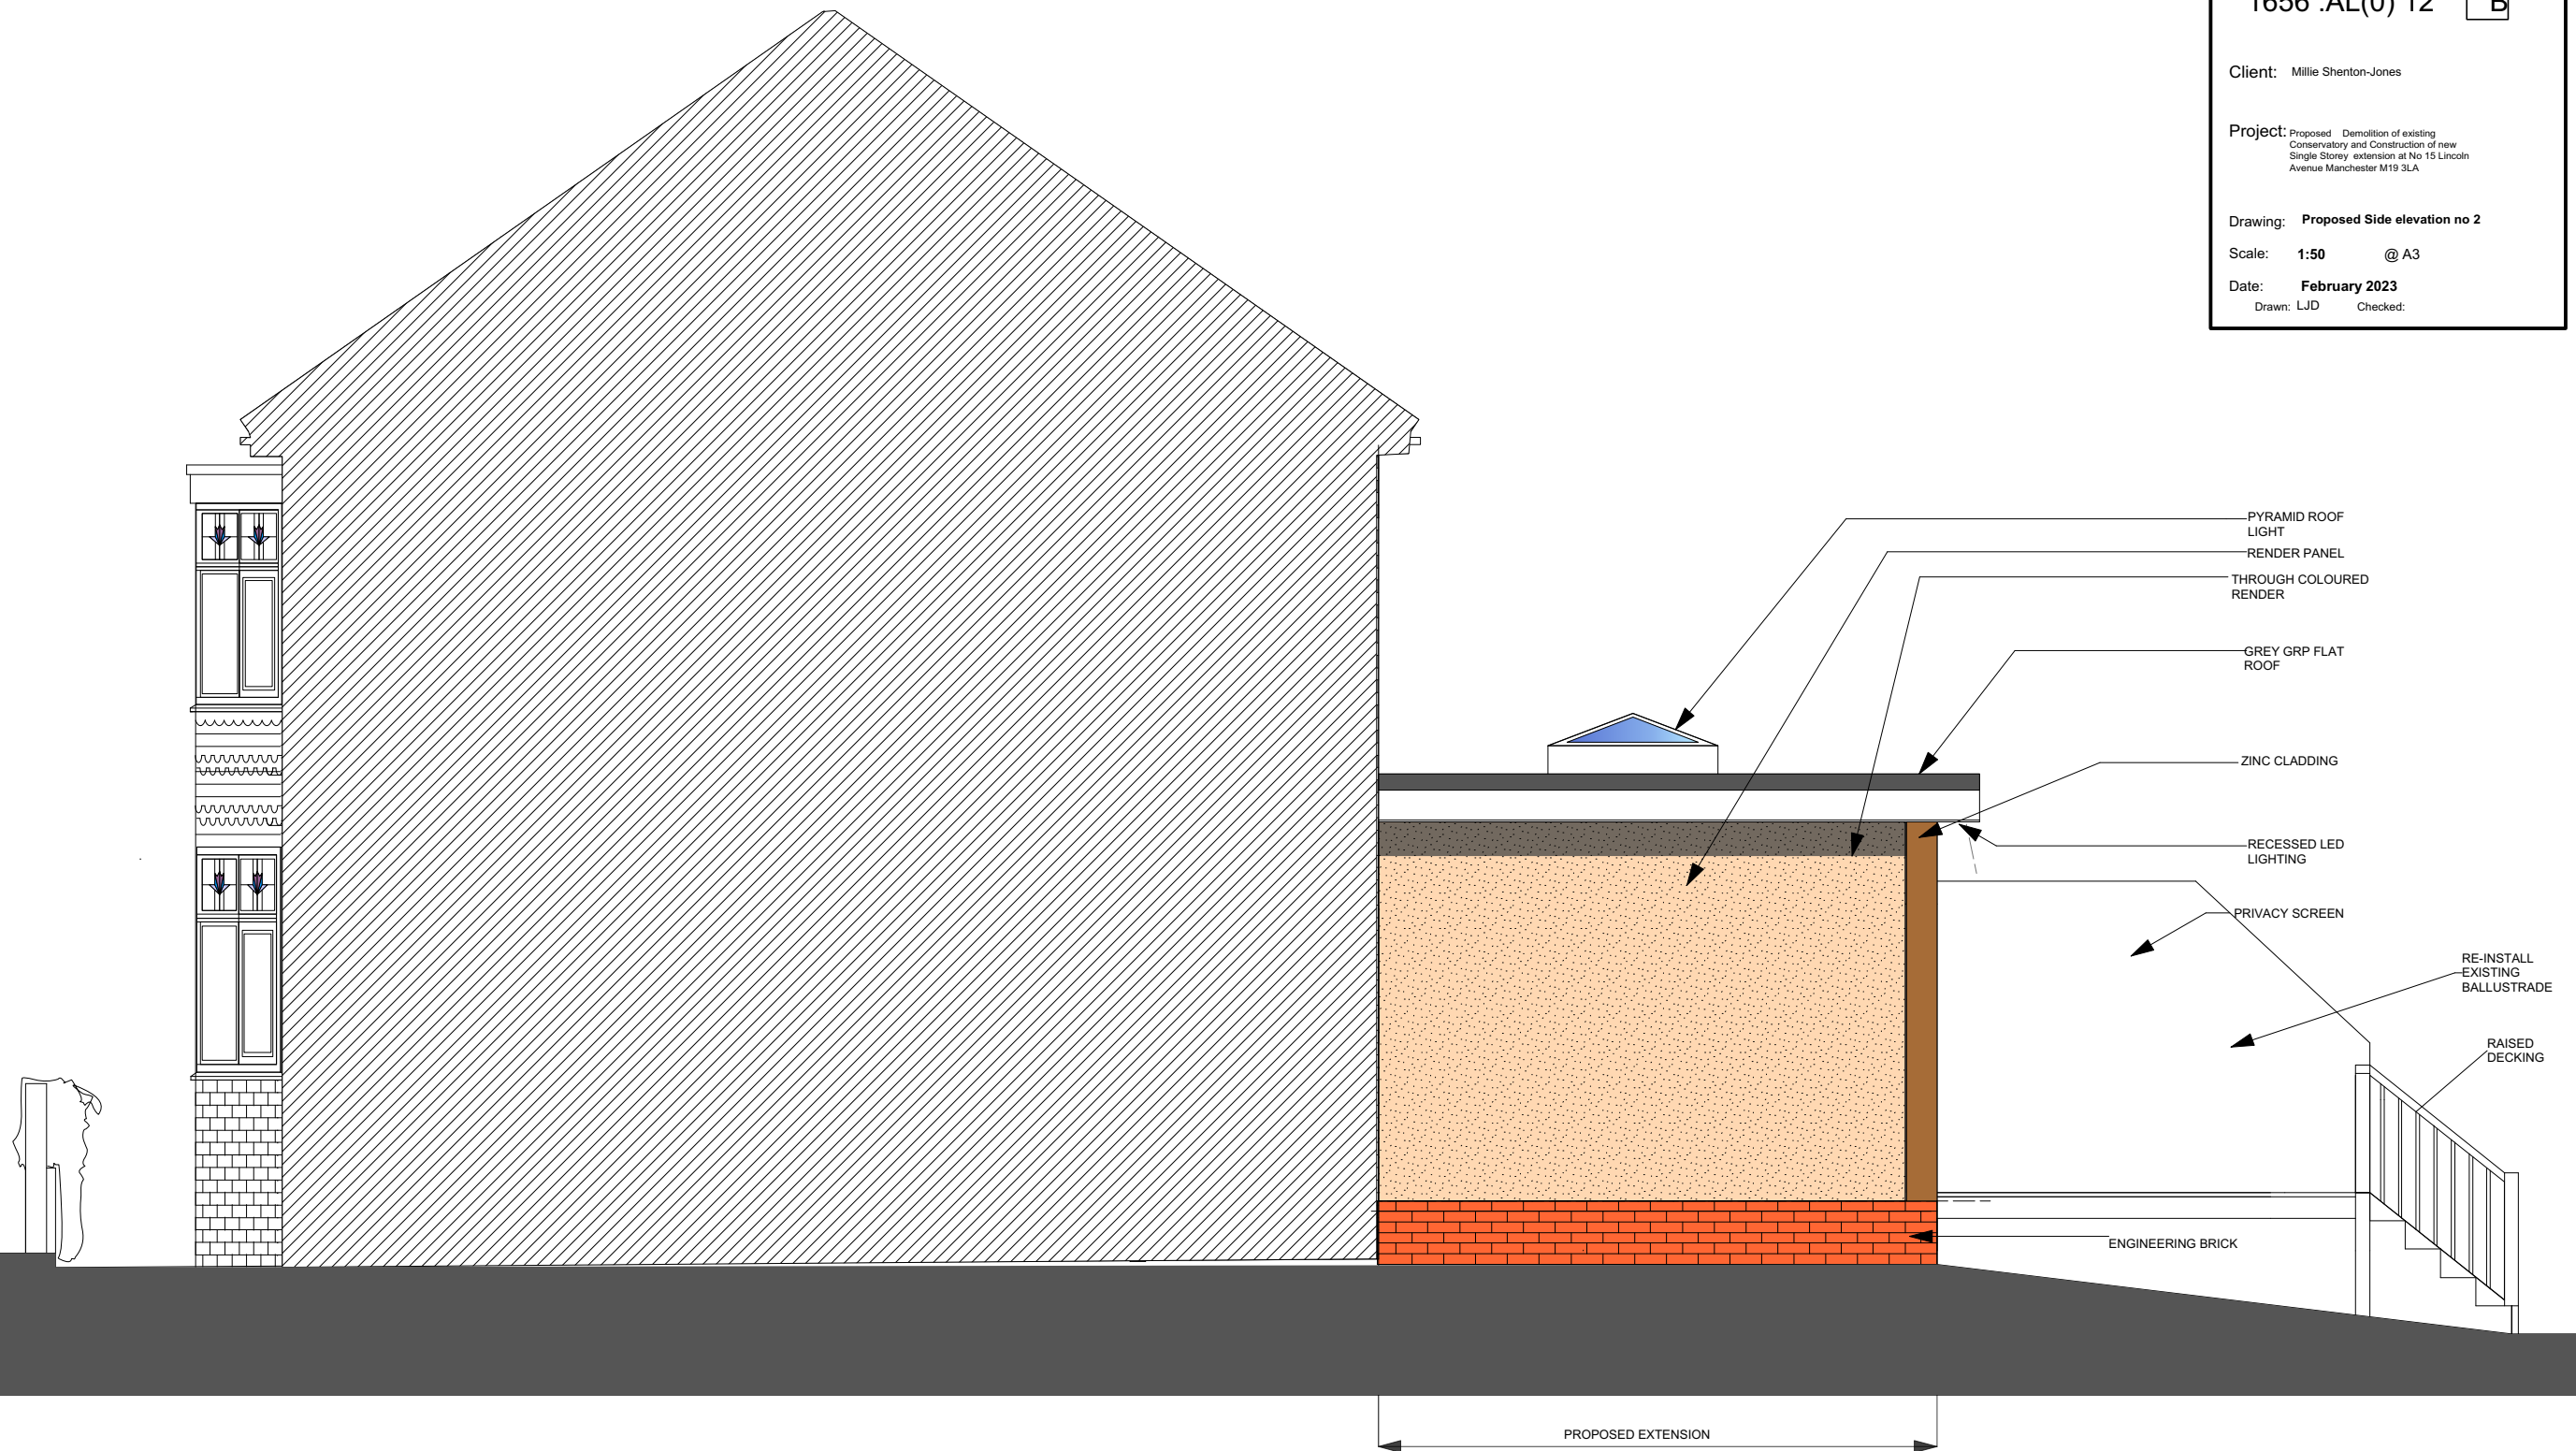

PROPOSED SIDE ELEVATION NO 2 1:50

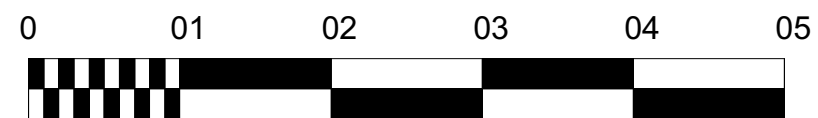

scale Bar