




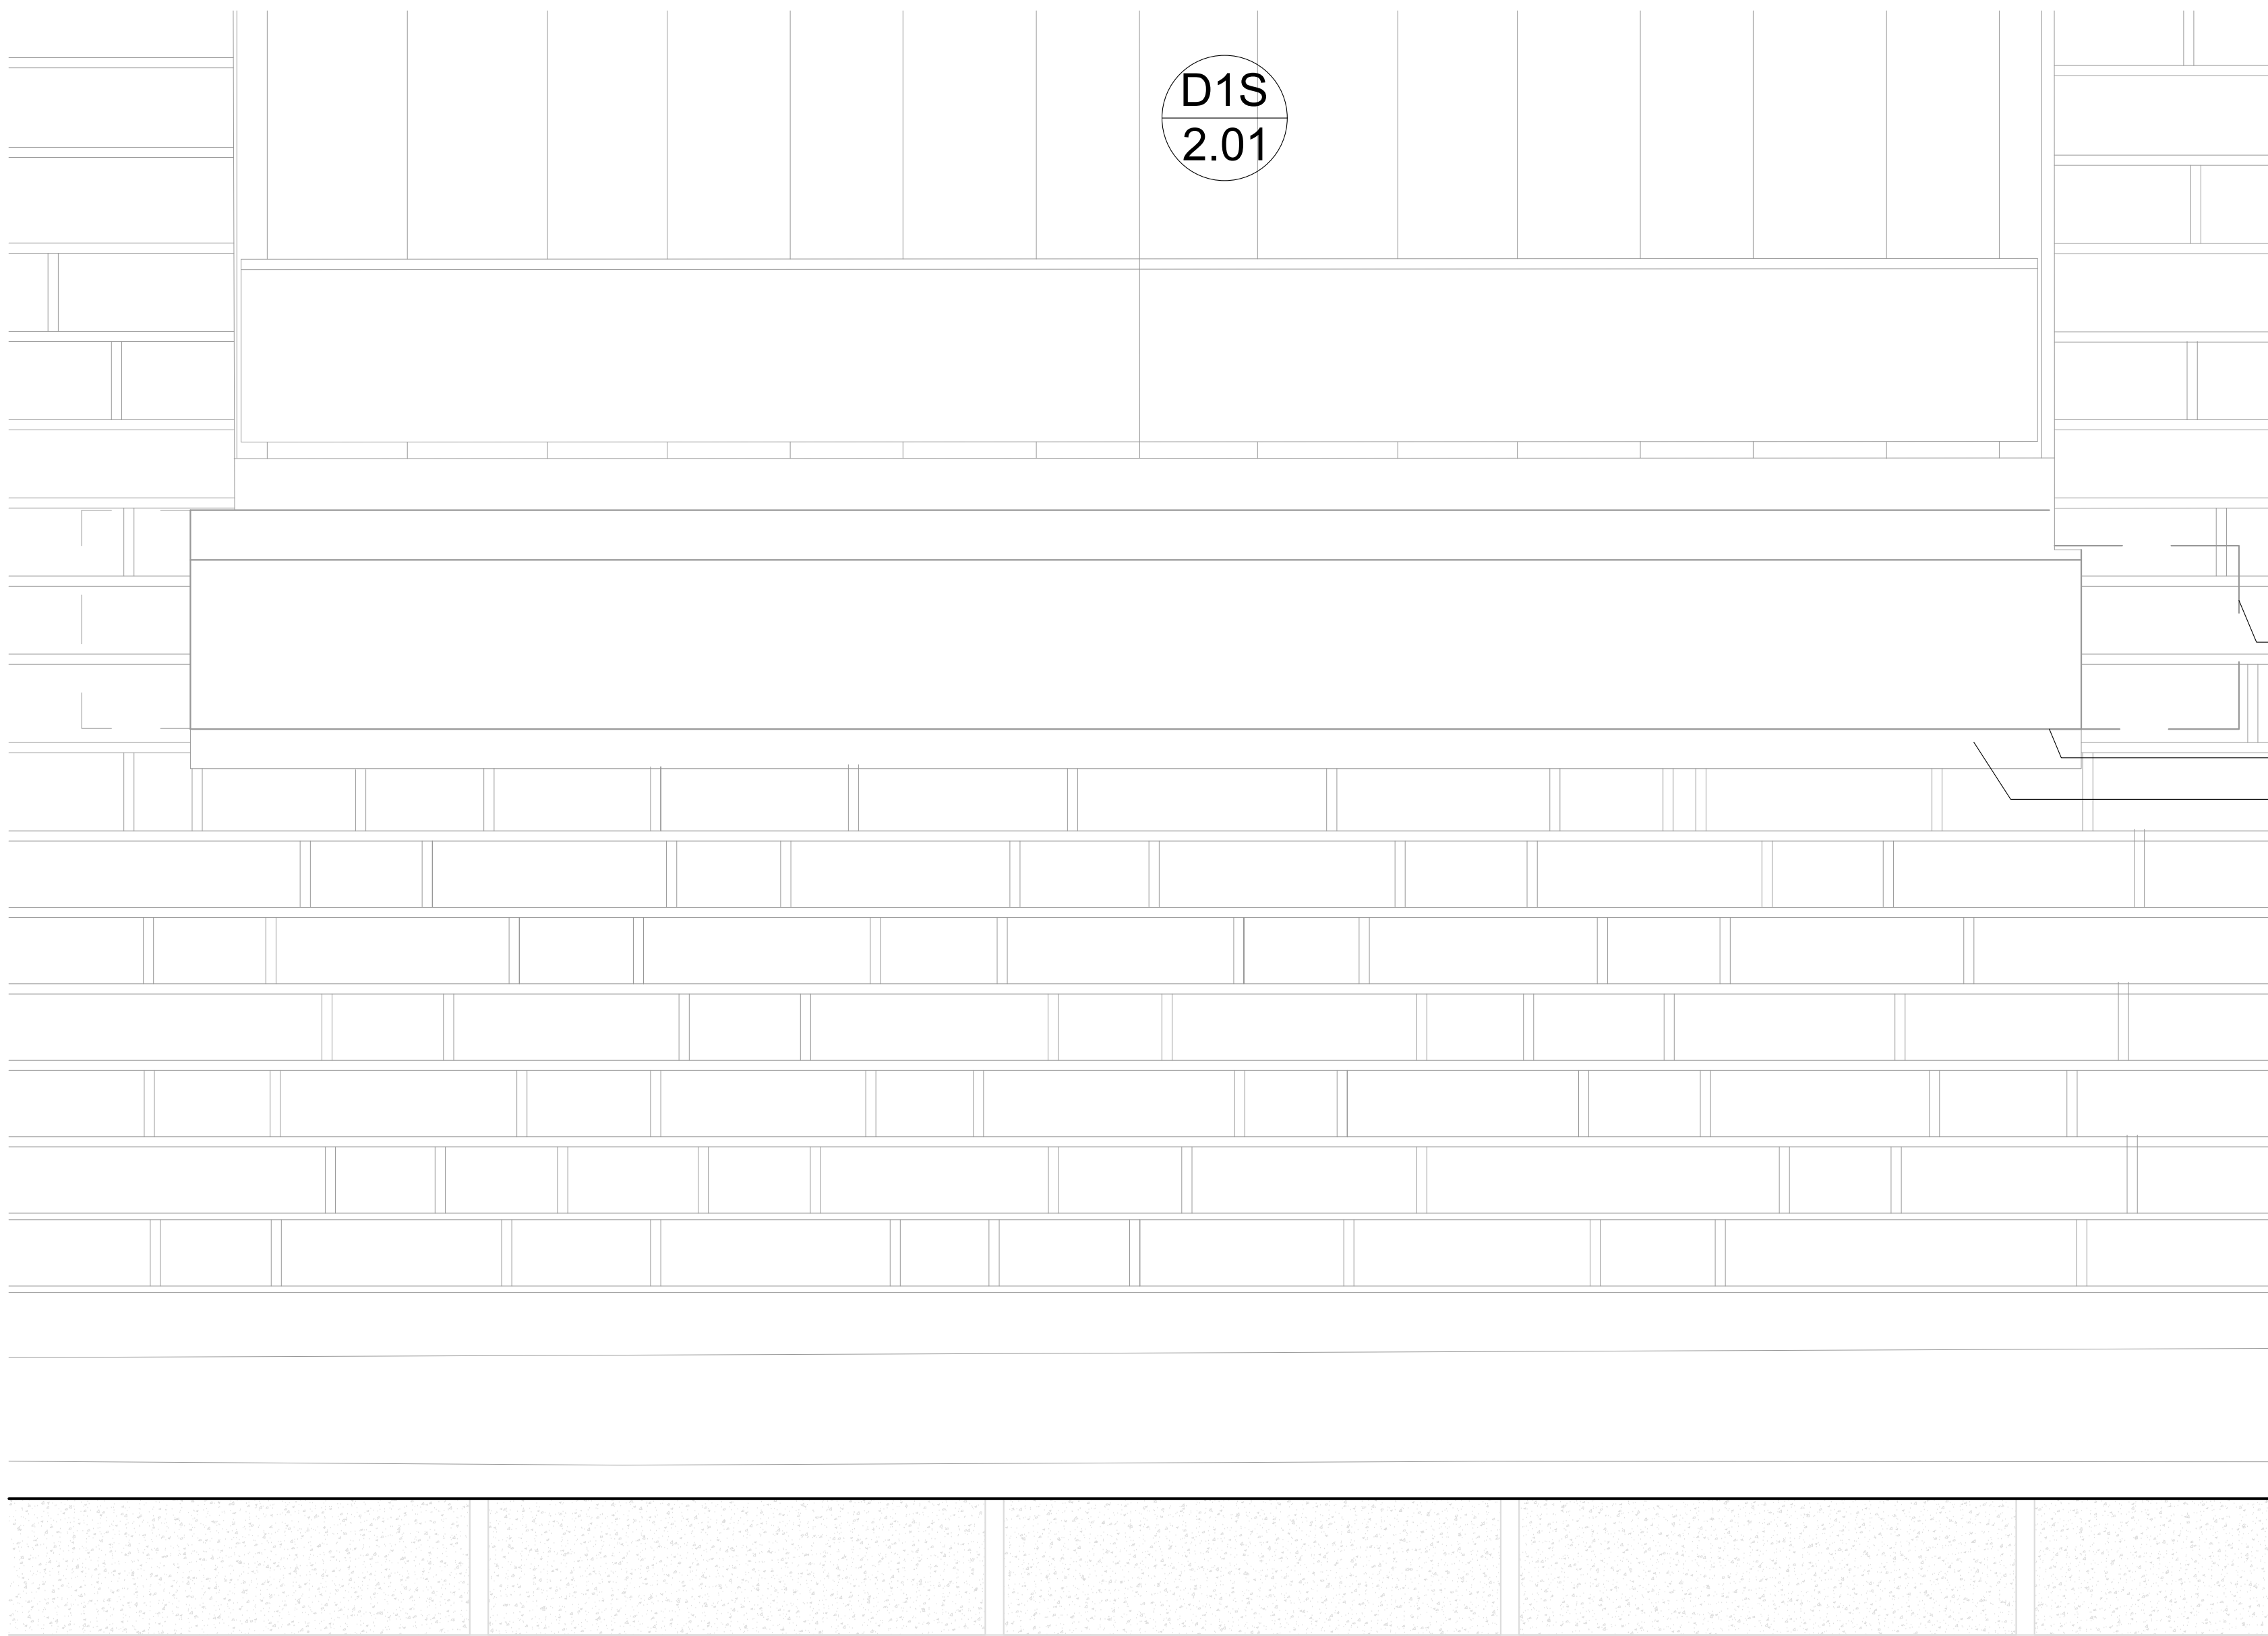

ELEVATION

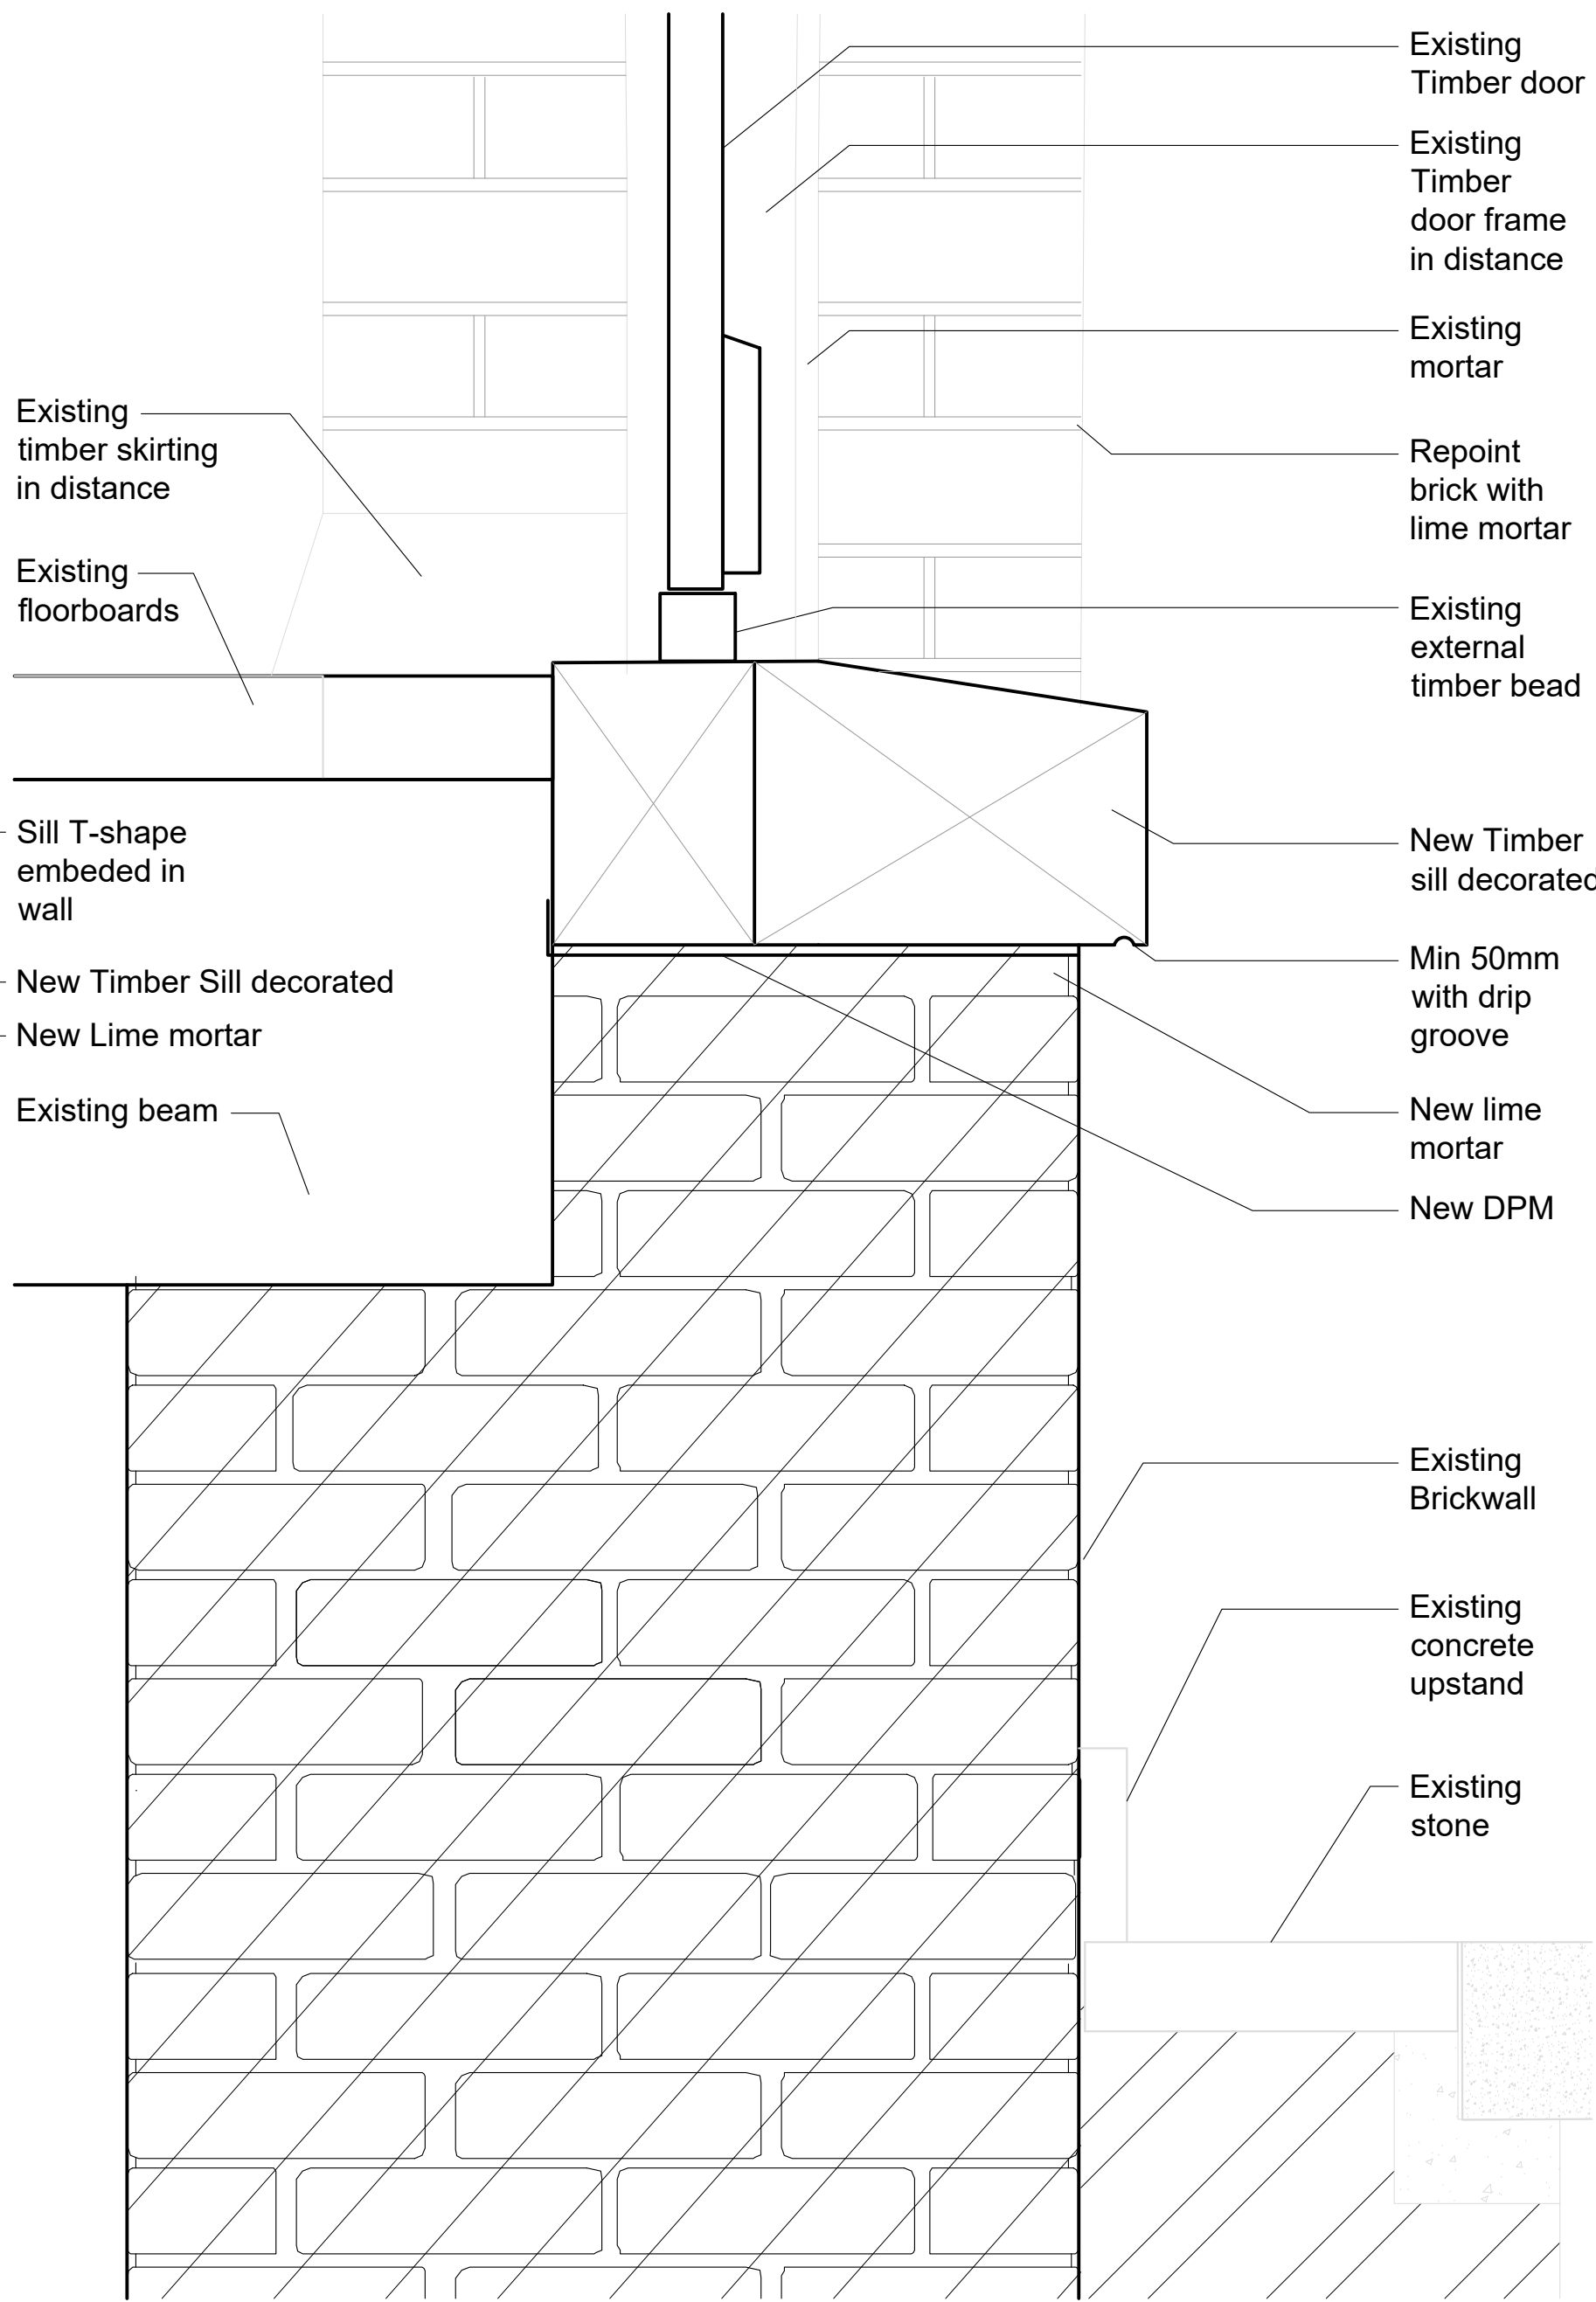

SECTION

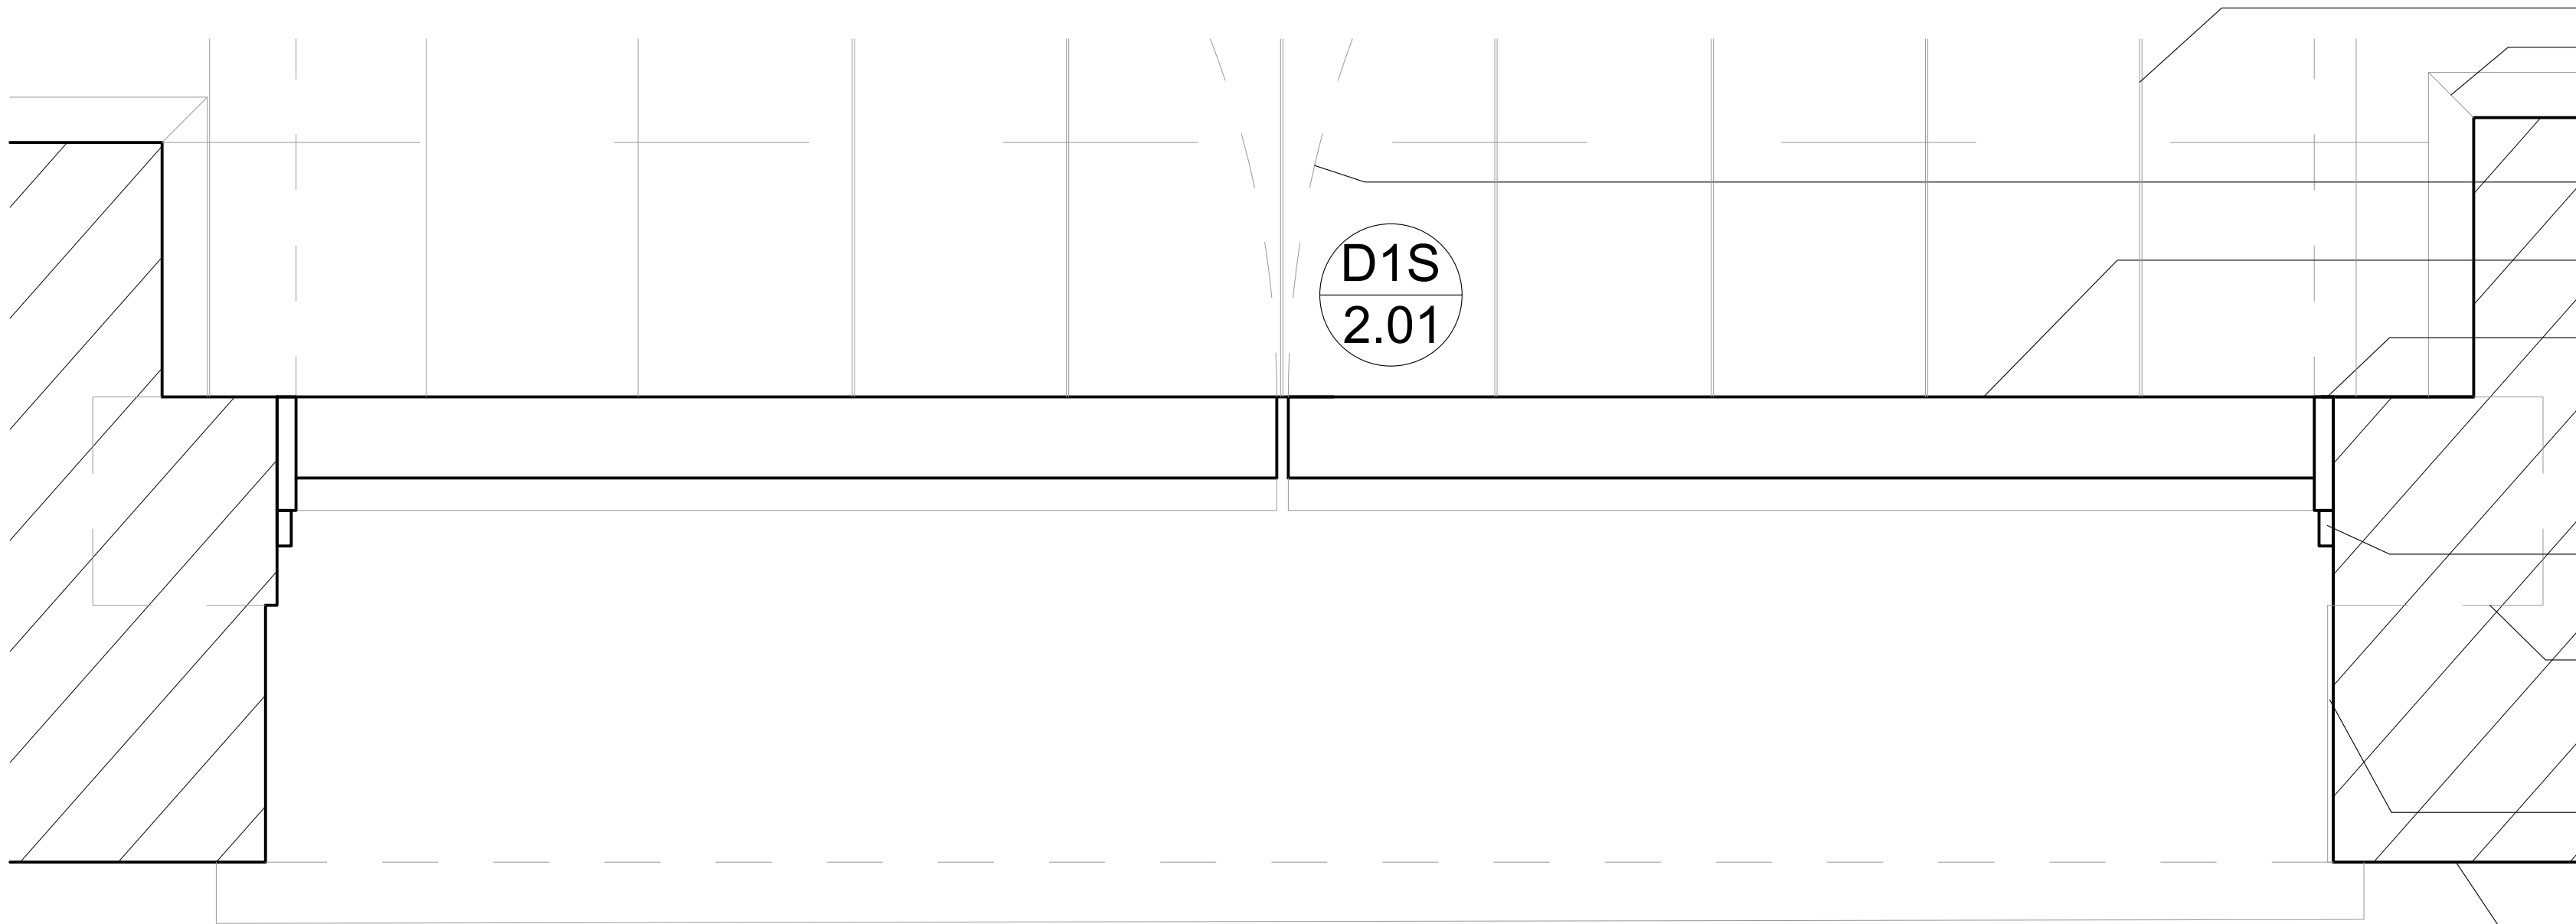

PLAN

CARGO DOOR SILLS: PROPOSED WORKS 1:5 @ A1 / 1:10 @ A3

- Existing floor boards
- Existing Skirting
- Existing door swing
- Existing Timber doors
- Existing Timber door frame
- Existing mortar
- Sill T-shape embeded in wall
- Lime mortar
- Existing Brickwall
- New Sill decorated

BASED ON MEASURED SURVEY BY "SITECH SURVEYING SERVICES"

JOB TITLE Essential Repairs 1830 Warehouse, Science & Industry Museum. M3 4FP	JOB NO. 275	DRWG. TITLE Cargo door sills: Proposed works	STATUS Planning
--	----------------	--	--------------------

DRWG. NO. 275 / PD / 340 (A1 ORIGINAL FORMAT)	REV: JP	SCALE: 1:5@A1 1:10@A3
---	------------	-----------------------------

Studiodownie	TEL: +44 (0) 20 7299 7766 info@studiodownie.com	All dimensions to be checked on site by the Contractor and confirmed with the Architect prior to construction. Do not scale off this drawing.	Drawn by: JP	DATE: 03/02/23
--------------	--	---	--------------------	-------------------