

GENERAL NOTES

FOR GENERAL NOTES AND REFERENCE DRAWINGS SEE DWG No. 100138-00350.

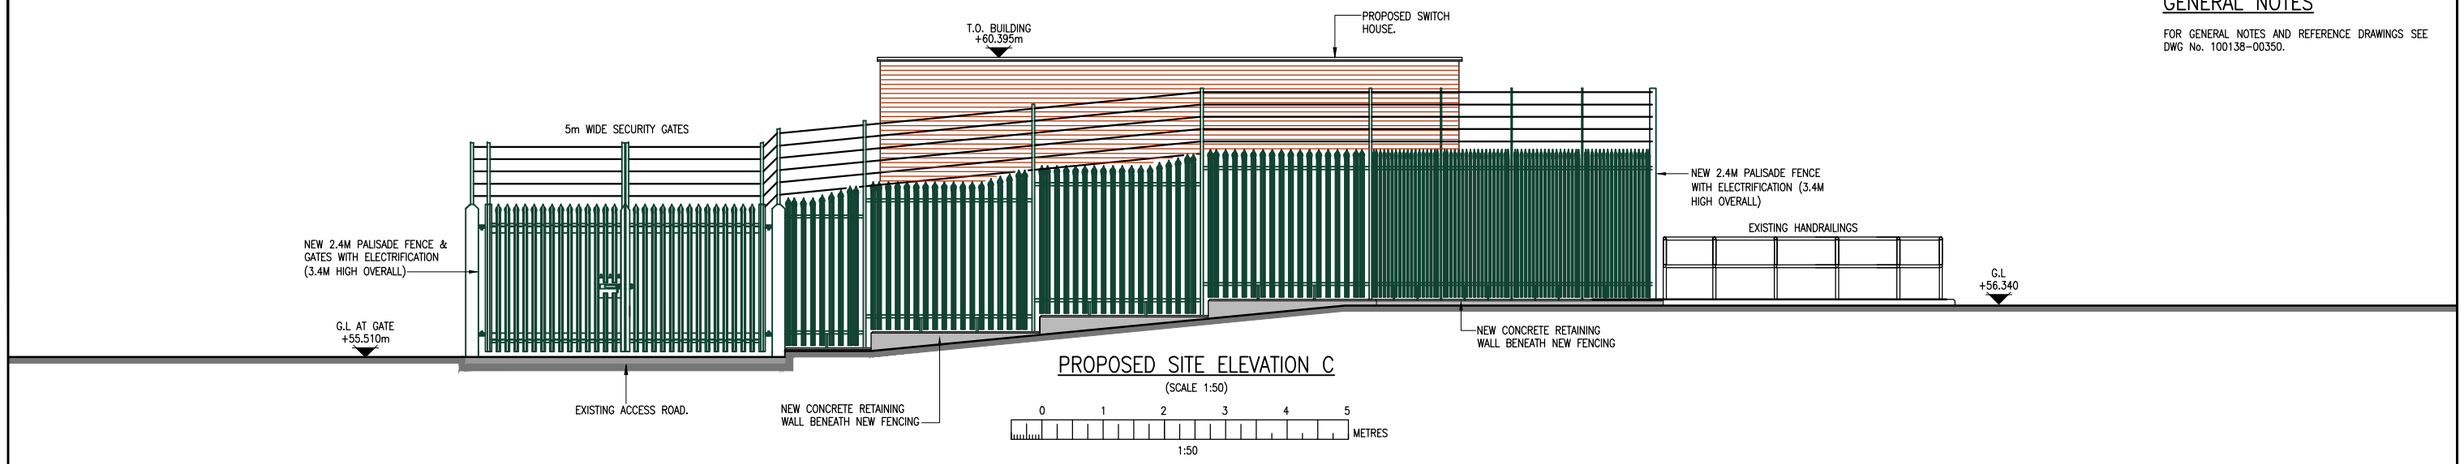

PROPOSED SITE ELEVATION C

(SCALE 1:50)

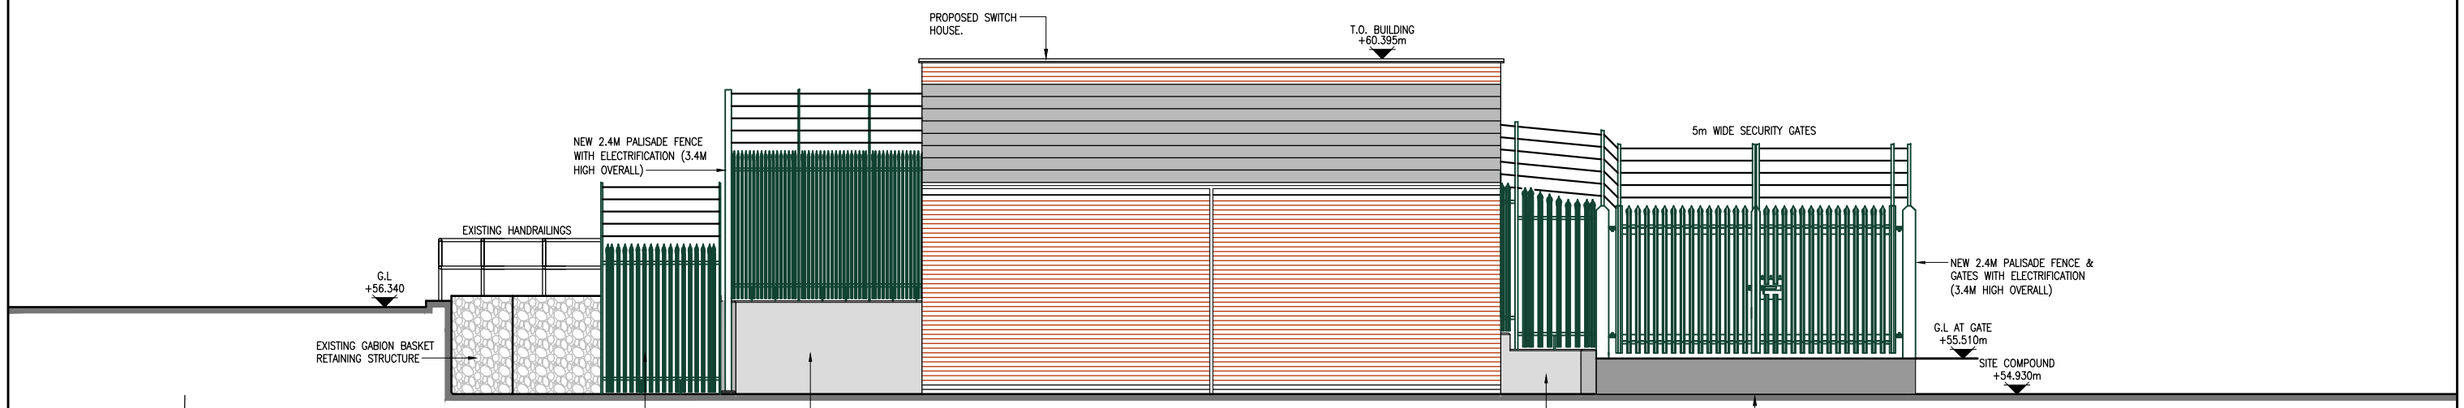


PROPOSED SITE ELEVATION D

(SCALE 1:50)

0 1 2 3 4 5 METRES

1:50

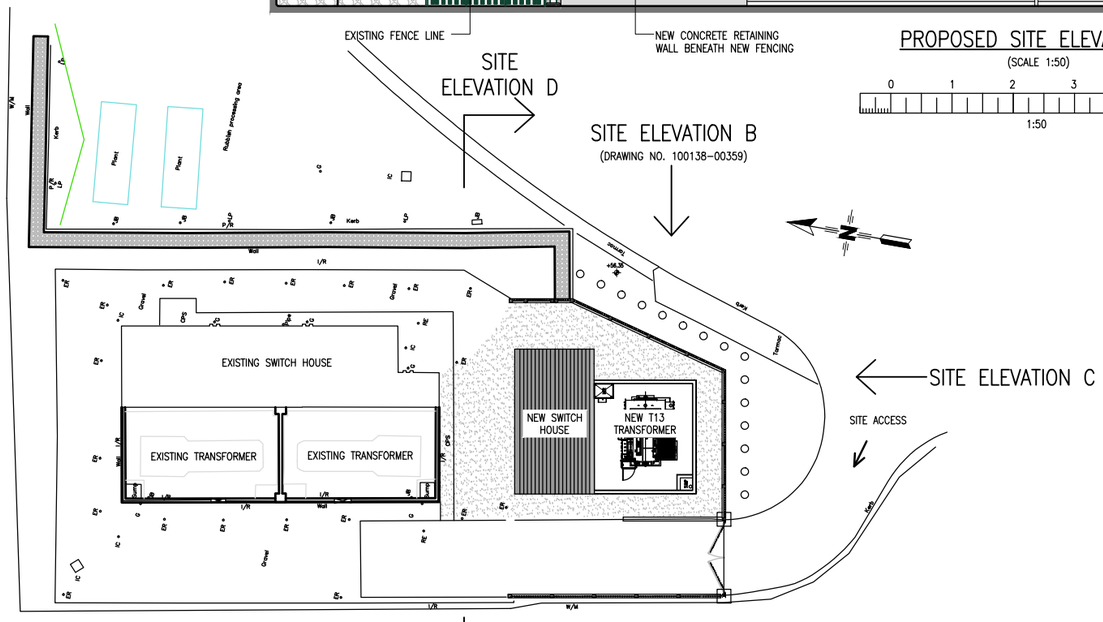

KEY PLAN

(SCALE 1:200)

REVISION 001

ADDITIONAL DRAWING PRODUCED FOR PLANNING. REFER ALSO TO DRAWING NO. 100138-00353 FOR PROPOSED EXTERNAL ELEVATIONS A AND B

THIS DRAWING AND ANY INFORMATION OR DESCRIPTIVE MATTER SET OUT HEREON ARE THE CONFIDENTIAL AND COPYRIGHT PROPERTY OF ELECTRICITY NORTH WEST LIMITED AND MUST NOT BE DISCLOSED, LOANED, COPIED OR USED FOR ANY PURPOSE WITHOUT WRITTEN PERMISSION.

NOT TO BE SCALED. UNLESS OTHERWISE STATED DIMENSIONS ARE IN MILLIMETRES.

REV	AMENDMENTS	DRAWN	APP.	DATE
001	AS NOTED – ISSUED FOR PLANNING	TR	JAB	30-11-22

ELECTRICITY NORTH WEST
FREDERICK ROAD
SALFORD M6 6QH

EASTLANDS PRIMARY SUBSTATION
T13 TRANSFORMER AND SWITCH HOUSE PLANNING DRAWINGS
PROPOSED EXTERNAL ELEVATIONS SHEET 2 OF 2

SCALE	AS SHOWN AT A1	SITE NAME	EASTLANDS PRIMARY SUBSTATION	
DRAWN	JEWB	PROJECT	T13 TRANSFORMER AND SWITCH HOUSE	
APPROVED	JAB	P.F.R. NO.	100138	DWG STATUS: RELEASED
DATE	OCT 21	DRAWING NUMBER		REVISION
SHEET SIZE	A1	100138-00359		001
OLD DWG NO	–			