

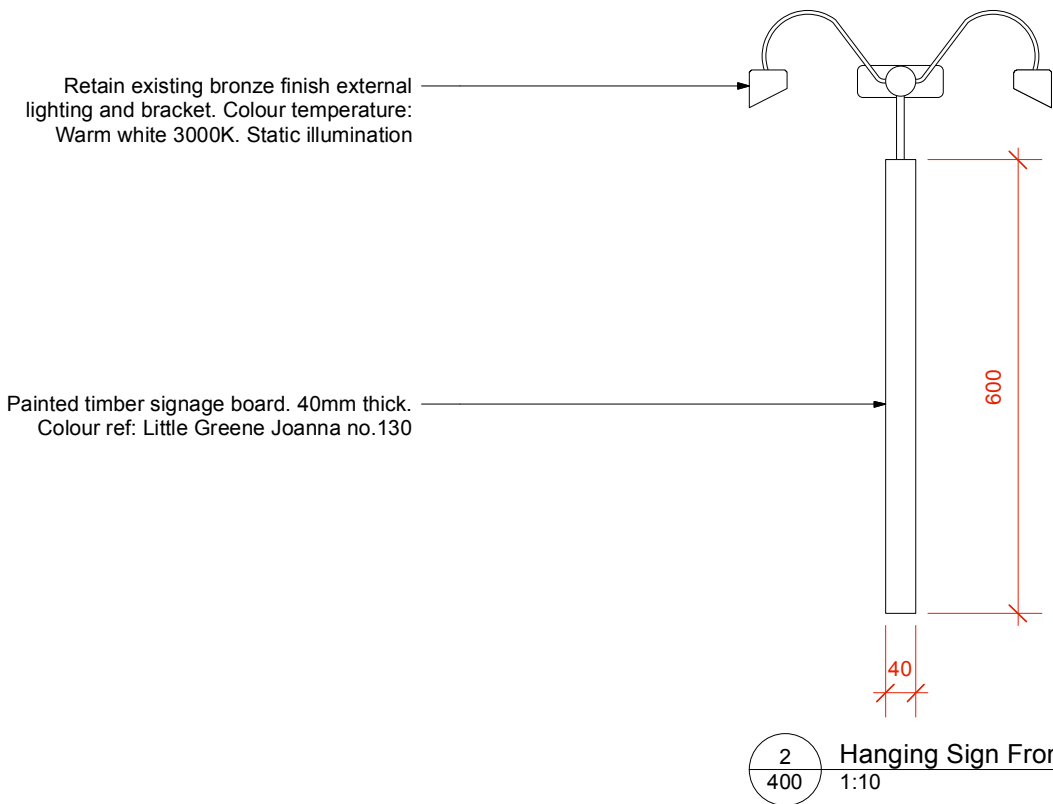
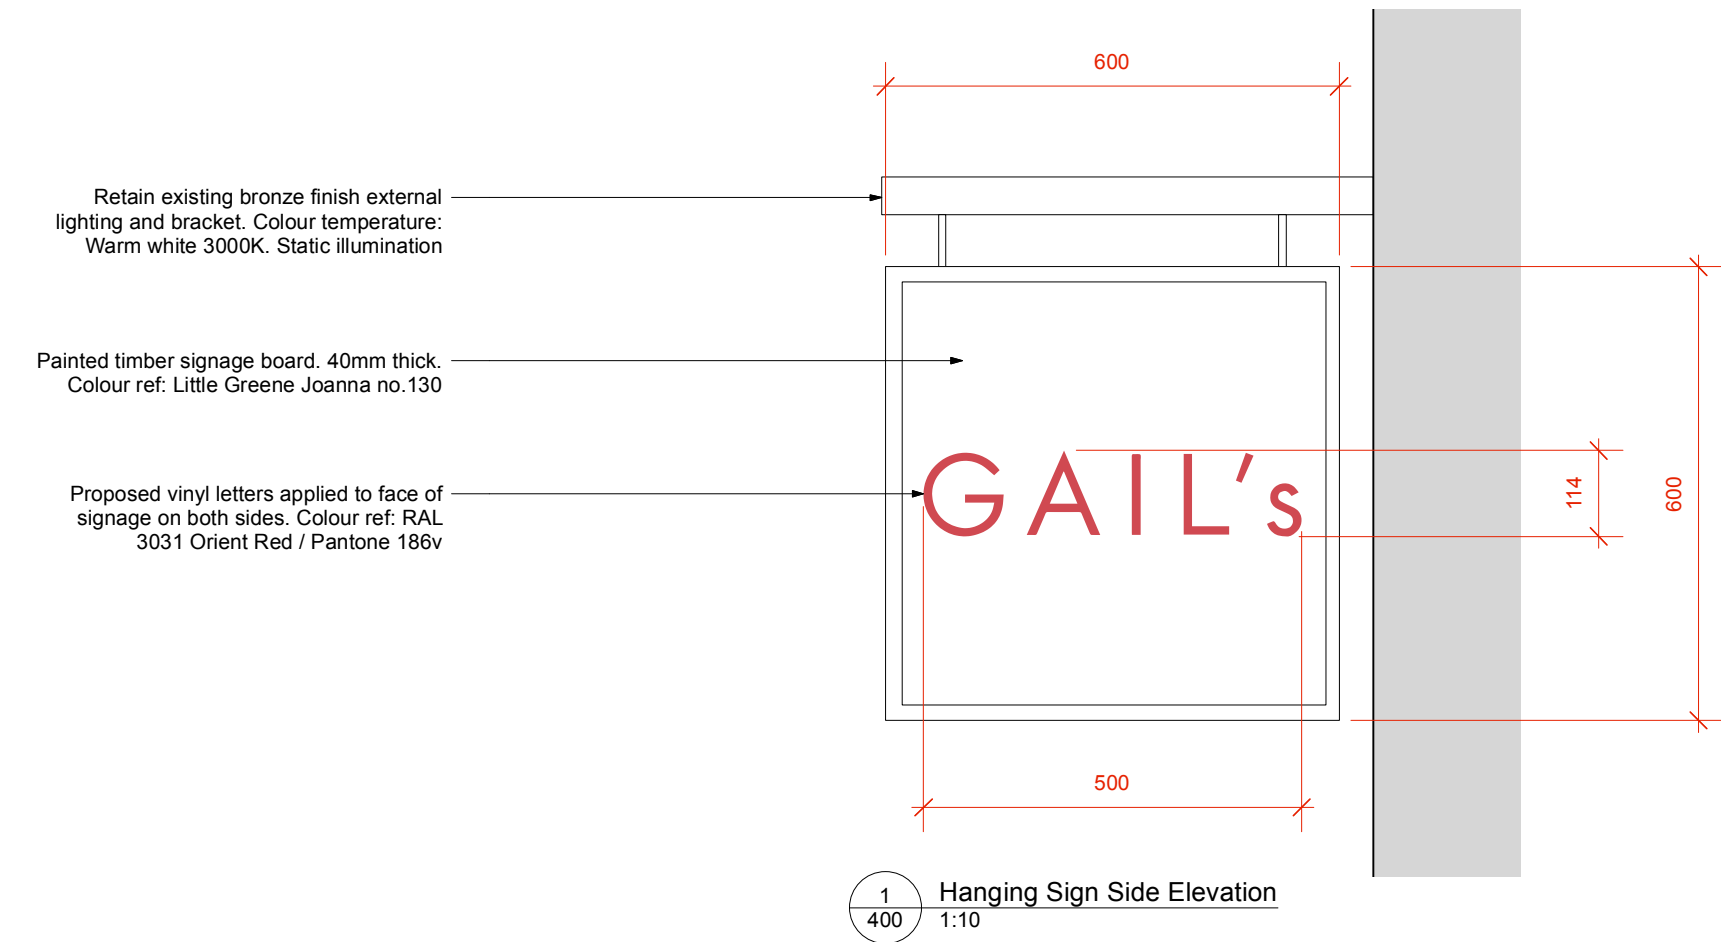


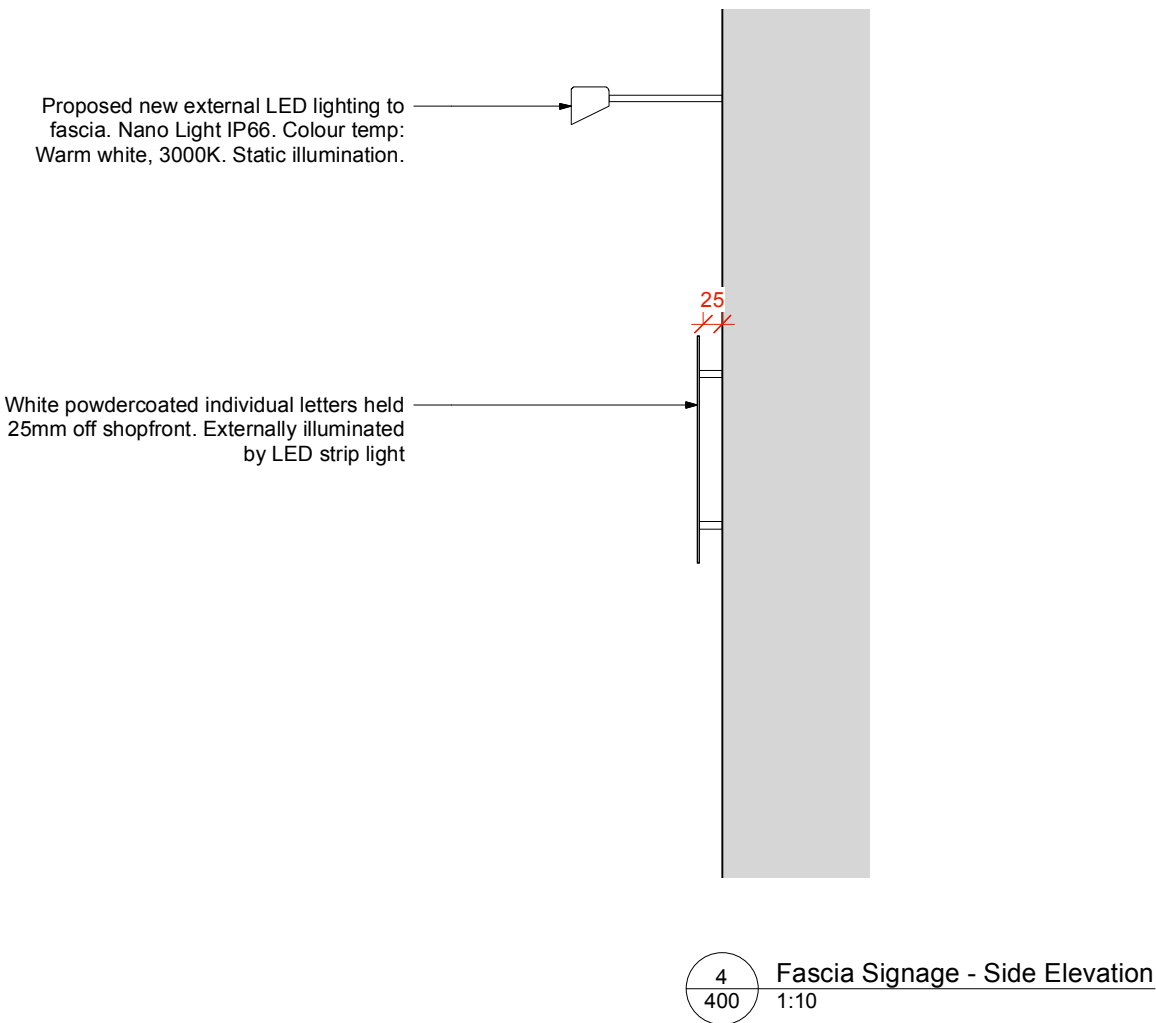

Notes

Contractor to allow for 2 no. fascia signs & 2 no. projecting signs

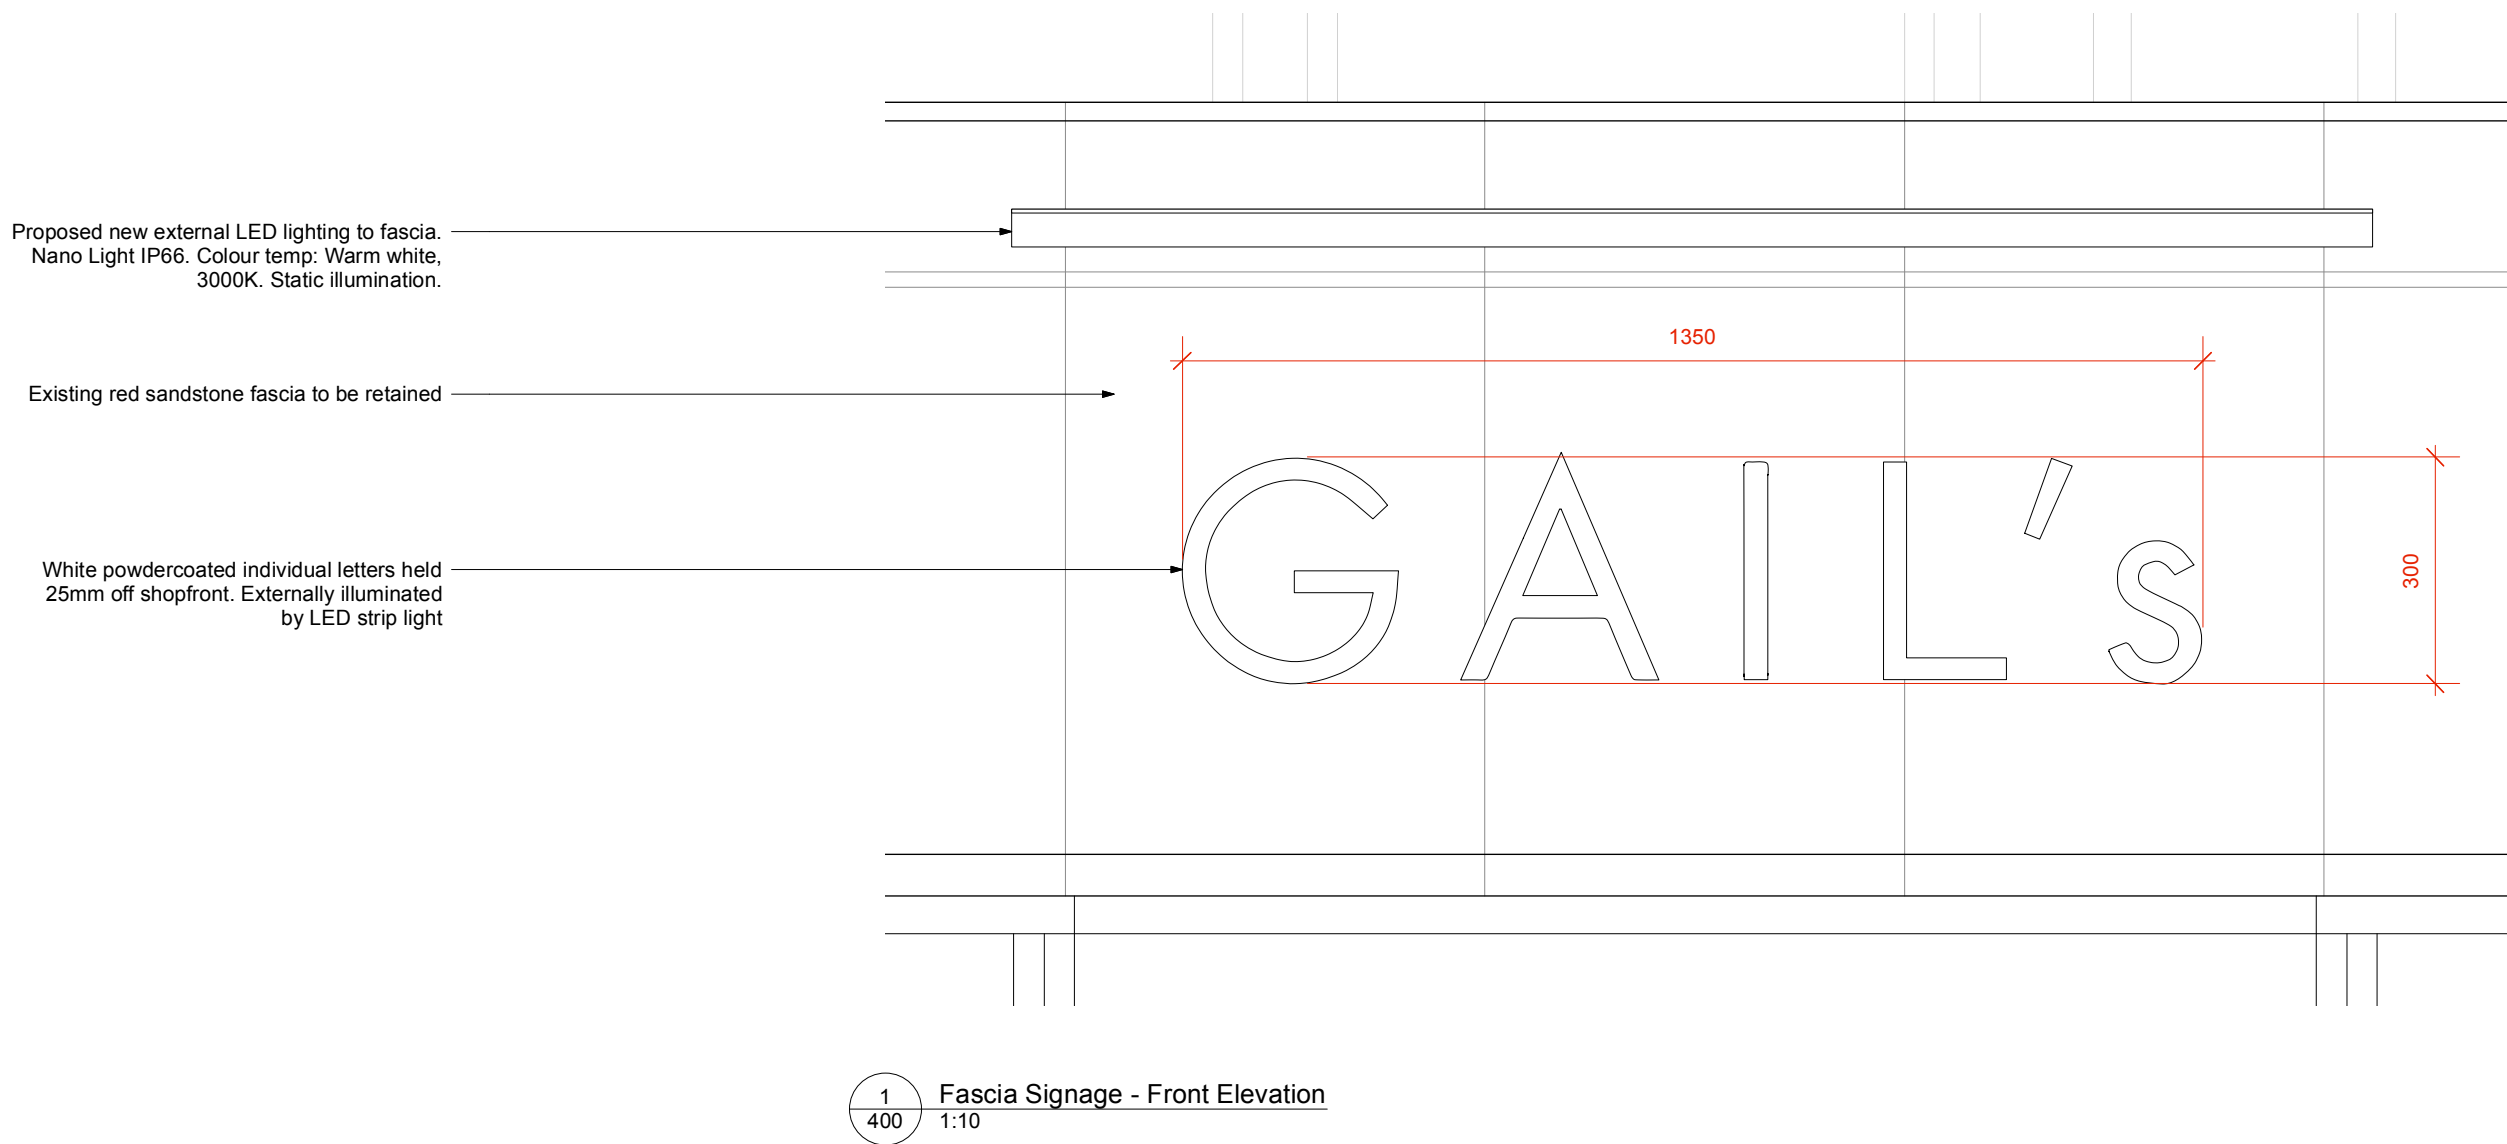

object·space·place

Client: GAIL's
Project: Manchester King St
Date: 29.11.22
Drawing Purpose: Information
Drawing Title: Proposed Signage Details

Job Number: 302	Scale@A2: As Shown
Drawing Number: 400	Rev: /