



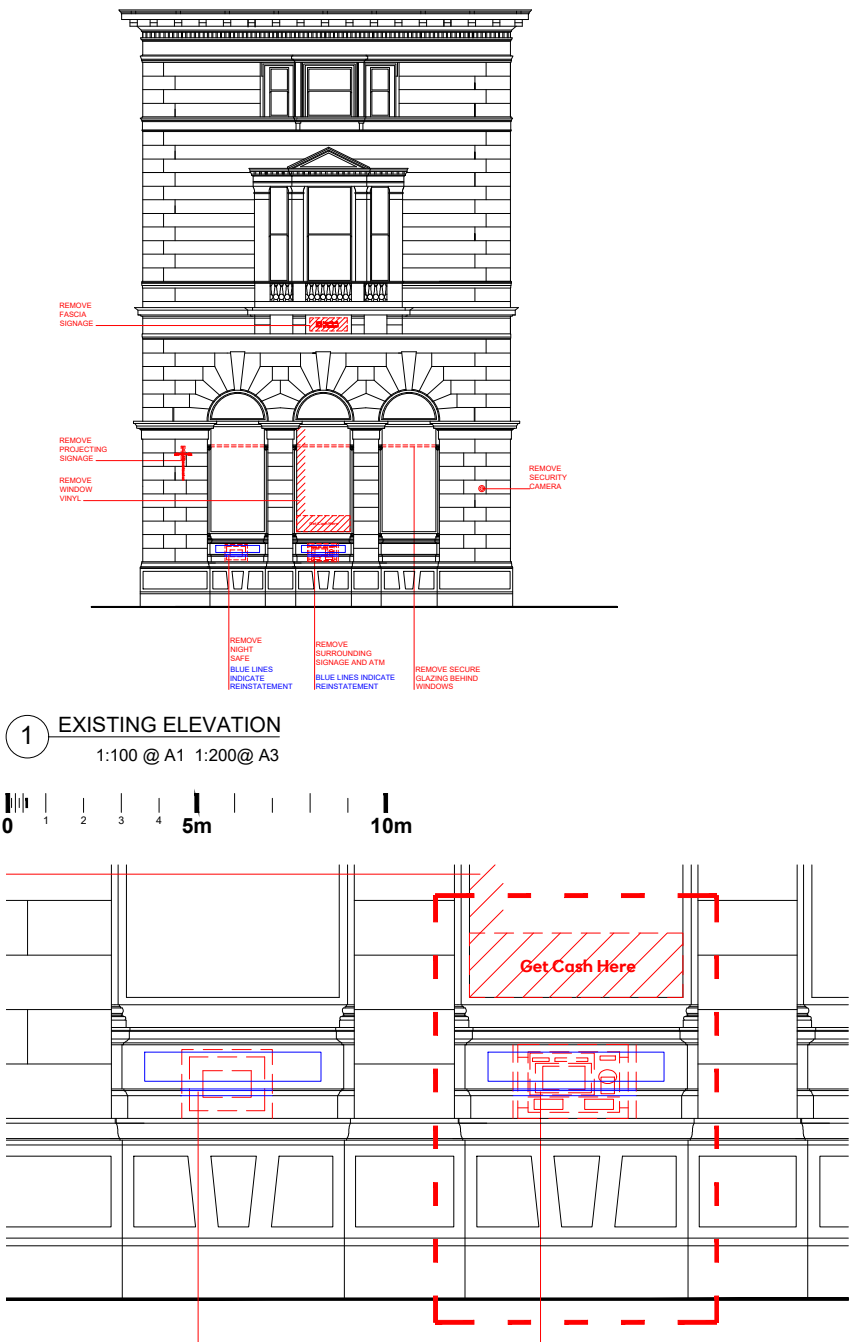

1 EXISTING ELEVATION
1:100 @ A1 1:200 @ A3

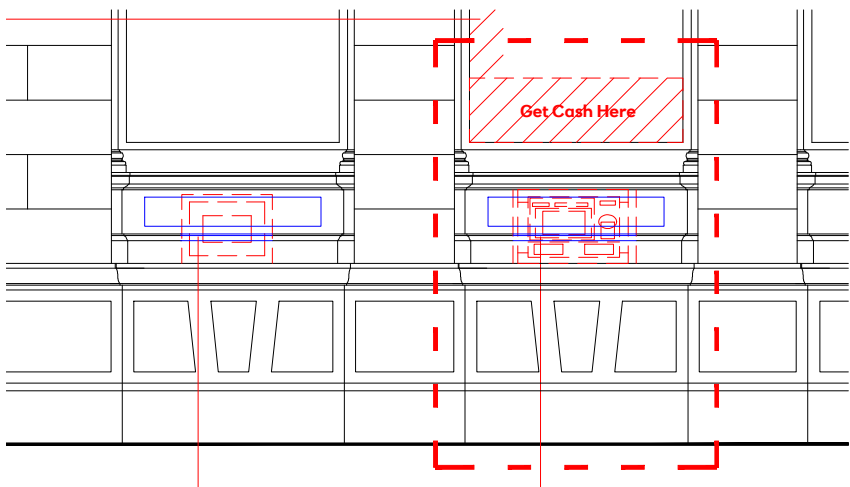


2 EXISTING SIDE ELEVATION EXTRACT
1:50 @ A3




6 EXISTING PHOTO




7 EXISTING PHOTO

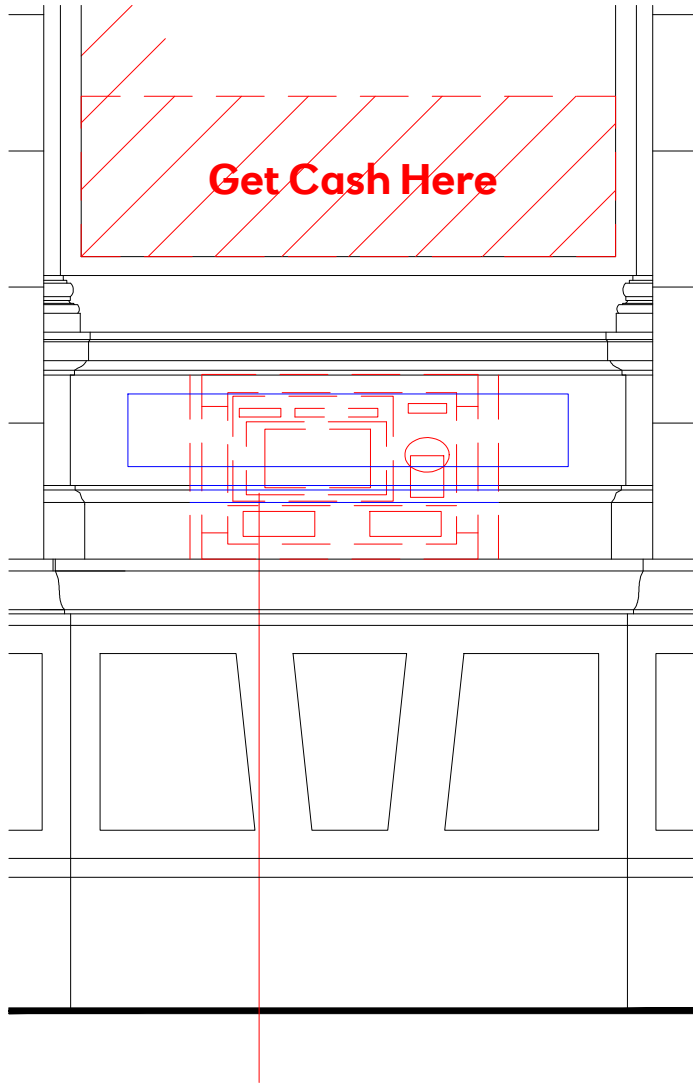

3 EXISTING ELEVATION EXTRACT
1:20 @ A3

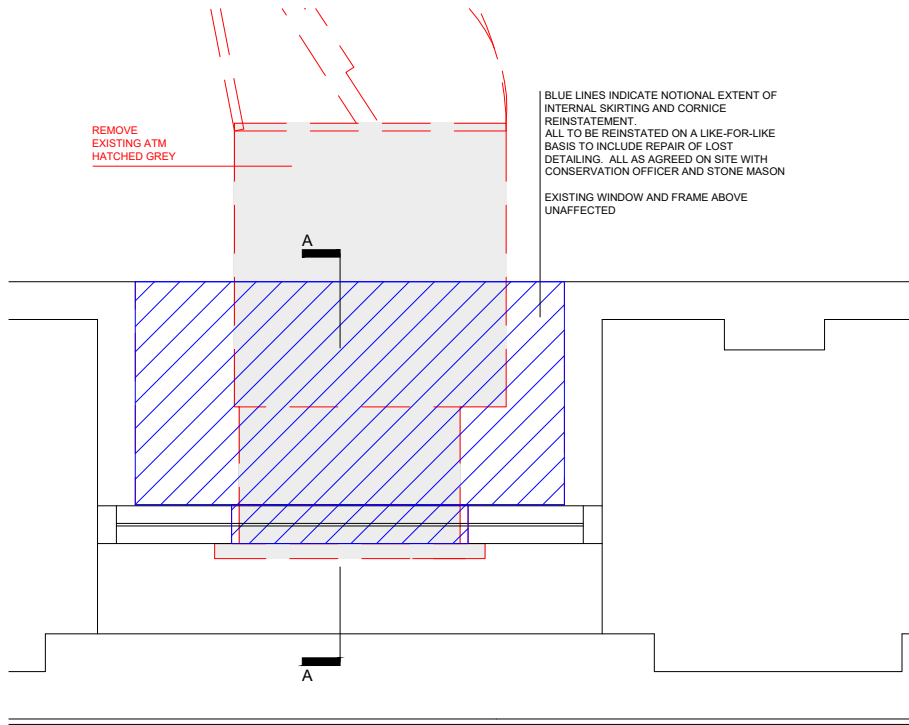

5 EXISTING PLAN EXTRACT
1:20 @ A3

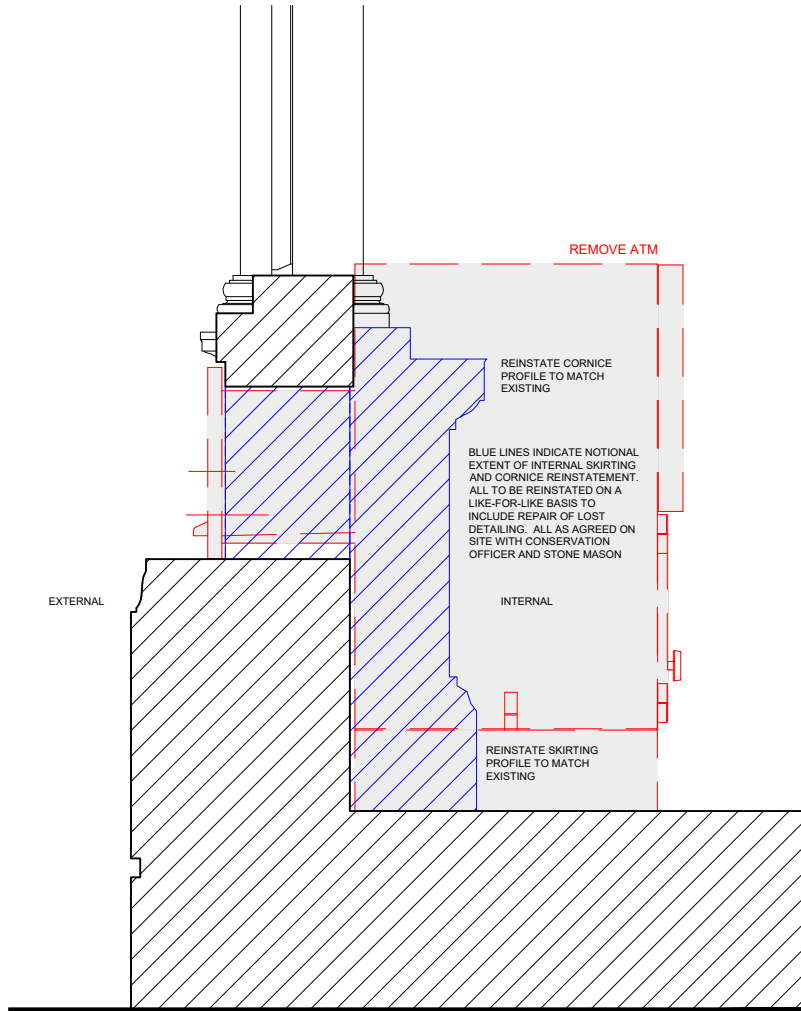

4 EXISTING SECTION A-A 3 EXTRACT
1:20 @ A3

This drawing is the copyright and property of NatWest Group plc. It must not be copied or published without written consent. Only scale from this drawing for planning consent purposes.

KEY
REMOVALS
DOWNTAKINGS / REMOVALS
REINSTATEMENTS

NOTE
Removal of the existing ATM will not affect the original condition of the building. Removals will cause no harm or loss to the original building. Aperture left by the removal of the ATM will be infilled with new stone to match the original geology, colour, texture and grout detail.

A 07.02.23 REINSTATEMENT DETAIL ADDED TO INTERNAL WALL. RH 07.02.23					
rev	date	description		drawn	checked
address RBS ST ANN ST, ST ANN ST, MANCHESTER, M2 7LG					
ref no.		sortcode			
description ST ANN STREET ATM REMOVAL EXISTING LAYOUT CLOSURE					
status -					
IPMS1		sqm		-	
IPMS2		sqm		-	
IPMS3		sqm		-	
scale AS SHOWN		paper size A3		brand 	
drn KL	date 18/08/22	chk RH	date 07.02.23		
nw drawing number E7273-EX-D2				rev. A	