


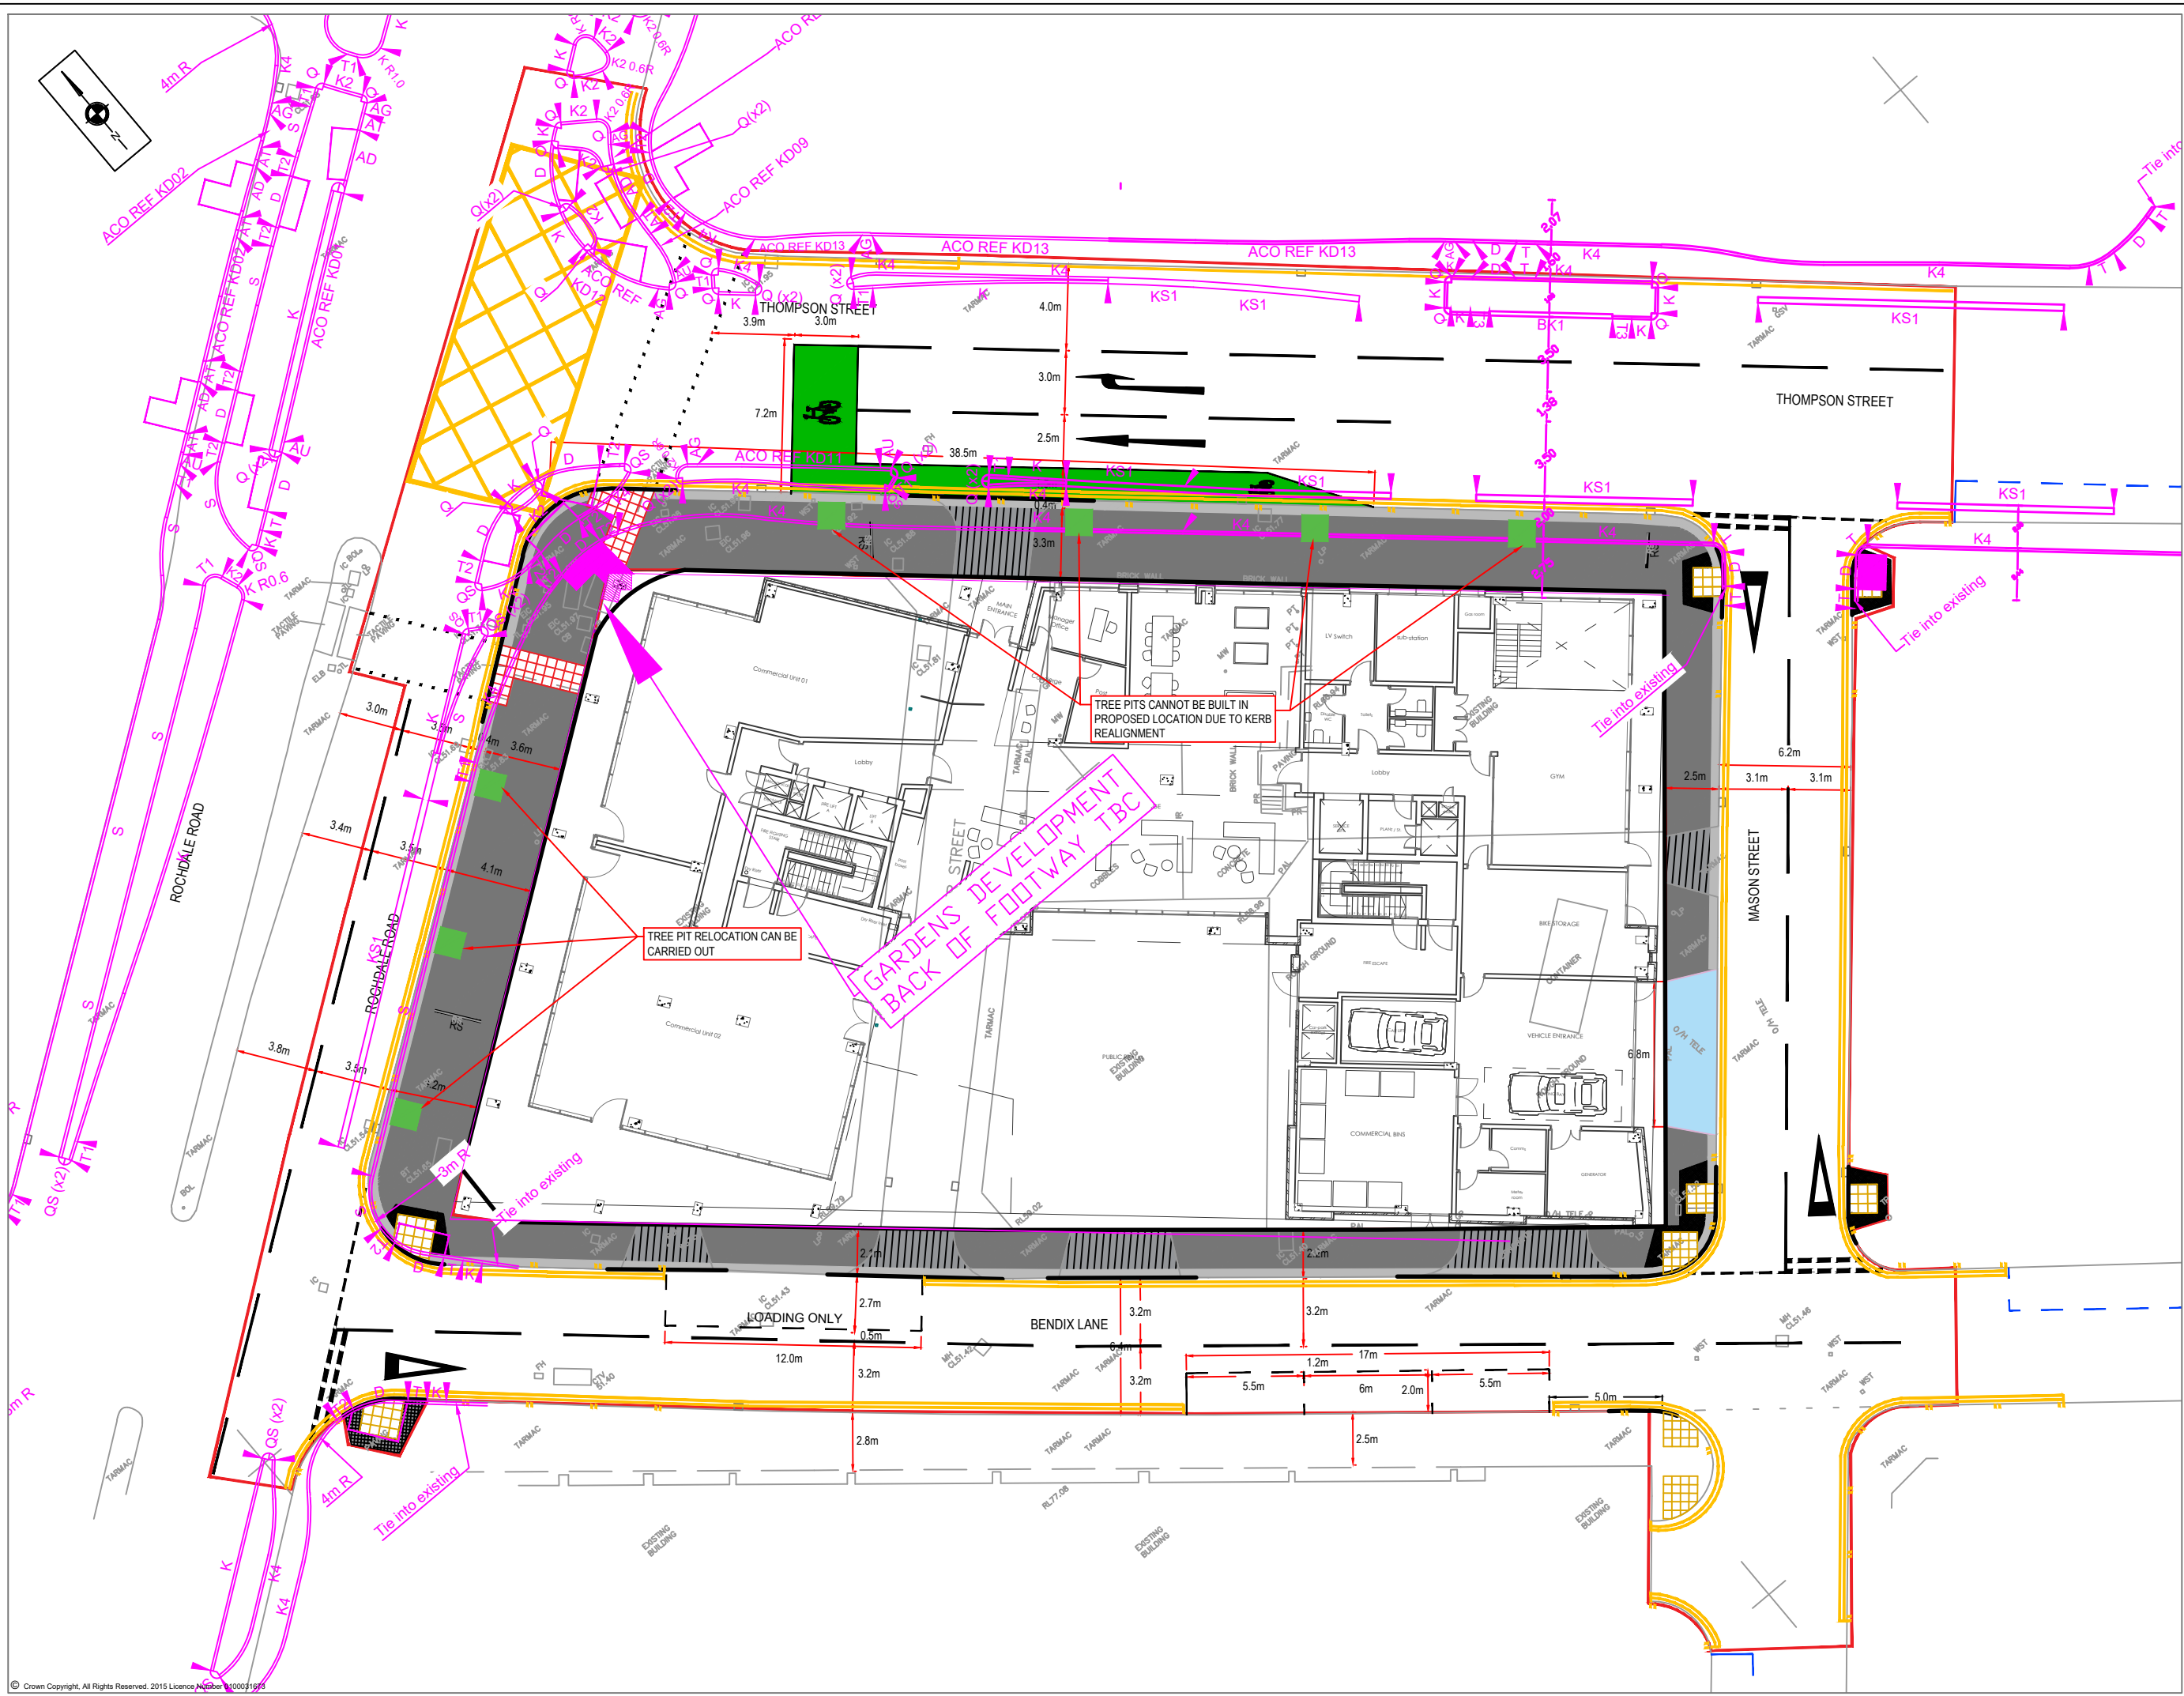

NOTES

- ALL DISCREPANCIES ON THIS DRAWING ARE TO BE BROUGHT TO THE ATTENTION OF SCP.
- DRAWINGS ARE IN METRES UNLESS OTHERWISE STATED.
- ALL DIMENSIONS ARE TO BE CHECKED BEFORE COMMENCEMENT OF WORK ON SITE.
- THE CONTRACTOR IS TO LIAISE WITH STATUTORY UNDERTAKERS FOR ANY DIVERSIONARY WORKS REQUIRED.
- TRAFFIC MANAGEMENT IS TO BE ORGANISED BY THE CONTRACTOR.
- THE CONTRACTOR IS RESPONSIBLE FOR THE DESIGN AND INSTALLATION OF ALL STREET LIGHTING WITHIN THE SECTION 278 AREA OF WORKS.
- CONSTRUCTION MATERIALS TO BE APPROVED BY MANCHESTER CITY COUNCIL.
- PROPOSED 400mm PAVING TRIM IS ACCORDING TO MCC "NEW CROSS PUBLIC REALM STRATEGY"

KEY

- FOOTWAY TO BE RESURFACED
- EXISTING ACCESS TO BE BUILT UP TO FOOTWAY
- FULL FOOTWAY CONSTRUCTION
- PAVING TO BE RELAYED AT UNCONTROLLED DROPPED CROSSING
- VEHICULAR OVERRUN CONSTRUCTION
- CONCRETE MODULAR PAVING TRIM 40mm WIDE
- BUFF COLOURED TACTILE PAVING TO BE INSTALLED FOR UNCONTROLLED DROPPED CROSSING
- EXTENTS OF S278 BOUNDARIES
- DEMARICATION STUDS TO BE PLACED
- RELOCATION OF EXISTING ROAD DIRECTION SIGNS TO BE AGREED WITH MCC
- EXISTING PARKING BAYS

REVISIONS

REV	DESCRIPTION	DATE	BY
-	ISSUED FOR INFORMATION	07.07.22	JC

SCP

Transportation Planning : Infrastructure Design

Ground Floor, 10 South Parade, Leeds, LS1 5QS, Tel 0113 887 3323
www.scptransport.co.uk, Email info@scptransport.co.uk

Client Name:

BEECH

BEECH DESIGN AND BUILD

Project Title:

ANCOATS GARDENS, MANCHESTER

Drawing Title:

GENERAL ARRANGEMENT
TREE PIT LOCATIONS
OVERLAY

Date:	07.07.2022	Drawn By:	JC
Scale:	1:100 @ A0	Checked:	SC
Status:	DESIGN	Approved:	APPROVED

Drawing No:	SCP-220429-0000-003	Rev:	-
-------------	---------------------	------	---