
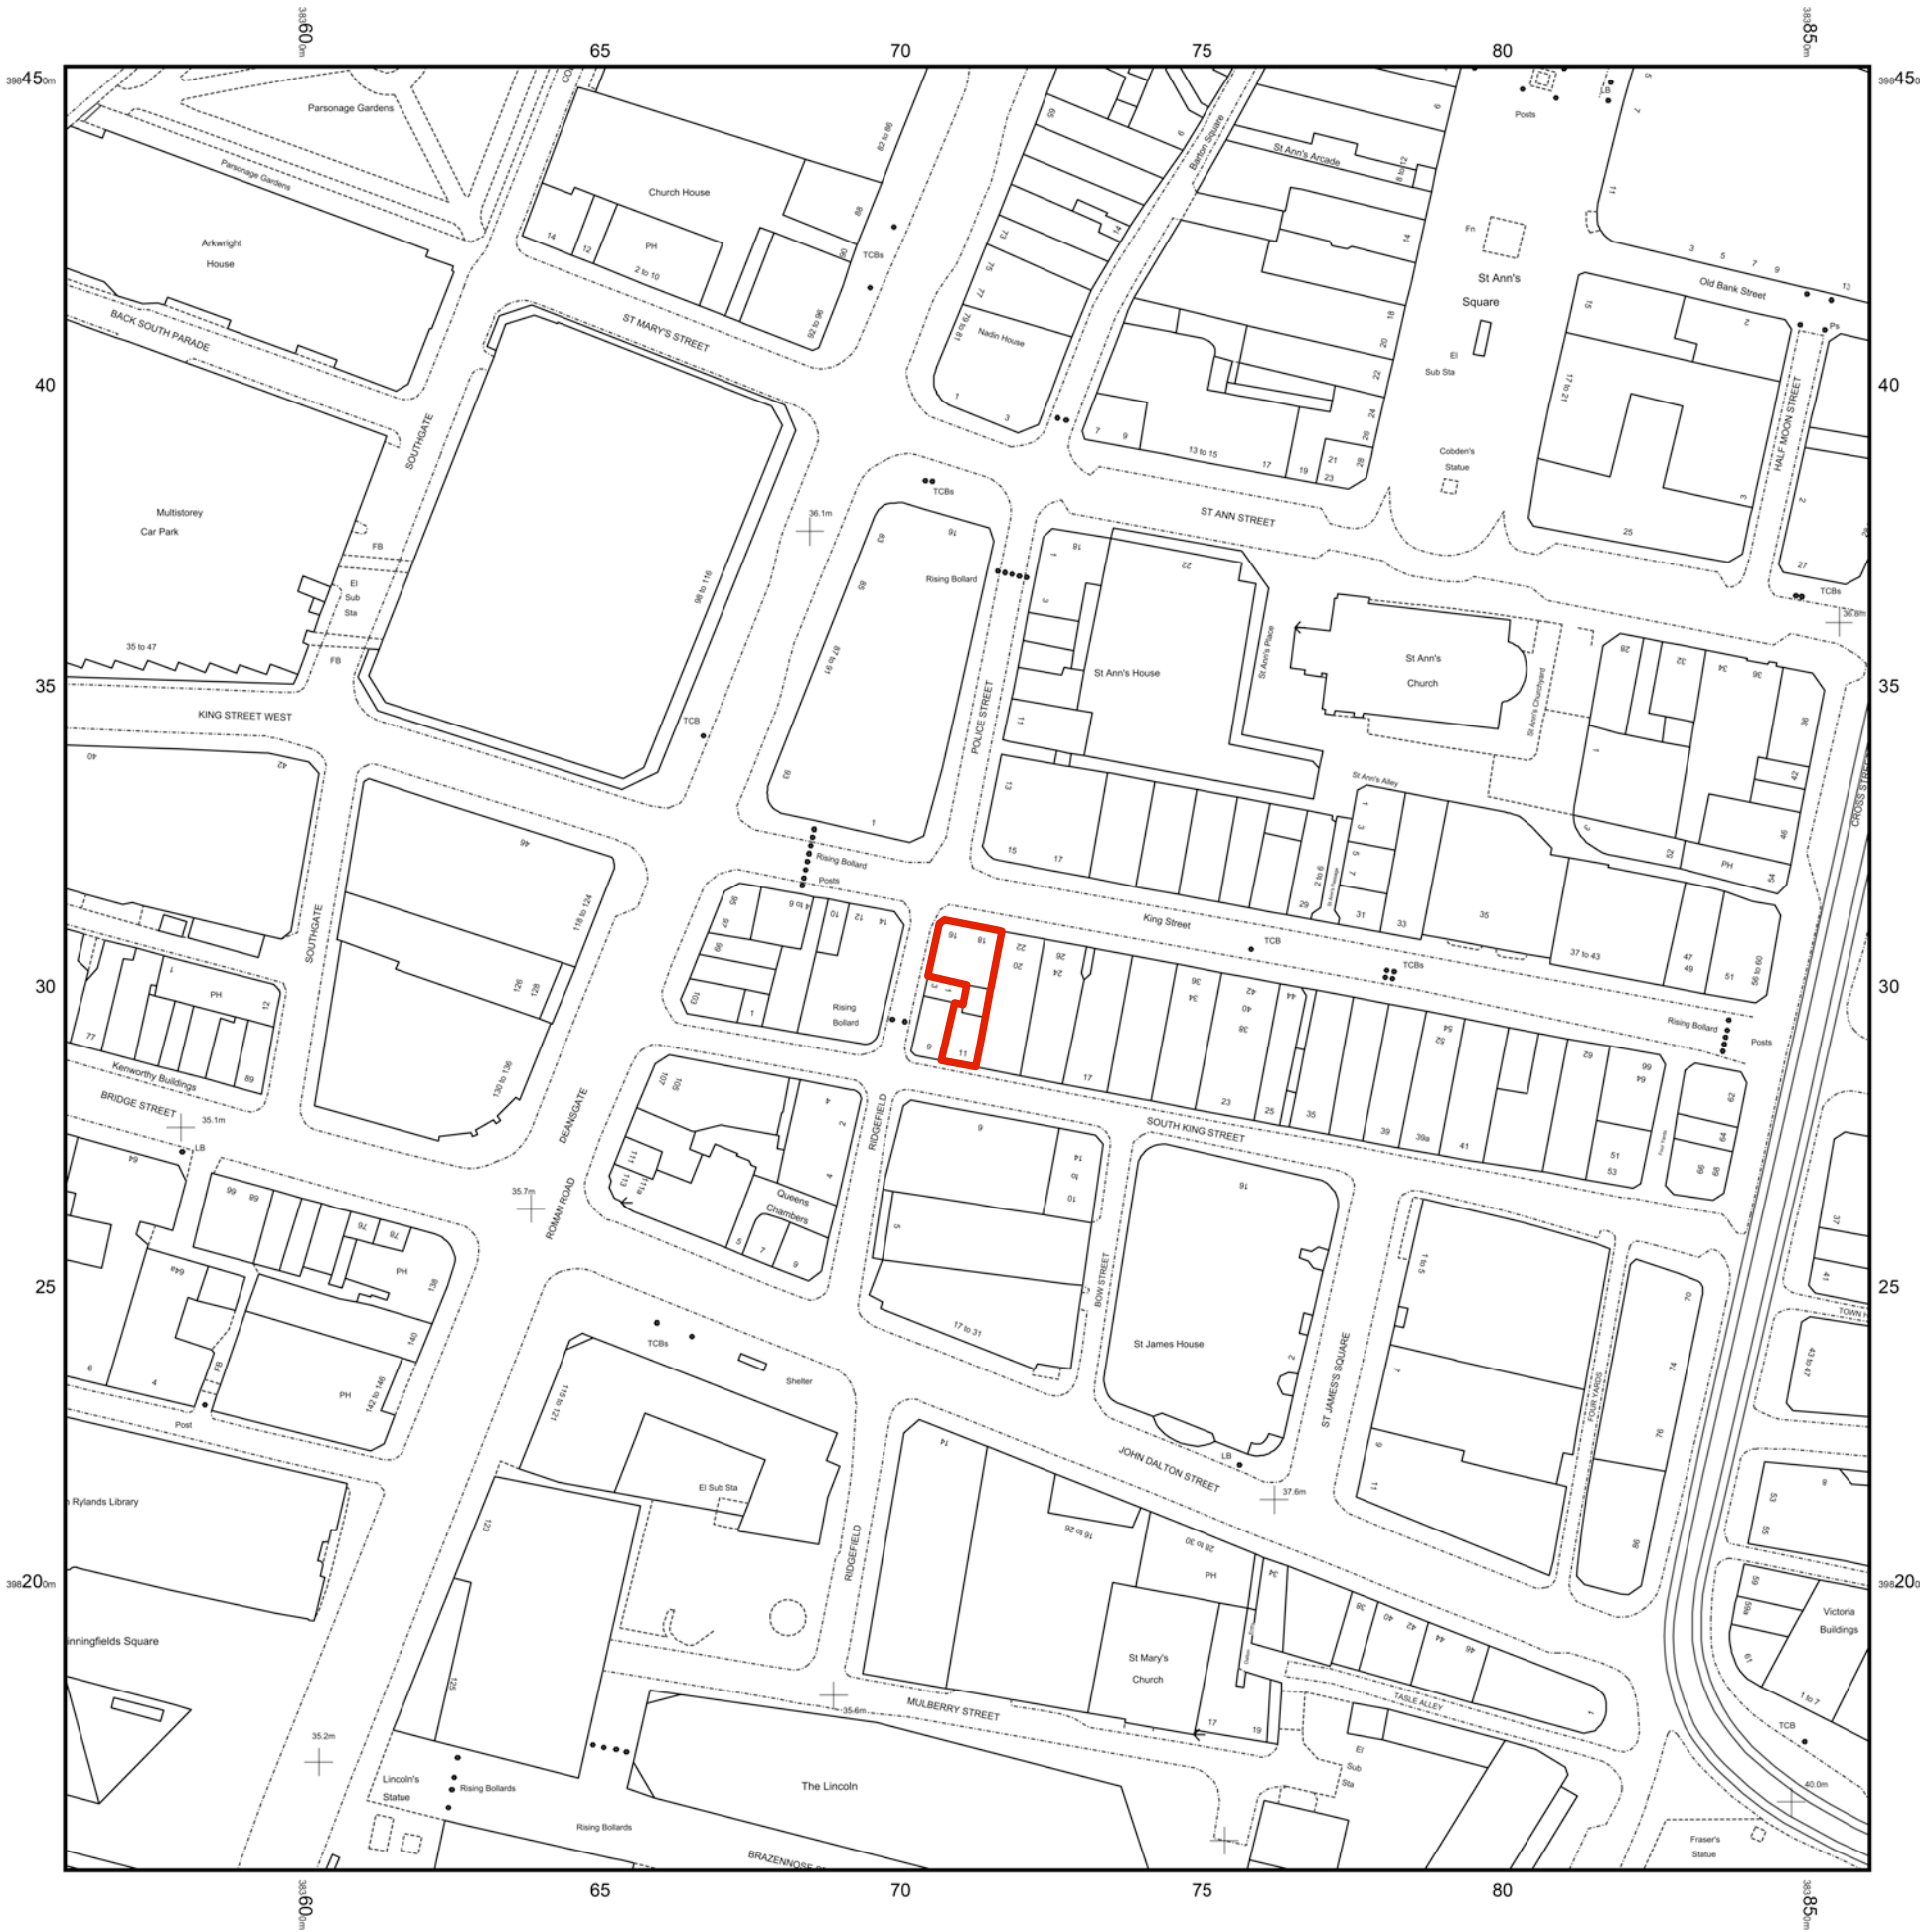


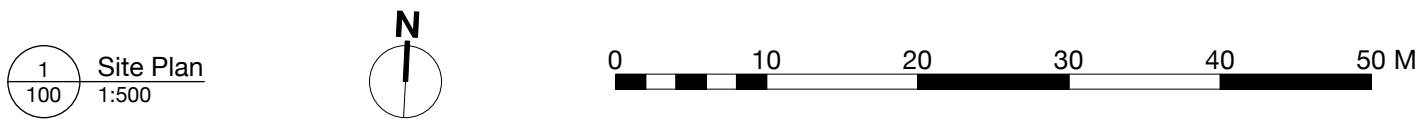

Notes

Site Address:
16-18 King Street
Manchester M2 6AG

object.space.place

Client: GAIL's
Project: Manchester King St
Date: 29.11.22
Drawing Purpose: Planning
Drawing Title: Site & Location Plans

Job Number: 302	Scale@A2: As Shown
Drawing Number: 100	Rev: /

www.objectspaceplace.com Copyright 2022