


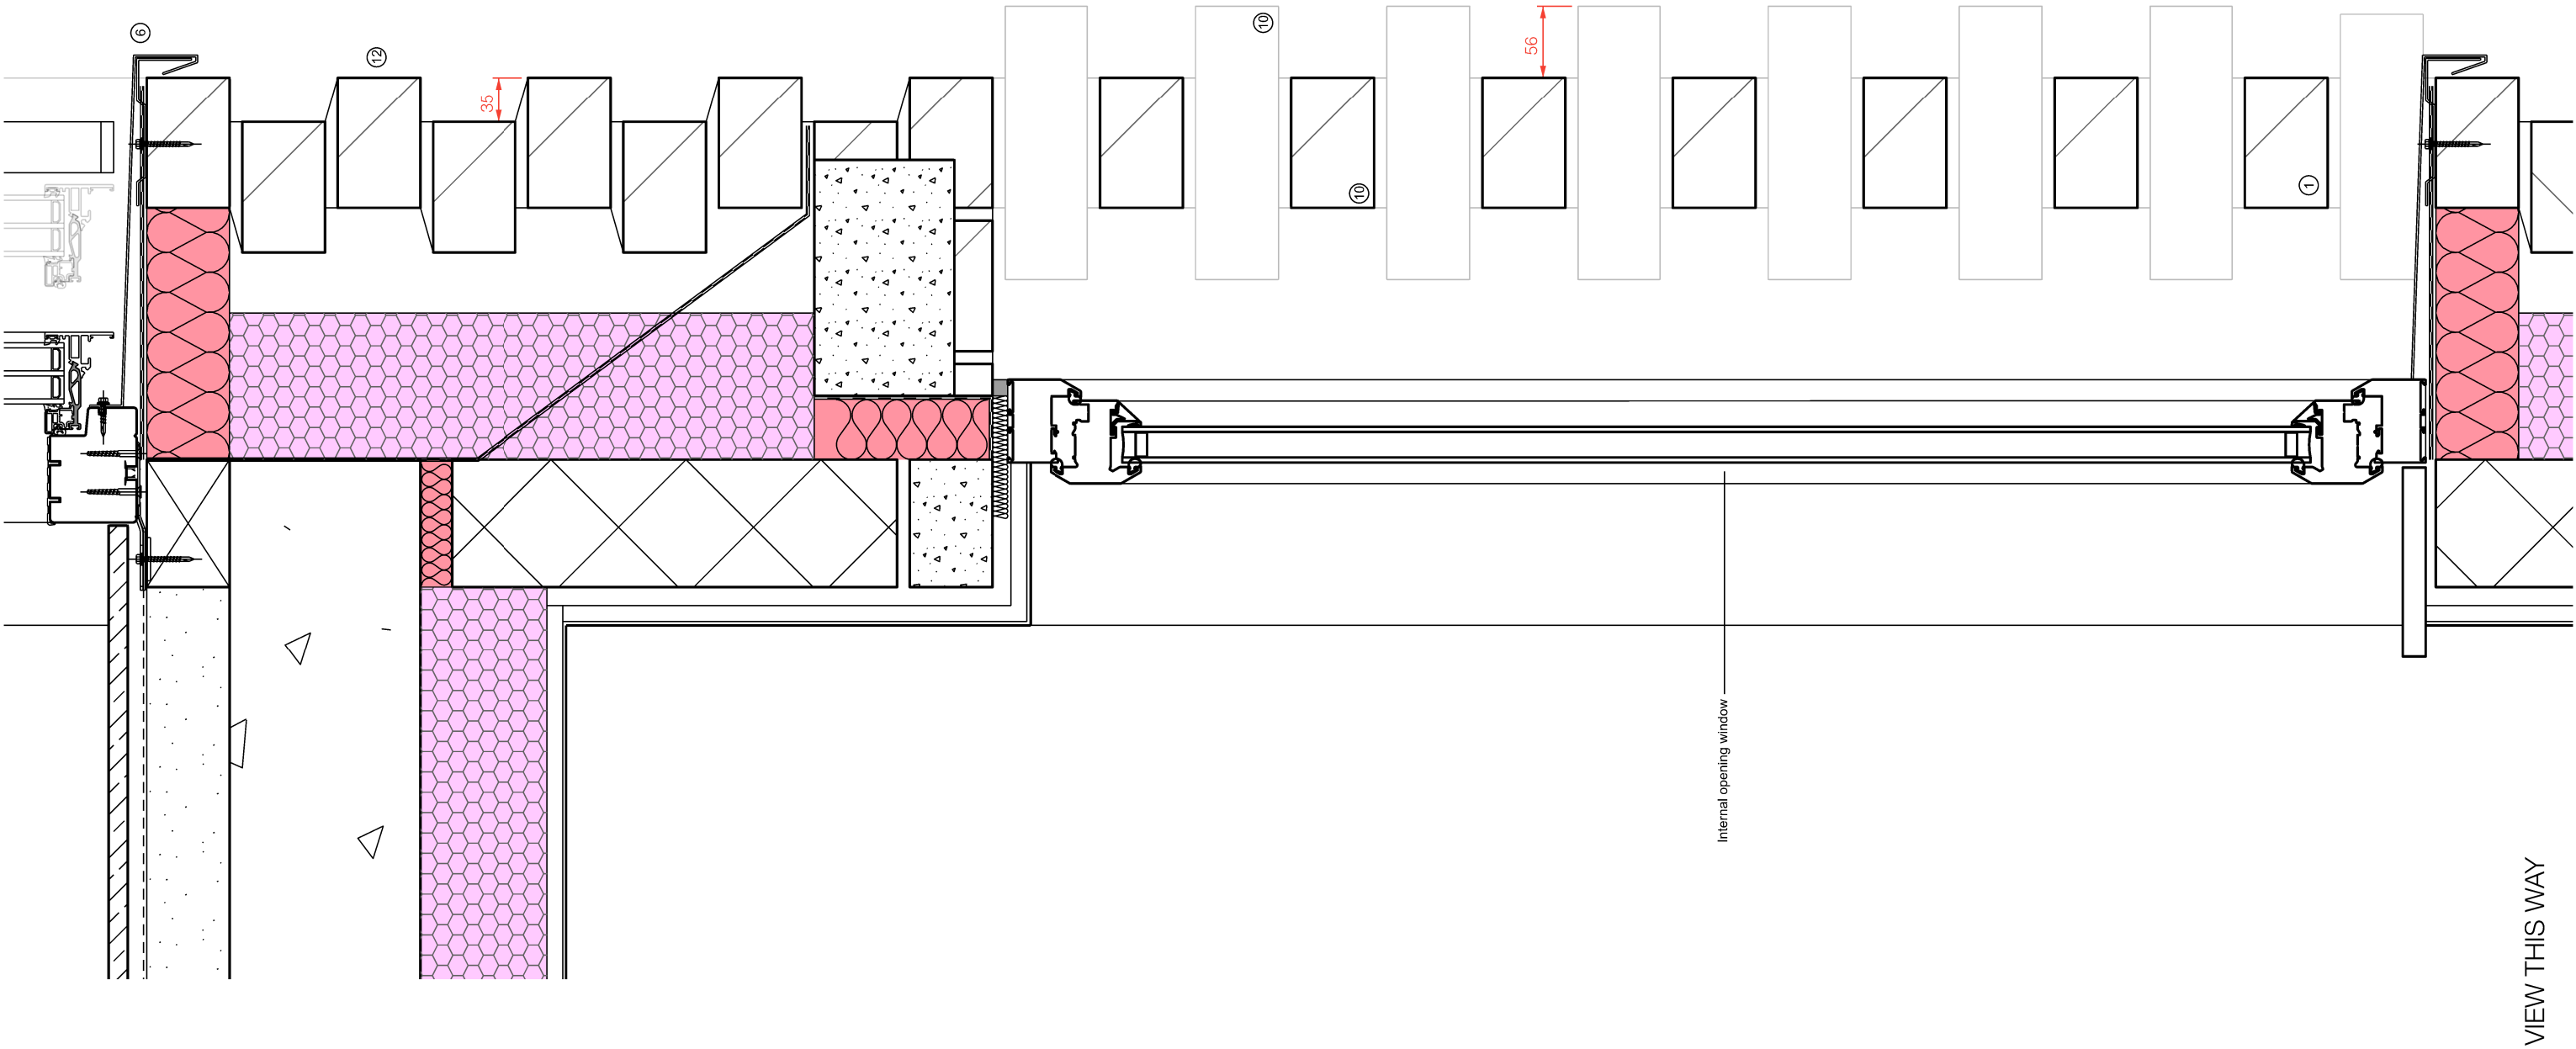

nick moss architects

29 Bow Lane
Manchester
M2 4FW
www.nickmossarchitects.com
DO NOT SCALE OFF THIS DRAWING
This design and drawing is the copyright of nick moss architects and may not be reproduced in any form whatsoever without prior written consent. Issue of the drawing does not impart any real or implied copyright licence

revisions + notes:
Rev P1 07.06.2023 First issue



- | | | | |
|---|-------------------------------------|---|------------------------------------|
| ① | Blue / purple brick | ⑦ | Timber lattice bin store roof |
| ② | Powder coated aluminium window | ⑧ | Timber fencing |
| ③ | Powder coated aluminium door | ⑨ | Air source heat pump |
| ④ | Powder coated aluminium garage door | ⑩ | Hit and miss brickwork over window |
| ⑤ | Powder coated aluminium cladding | ⑪ | Powder coated steel balustrade |
| ⑥ | Powder coated aluminium capping | ⑫ | Alternate recessed brick courses |

project:
VIRGIL STREET
job number:
0213
title:
HIT AND MISS BRICKWORK DETAIL
1:5 @ A3
drawn for:
INFORMATION
drawing number:
issue:

aa(05)303 P1