


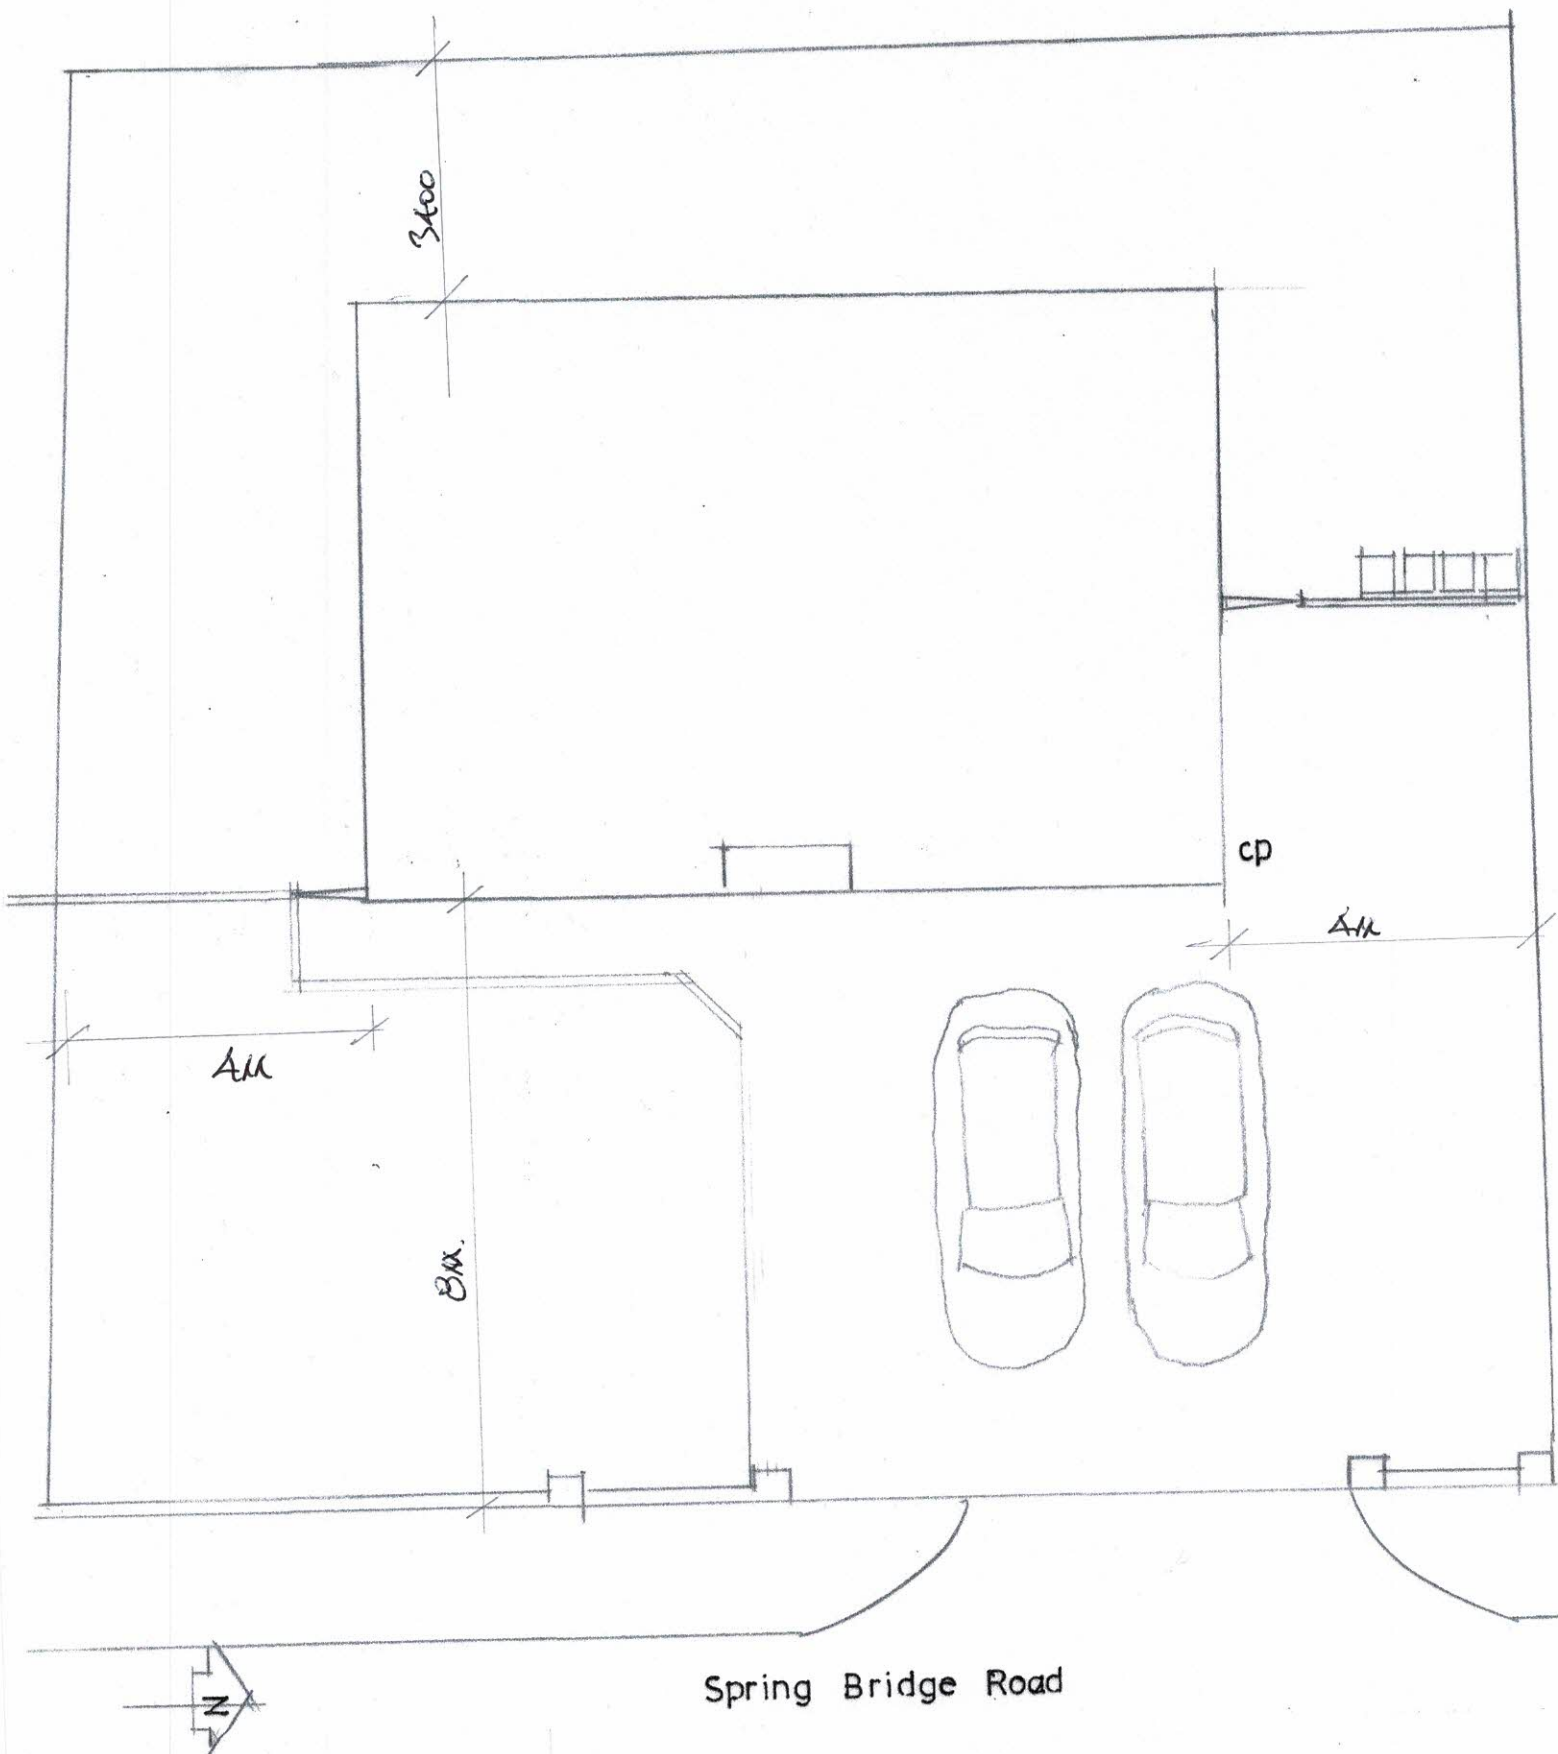

10 SPRING BRIDGE ROAD
MANCHESTER M5 4QH

SCALE 1:100 at A4
DRG No 2277/23/C
REV A