



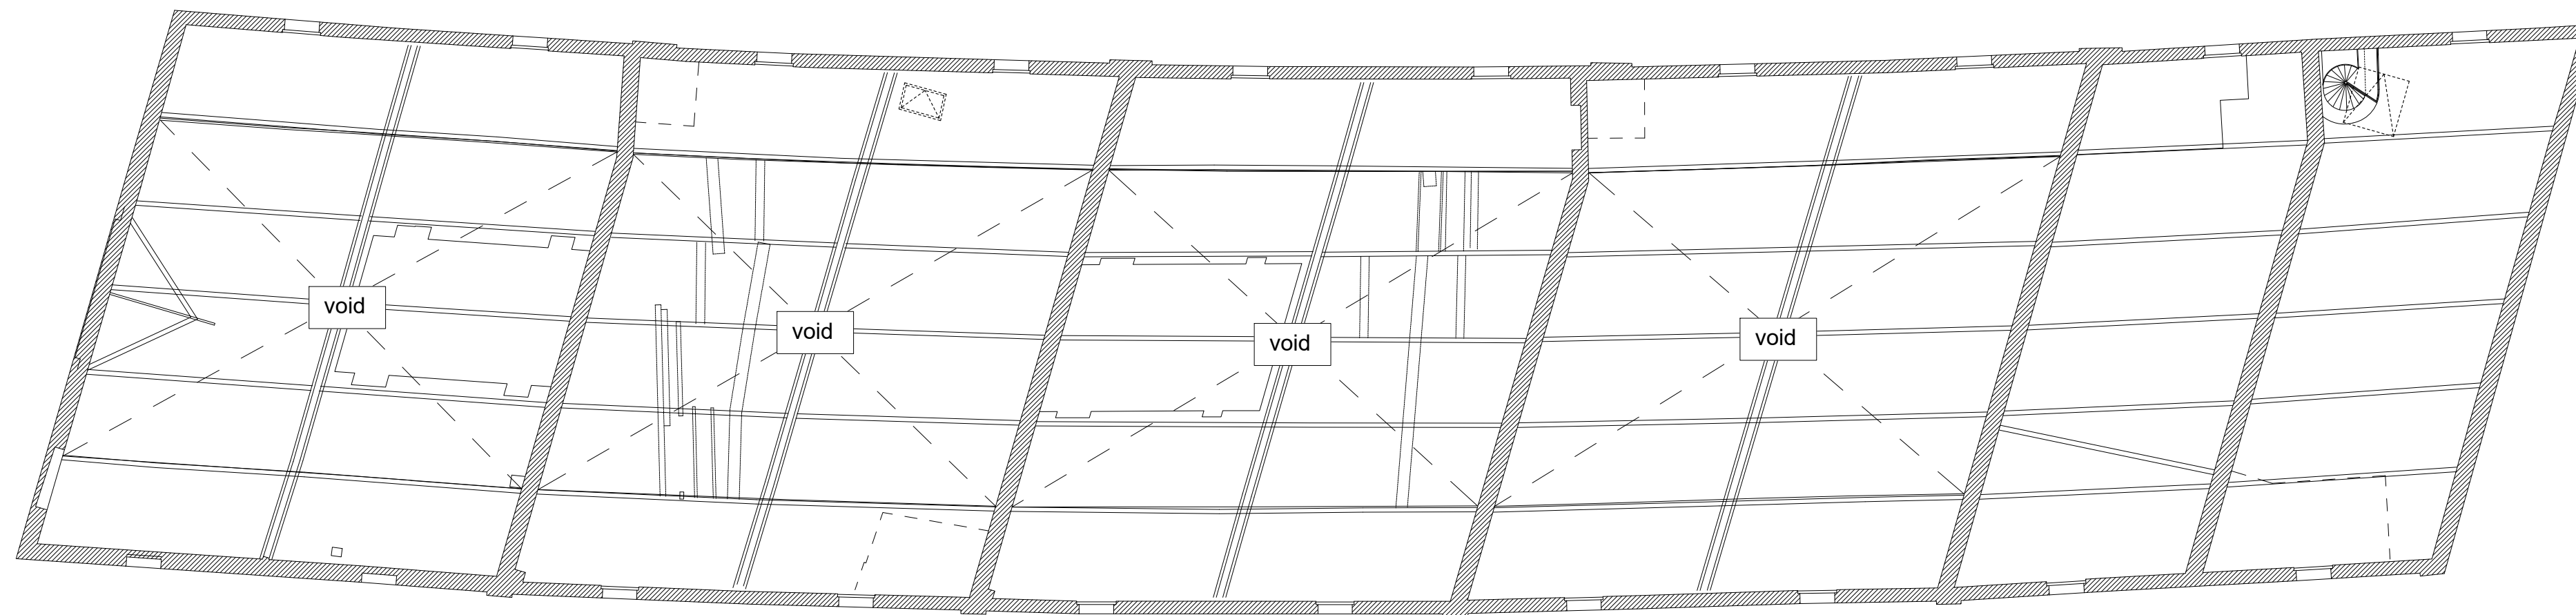

BAY #1 BAY #2 BAY #3 BAY #4 BAY #5

SECOND FLOOR MEZZANINE

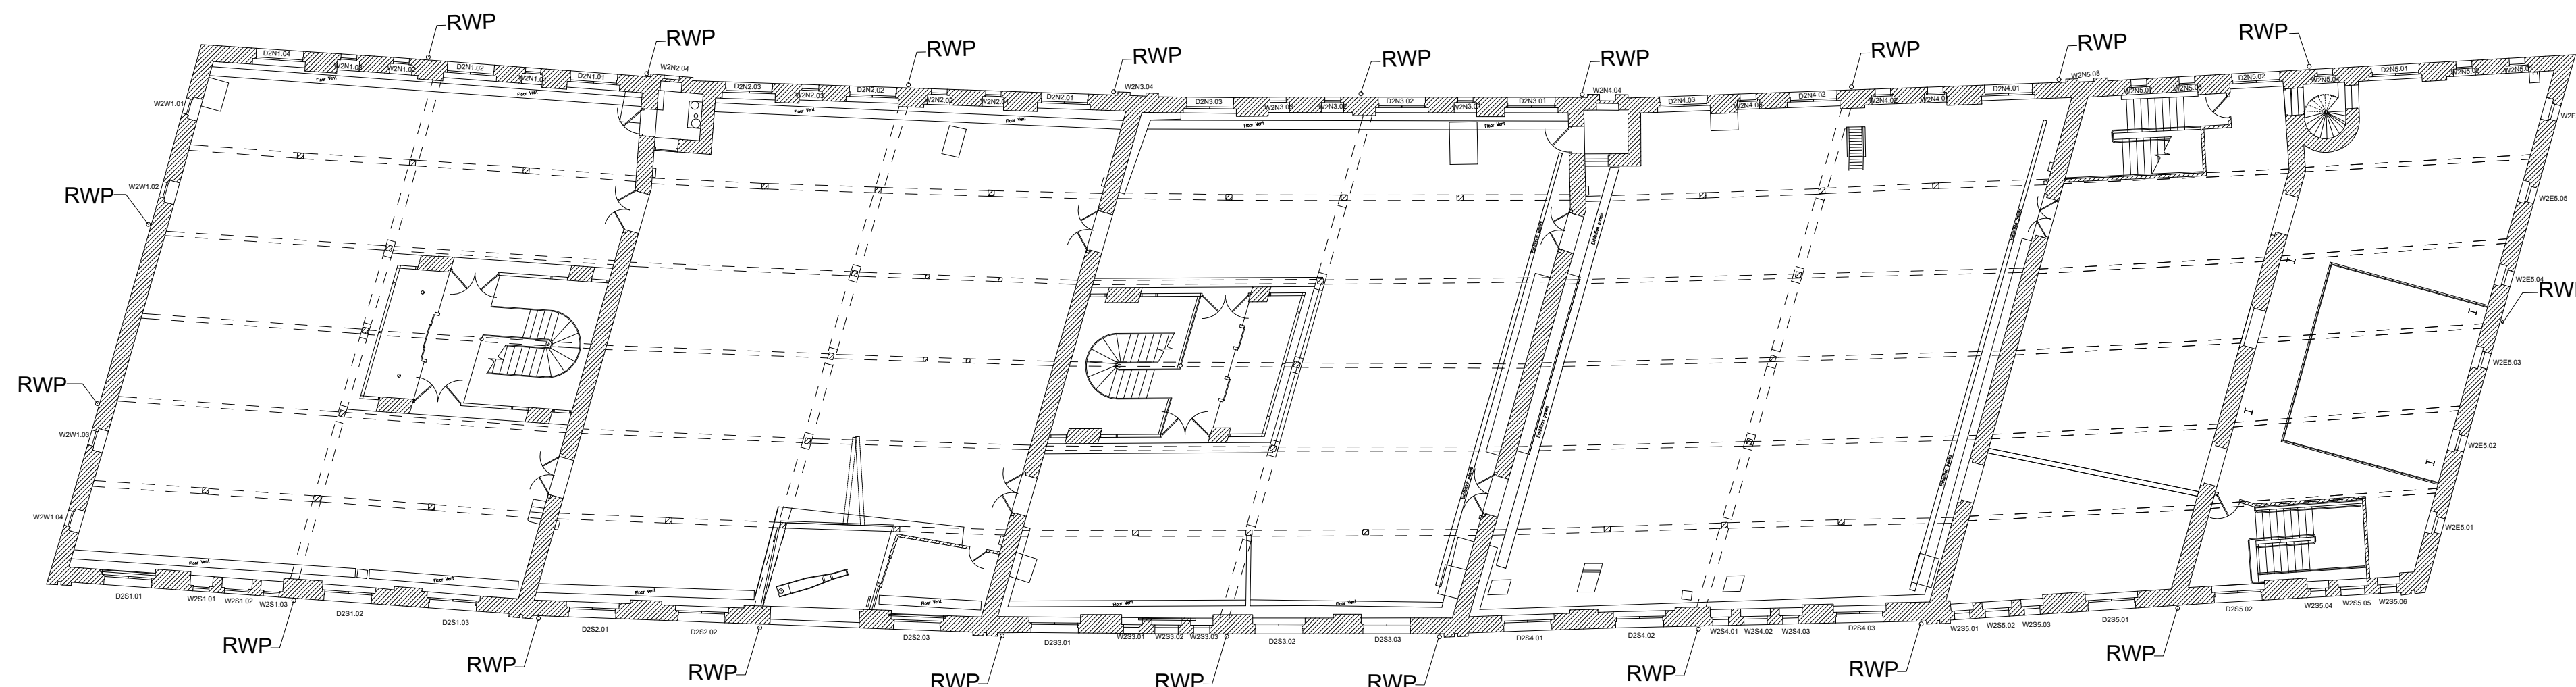

BAY #1 BAY #2 BAY #3 BAY #4 BAY #5

SECOND FLOOR

EXISTING BUILDING: SECOND FLOOR & SECOND FLOOR MEZZANINE 1:400 @ A3 1:200 @ A1

INDICATIVE NORTH

NORTH

WEST

EAST

SOUTH

BASED ON MEASURED SURVEY BY GREEN HATCH, 2018

JOB TITLE
Essential Repairs 1830 Warehouse,
Science & Industry Museum. M3 4FP

JOB NO.
275

DRWG. TITLE
Existing Building: second floor
& second floor mezzanine

STATUS
Planning

DRWG. NO.
275/ PD / 713
(A1 ORIGINAL FORMAT)

REV:
1:400@A3
1:200@A1

SCALE:
1:400@A3
1:200@A1

Studiodownie

TEL: +44 (0) 20 7299 7766
Info@studiodownie.com

All dimensions to be checked on
site by the Contractor and
confirmed with the Architect prior
to construction. Do not scale off
this drawing.

Drawn
by:
JP

DATE:
03/02/23