



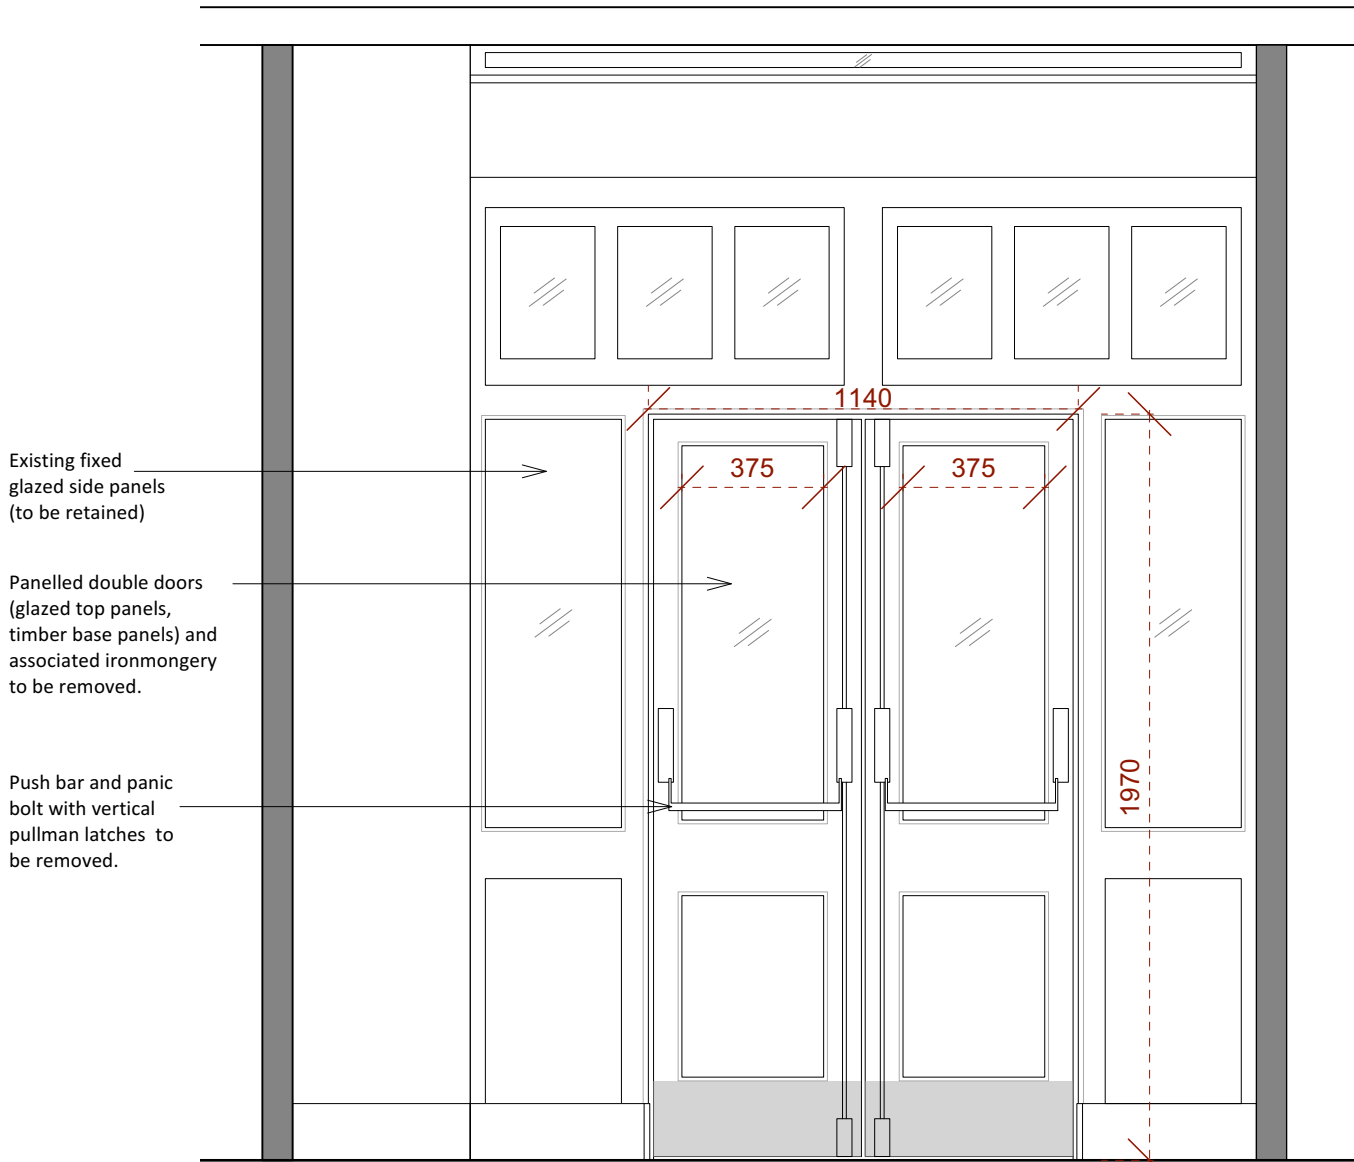

AS - EXISTING FIRE ESCAPE EXIT DOOR
INTERNAL ELEVATION



AS - EXISTING FIRE ESCAPE EXIT DOOR
EXTERNAL ELEVATION

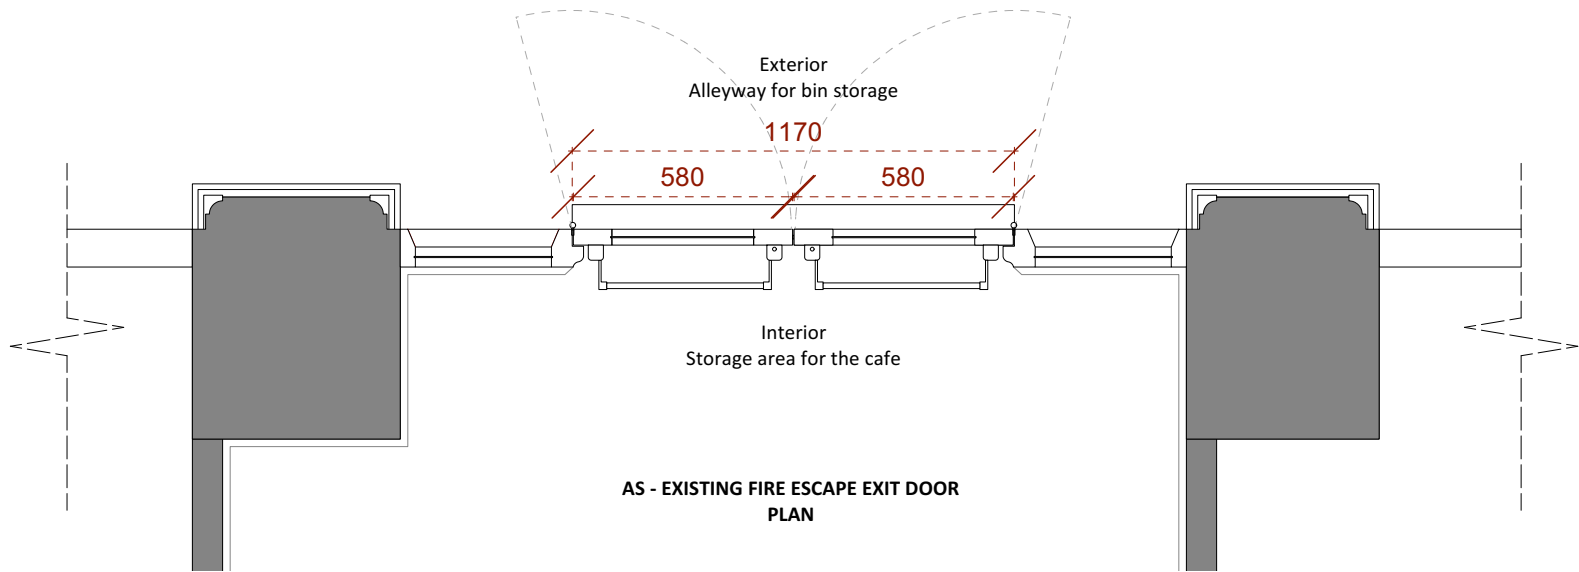

AS - EXISTING FIRE ESCAPE EXIT DOOR
PLAN



AS - EXISTING FIRE ESCAPE EXIT DOOR

NOTES.
1. Unless indicated, this drawing is for information only. Knox McConnell Architects accepts no liability for use of this drawing by parties other than the party for whom it was prepared or for purposes other than those for which it was prepared. Do not scale from this drawing. All dimensions to be checked prior to work commencing on site.

REVISION HISTORY
*: 20.03.23: For Information.

Knox McConnell Architects Ltd
24 Victoria Road, Saltaire
Bradford BD18 3JR

T +44(0)1274 773388
info@knoxmcconnell.com
www.knoxmcconnell.com

knoxmcconnell
architects

MAN22 - E001
Manchester Cathedral Visitor
Centre
Existing Fire Exit Door

Scale 1:20@A3
Rev: *