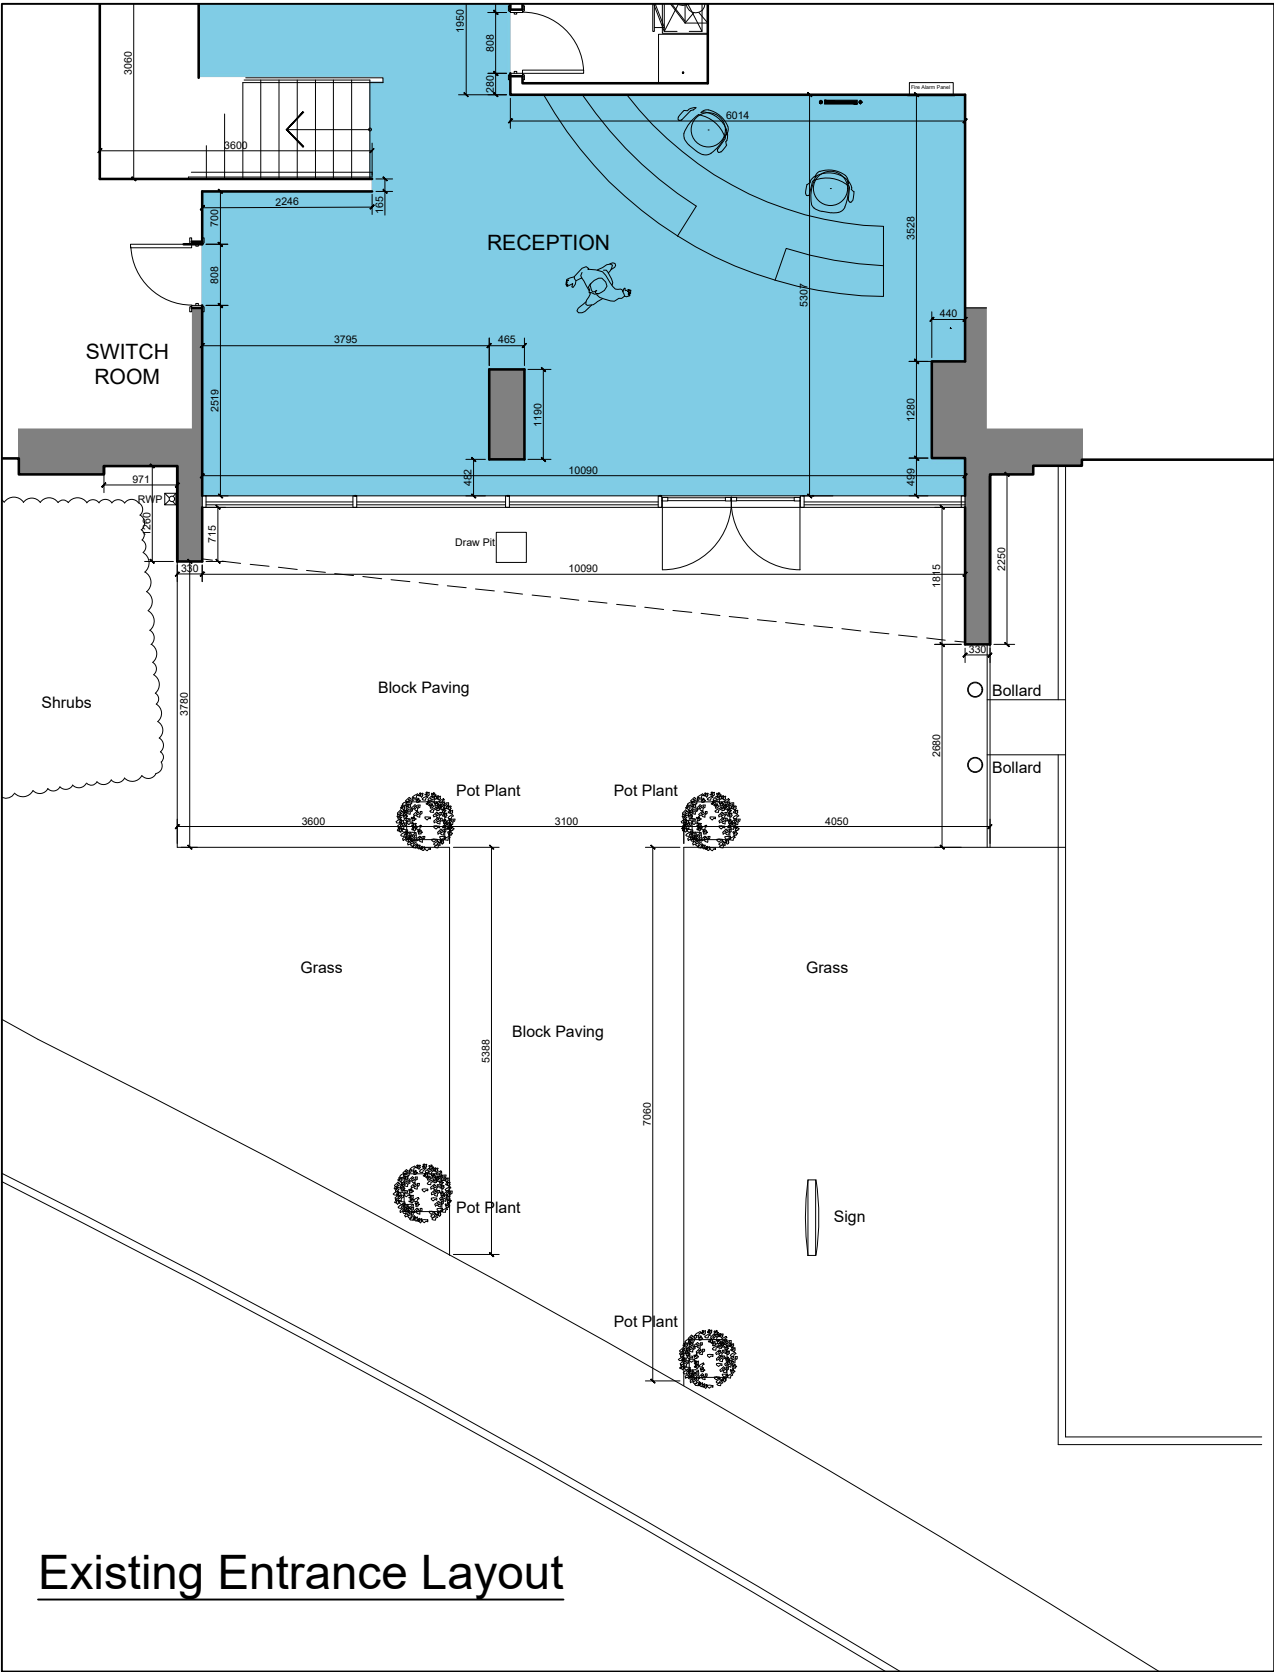
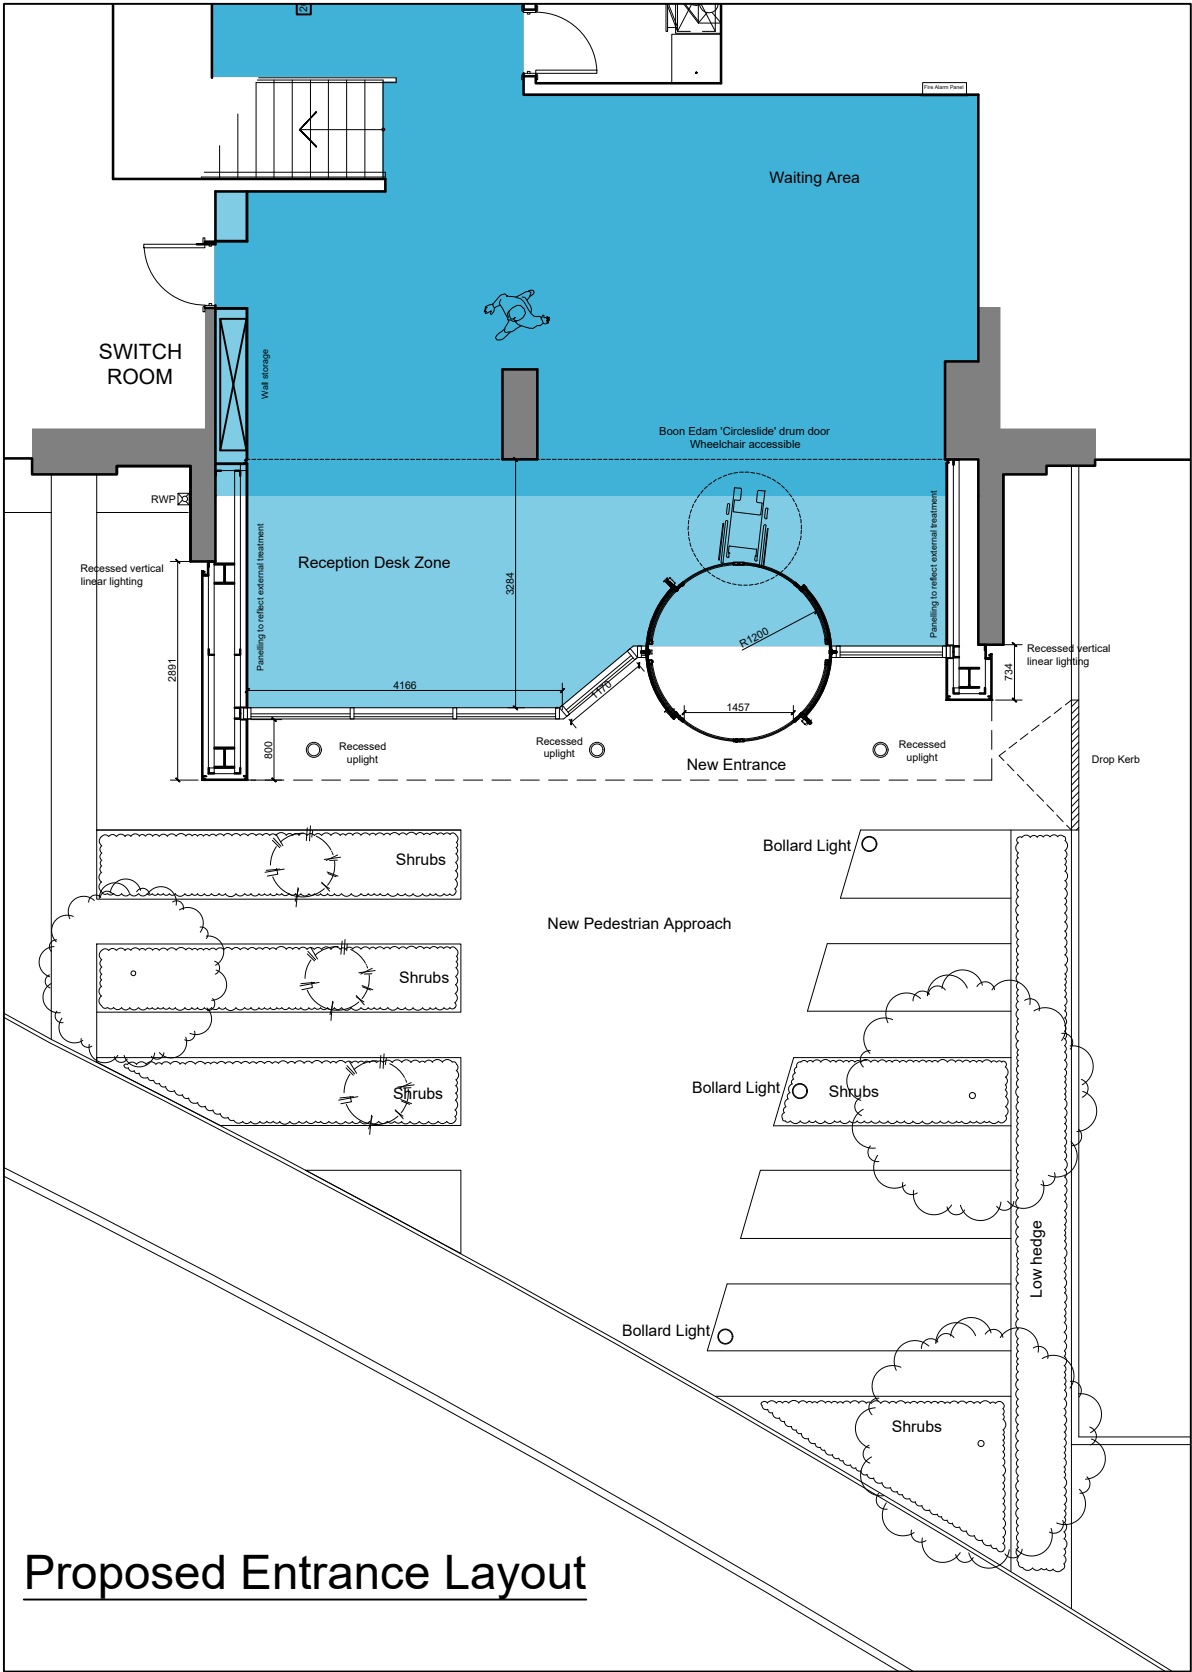


Rev	Description	By	Chk	Date
Project No:	2306	Scale @ A3	1:100	Date: 02/03/2023
Drawn:	TC	Status:	PLANNING	
Drawing No:	2306(08)04	Revision:		