


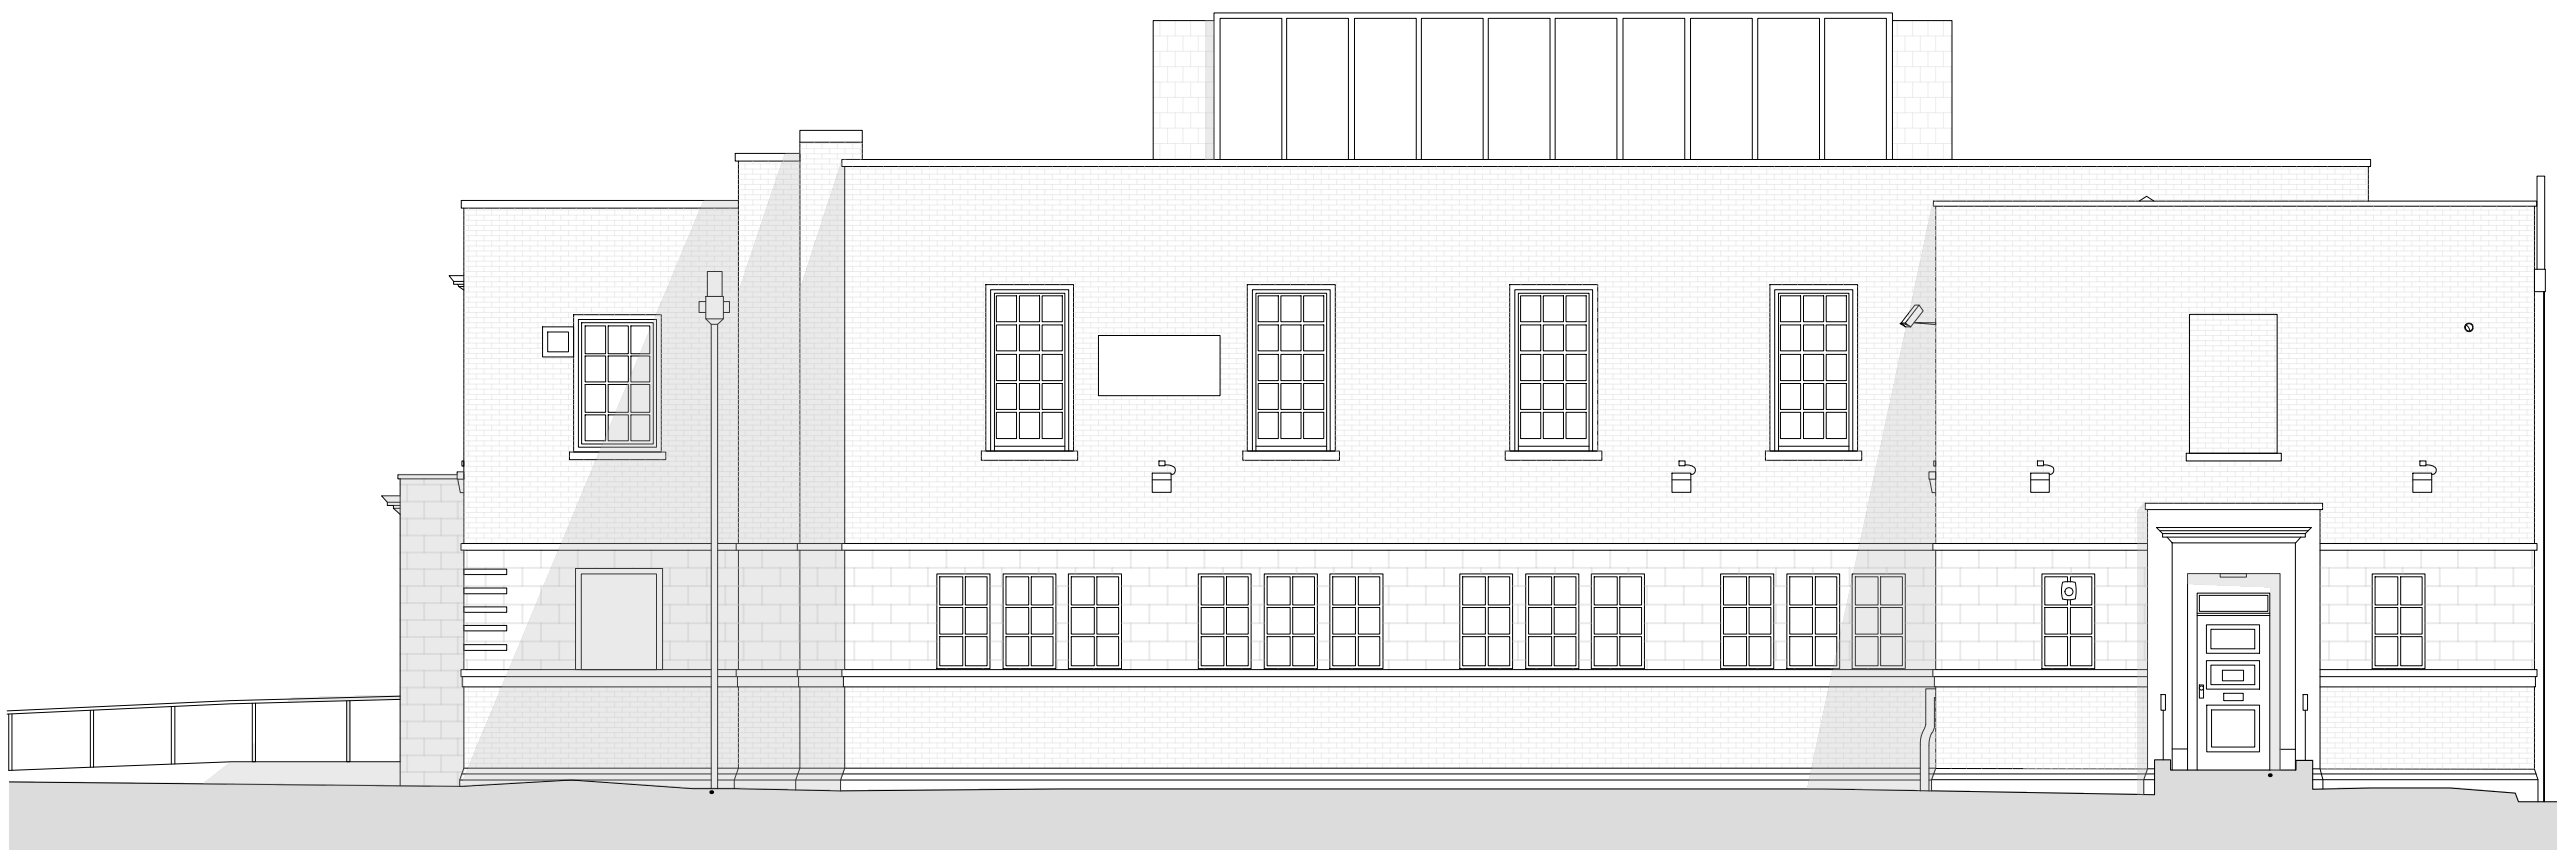

Elevation 1





Elevation 2



Elevation 3



Elevation 4

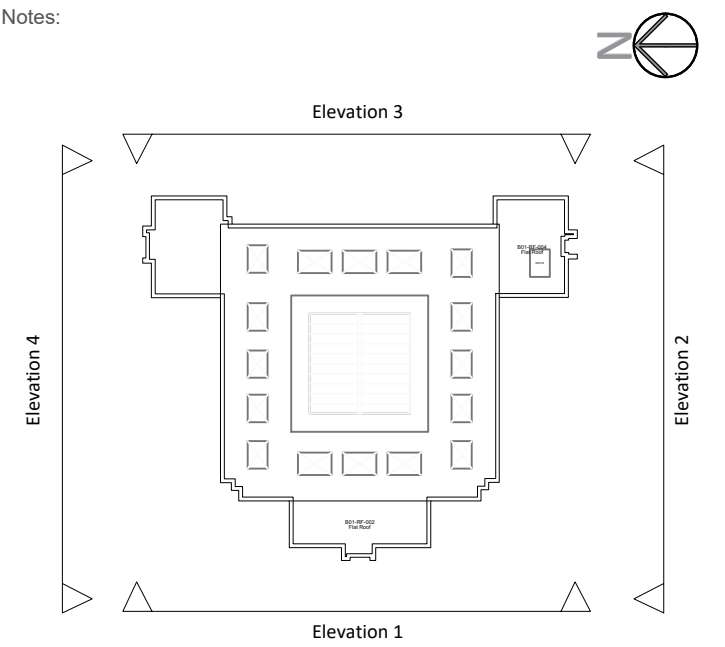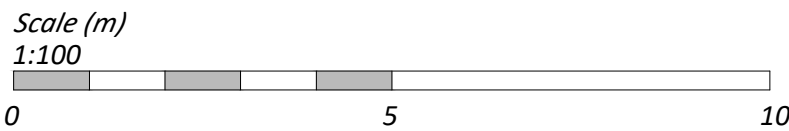

Copyright: All rights reserved. This drawing must not be reproduced without permission from AA Projects Ltd. Do not scale off this drawing. All dimensions are to be checked on site by contractor / sub contractor. Any discrepancies to be reported to AA Projects Ltd.

Rev	Date	Revision notes	By	Check
-----	------	----------------	----	-------

*Suite 1.06
Part First Floor
South Harrington
Brunswick Business Park
Liverpool
L3 2BQ
Tel: 0151 430 2340*

*Office Locations
Birmingham, Leeds, Liverpool, London, Manchester, Oxford, Rugby, Newcastle
www.aaprojects.co.uk*

Client Equans MCC	Drawing Title The Place at Platt Lane Proposed Elevations 1-4			
Project Title PSDS The Place at Platt Lane	Drawn MA	Date 11/22		
	Checked PT	Date 11/22		
DWG No.	19972-PPL-201	Scale	1:100	Revision -