


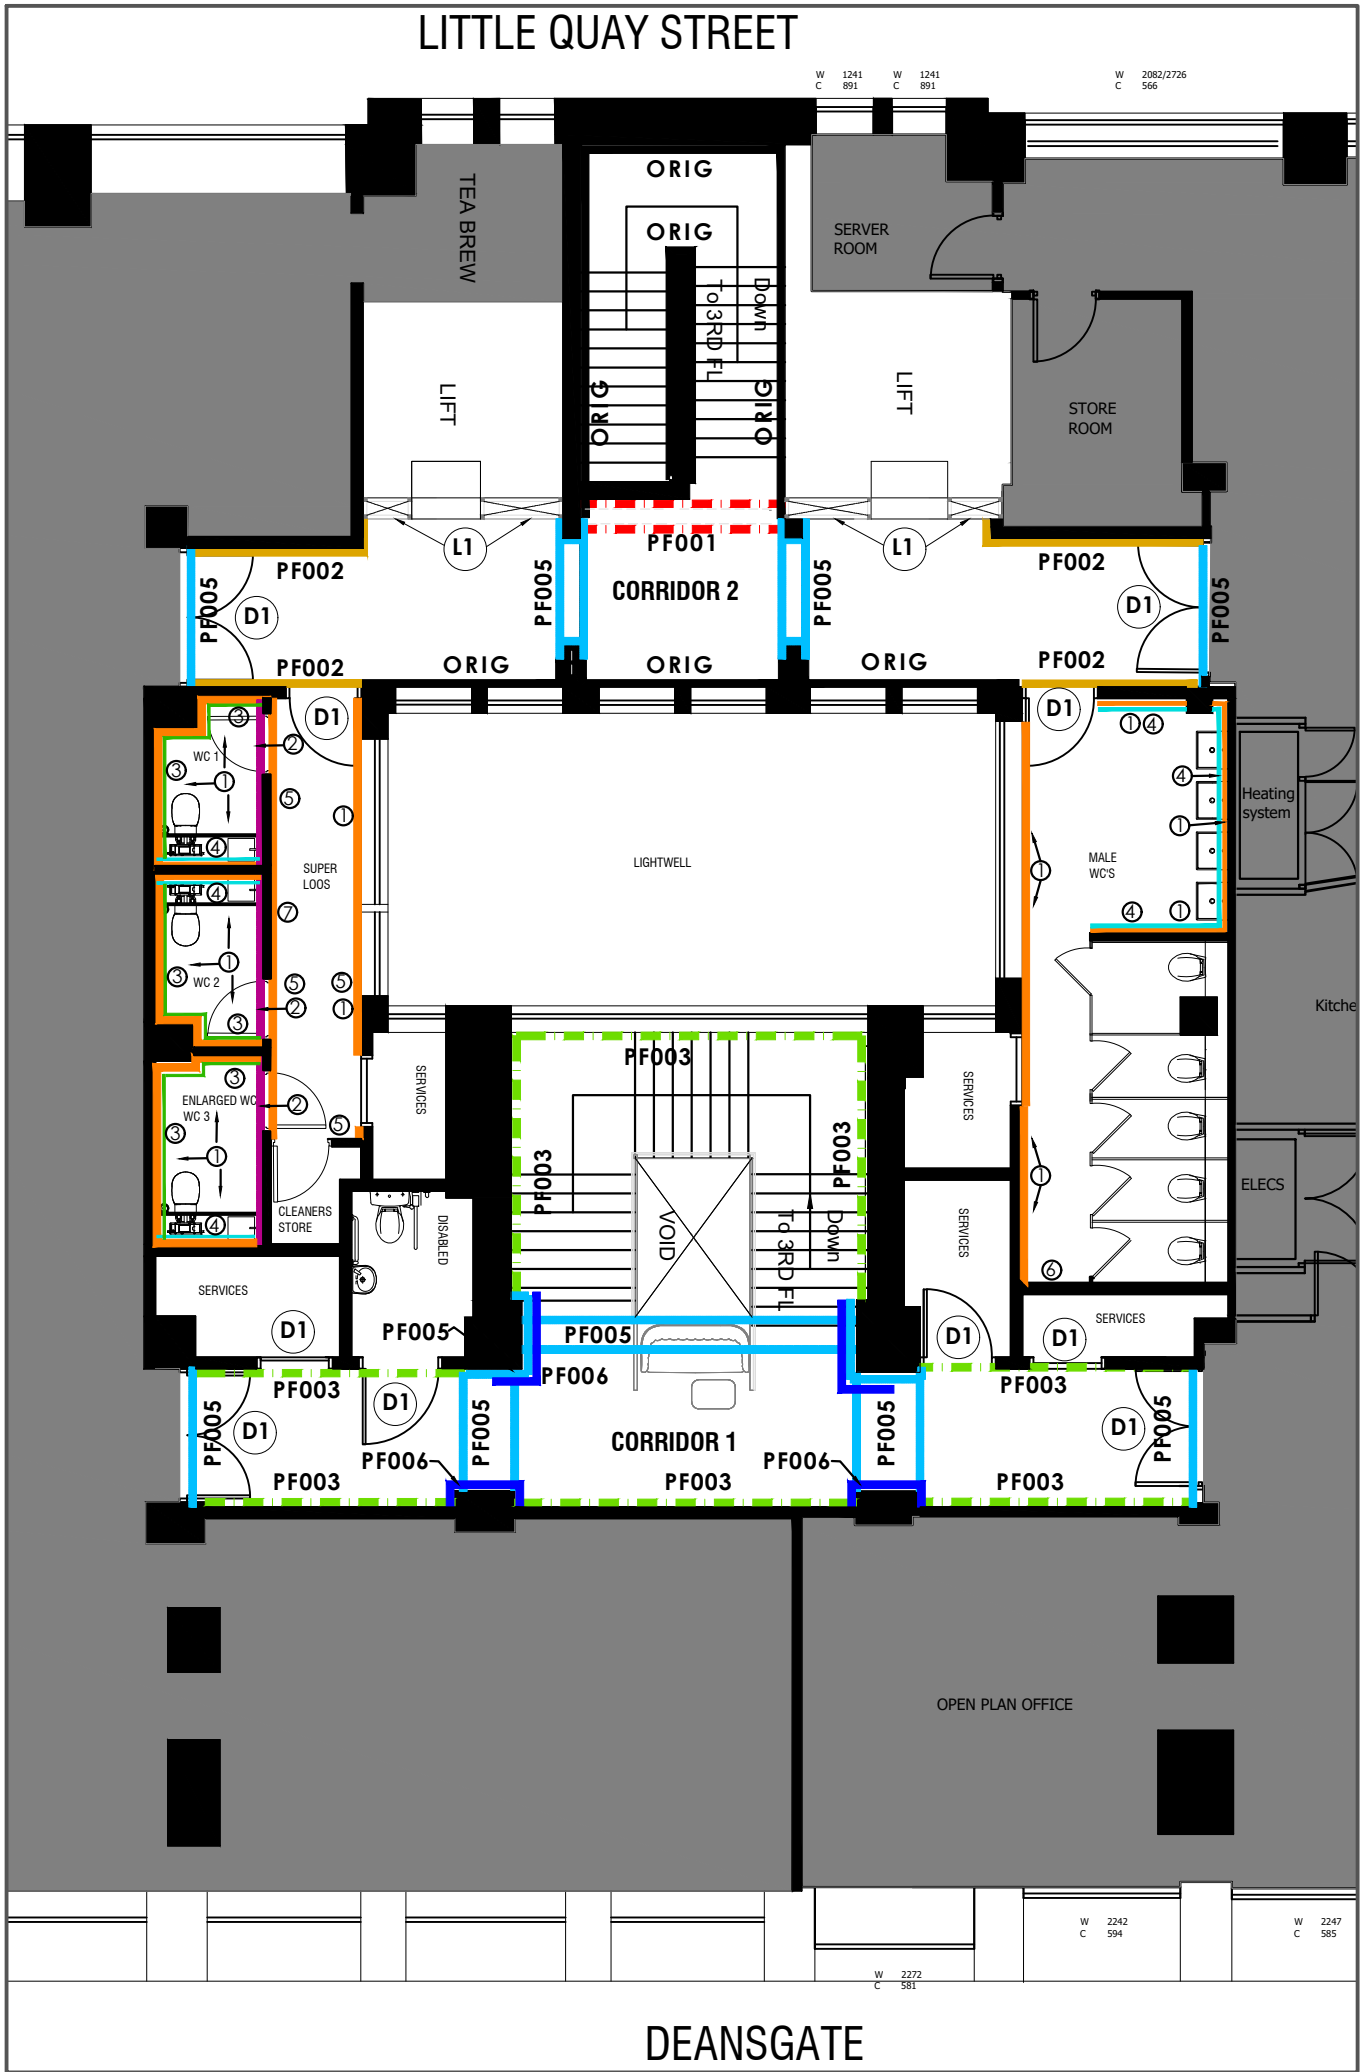

# FOURTH FLOOR

## WALL FINISHES COMMON PARTS

### K E Y

#### FEATURE WALL FINISHES

- PF001** ■■■■■  
FEATURE PAINT COLOUR 1  
DULUX DIAMOND HIGH PERFORMANCE (LIGHT & SPACE) MATT EMULSION (2 UNDERCOATS, 2 TOP COATS) COLOUR MATCHED TO  
**DULUX HERITAGE WOODED WALK**
- PF002** ■■■■■  
FEATURE PAINT COLOUR 2  
DULUX DIAMOND HIGH PERFORMANCE (LIGHT & SPACE) MATT EMULSION (2 UNDERCOATS, 2 TOP COATS) COLOUR MATCHED TO  
**DULUX HERITAGE TURTLEDOVE GREY**
- PF003** ■■■■■  
FEATURE PAINT COLOUR 3  
DULUX DIAMOND HIGH PERFORMANCE (LIGHT & SPACE) MATT EMULSION (2 UNDERCOATS, 2 TOP COATS) COLOUR MATCHED TO  
**DULUX HERITAGE INDIAN WHITE**
- PF005** ■■■■■  
FEATURE PAINT COLOUR 3  
DULUX DIAMOND HIGH PERFORMANCE (LIGHT & SPACE) MATT EMULSION (2 UNDERCOATS, 2 TOP COATS) COLOUR MATCHED TO  
**DULUX HERITAGE RAVENS FLIGHT**
- PF006** ■■■■■  
FEATURE PAINT COLOUR 3  
DULUX DIAMOND HIGH PERFORMANCE (LIGHT & SPACE) MATT EMULSION (2 UNDERCOATS, 2 TOP COATS) COLOUR MATCHED TO  
**DULUX FANDECK 50YR 15/377**
- ORIG** ■■■■■  
ORIGINAL TILES/BRICKS

- ① ■■■■■  
**FEATURE WALL PAINT FINISH - ORANGE** - DULUX DIAMOND EGGSHELL COLOUR CODE - 50YR 15/377 COLOUR PALETTE FANDECK EGGSHELL FINISH (2 COATS UNDERCOAT, 2 TOP COATS)
- ② ■■■■■  
**FEATURE WALL PAINT FINISH - GREY** - RAL 7016 EGGSHELL (2 COATS UNDERCOAT, 2 TOP COATS)

#### ALL WALL PAINT TO BE DULUX DIAMOND EGGSHELL

**WALLS**  
ALL NONE FEATURE WALLS TO BE FINISHED IN WHITE BS 00 E 55 DULUX DIAMOND EGGSHELL (2 COATS UNDERCOAT, 2 TOP COATS)

**JOINERY (ALL DULUX GLOSS)**  
TO BE FINISHED IN GLOSS FINISH (PRIMER, 1 UNDERCOAT, 1 TOP COAT)

**SUPERLOOS ONLY**  
**EXTERNAL ARCHITRAVE (ENTRANCE FACE)** - GLOSS RAL 7016 ANTHACITE GREY

**DOORS** - WHITE GLOSS BS 00 E 55

**INTERNAL ARCHITRAVE (CUBICLE FACE)** - WHITE GLOSS BS 00 E 55

#### OTHER

- ③ ■■■■■  
**WALL TILES** - RANGE - PALACE, TILE - THEBAI 3JKP129 FROM SOLUS TILES 600x600 FROM FFL TO HEIGHT OF SINK  
SPLASHBACK CIRCA 1450MM. APPLIED TO BOTH SIDE WALLS IN EACH CUBICLE, WITH PAINT FINISH ABOVE.
- ④ ■■■■■  
**SPLASHBACK WALL TILES** - SOLUS TILES WITH BLACK GROUT RANGE - BLOCKADE  
COLOUR - BRACTO 5AZW505 TILE SIZE - 75 X 100MM 600MM HIGH ABOVE VANITY UNIT ONLY.
- ⑤ ■■■■■  
**COVING** - PERIOD STYLE MOULDED COVING PAINTED IN RAL 7016 EGGSHELL FINISH. TO ALL WALLS IN CIRCULATION SPACE NOT WITHIN CUBICLES
- ⑥ ■■■■■  
**VINYL GRAPHIC** - 196 CIRCULAR LOGO CIRCA 550 DIA IN BLACK WITH WHITE CUT OUT NUMBERS
- ⑦ ■■■■■  
**VINYL GRAPHIC** - One Hundred & Ninety Six (WRITTEN LOGO) - IN WHITE WIDTH APPROX 100MM

#### VINYL WRAP

#### DOOR FINISHES

- D1 ■■■■■  
**LF003** - FILM WRAPPING  
CORRIDOR DOORS  
LG HAUSYS RS124 SOLID  
(TO MATCH OTHER FLOORS)

#### LIFT SURROUND

- L1 ■■■■■  
**LF003** - FILM WRAPPING  
EXISTING LIFT SURROUNDS IN LG HAUSYS RS124 SOLID  
(TO MATCH OTHER FLOORS)

**GENERALLY FEATURE PAINT COLOURS AND POSITIONS, ARE AS PER THE PREVIOUSLY COMPLETED 1ST, 2ND, 3RD FLOORS**

#### AREAS EXCLUDED FROM THESE WORKS

© Standing Space Ltd

Standing Space shall have no responsibility for any use made of this document other than for that which it was prepared and issued.

#### GENERAL NOTES

- VERIFY ALL DIMENSIONS AND LEVELS ON SITE. DO NOT SCALE. CONFIRM ALL SETTING OUT DIMENSIONS.
- SHOULD CONDITIONS ON SITE VARY FROM INFORMATION SUPPLIED REPORT TO STANDING SPACE IMMEDIATELY.
- THIS DRAWING TO BE READ IN CONJUNCTION WITH ALL RELEVANT CONSULTANTS DRAWINGS AND SPECIFICATIONS.
- MATERIALS AND WORKMANSHIP TO BE TO RELEVANT BRITISH STANDARDS AND CODES OF PRACTICE. ALL MATERIALS TO BE AS PER MANUFACTURERS WRITTEN RECOMMENDATIONS UNLESS SPECIFICALLY NOTED OTHERWISE.
- ALL WORKS TO BE EXECUTED WITH DUE CARE AND DILIGENCE SO AS NOT TO IMPAIR THE STABILITY OF THE BUILDING / ADJACENT WORKS/SITE PERSONNEL, OR THIRD PARTIES. ALL WORKS AND PROCEDURES IN ACCORDANCE WITH HSE DIRECTIVES, RECOMMENDATIONS AND THE CDM REGULATIONS.

#### REVISIONS

| Rev | Details | Date | Signed |
|-----|---------|------|--------|
|     |         |      |        |

standing  
space



Standing Space Ltd  
St James Business Centre  
Willesden Road  
Warrington  
WA4 6PS  
Tel: 01925 400000  
E: info@standing-space.co.uk  
www.standing-space.co.uk

Client  
CEG

Project  
196 DEANS GATE  
4TH FLOOR COMMON PARTS & WCs

Title  
WALL FINISHES

Date: 19.03.2023  
Job No: SS 1386  
Scale @ A3: 1/100

Drawn: JS  
Checked:

Drg. No: 003

Revision: ■

INFORMATION