


P	Planning Submission		14.03.2023	01
Notes	Description	Date	Drawn	Checked
DRAWING STATUS				
P- PLANNING	T- TENDER	C- CONSTRUCTION	R- RECORD	
PLANNING				



59 Kersington Road // Chorlton // Manchester // M21 9WU //
T: 07768 512 588 // E: info@ibelin.co.uk // W: www.ibelin.co.uk

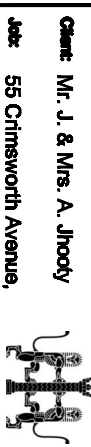

Client: Mr. J. & Mrs. A. Jhoooy
Job: 55 Crimsworth Avenue,
Chorlton,
Manchester. M16 0EB.

Title: Side Elevation (South) -
Existing


Scale: 1:50 @ A3

Job Number	Drawing Number	Issue
2301	006	P

- GENERAL NOTES
- Dimensions must not be scaled from this drawing. Any discrepancies are to be discussed with Ibelin Architecture.
 - Ibelin Architecture is to be notified of any discrepancies in writing.
 - Dimensions are to be taken from the original work.
 - All dimensions must be noted in the appropriate unit of measurement of any work.
 - Copyright to remain the property of Ibelin Architecture in accordance with the Copyright, Designs and Patents Act (1988).

Material List

- Roof: Redland Renown Interlocking Tiles in Brown finish
- External Walls: Red Blend Brickwork in textured & smooth finishes
- Soffits and Facias: Timber Soffits and Timber Facias in Black paint finish
- Windows: White uPVC
- External Doors: White uPVC
- Rainwater Goods: Black uPVC

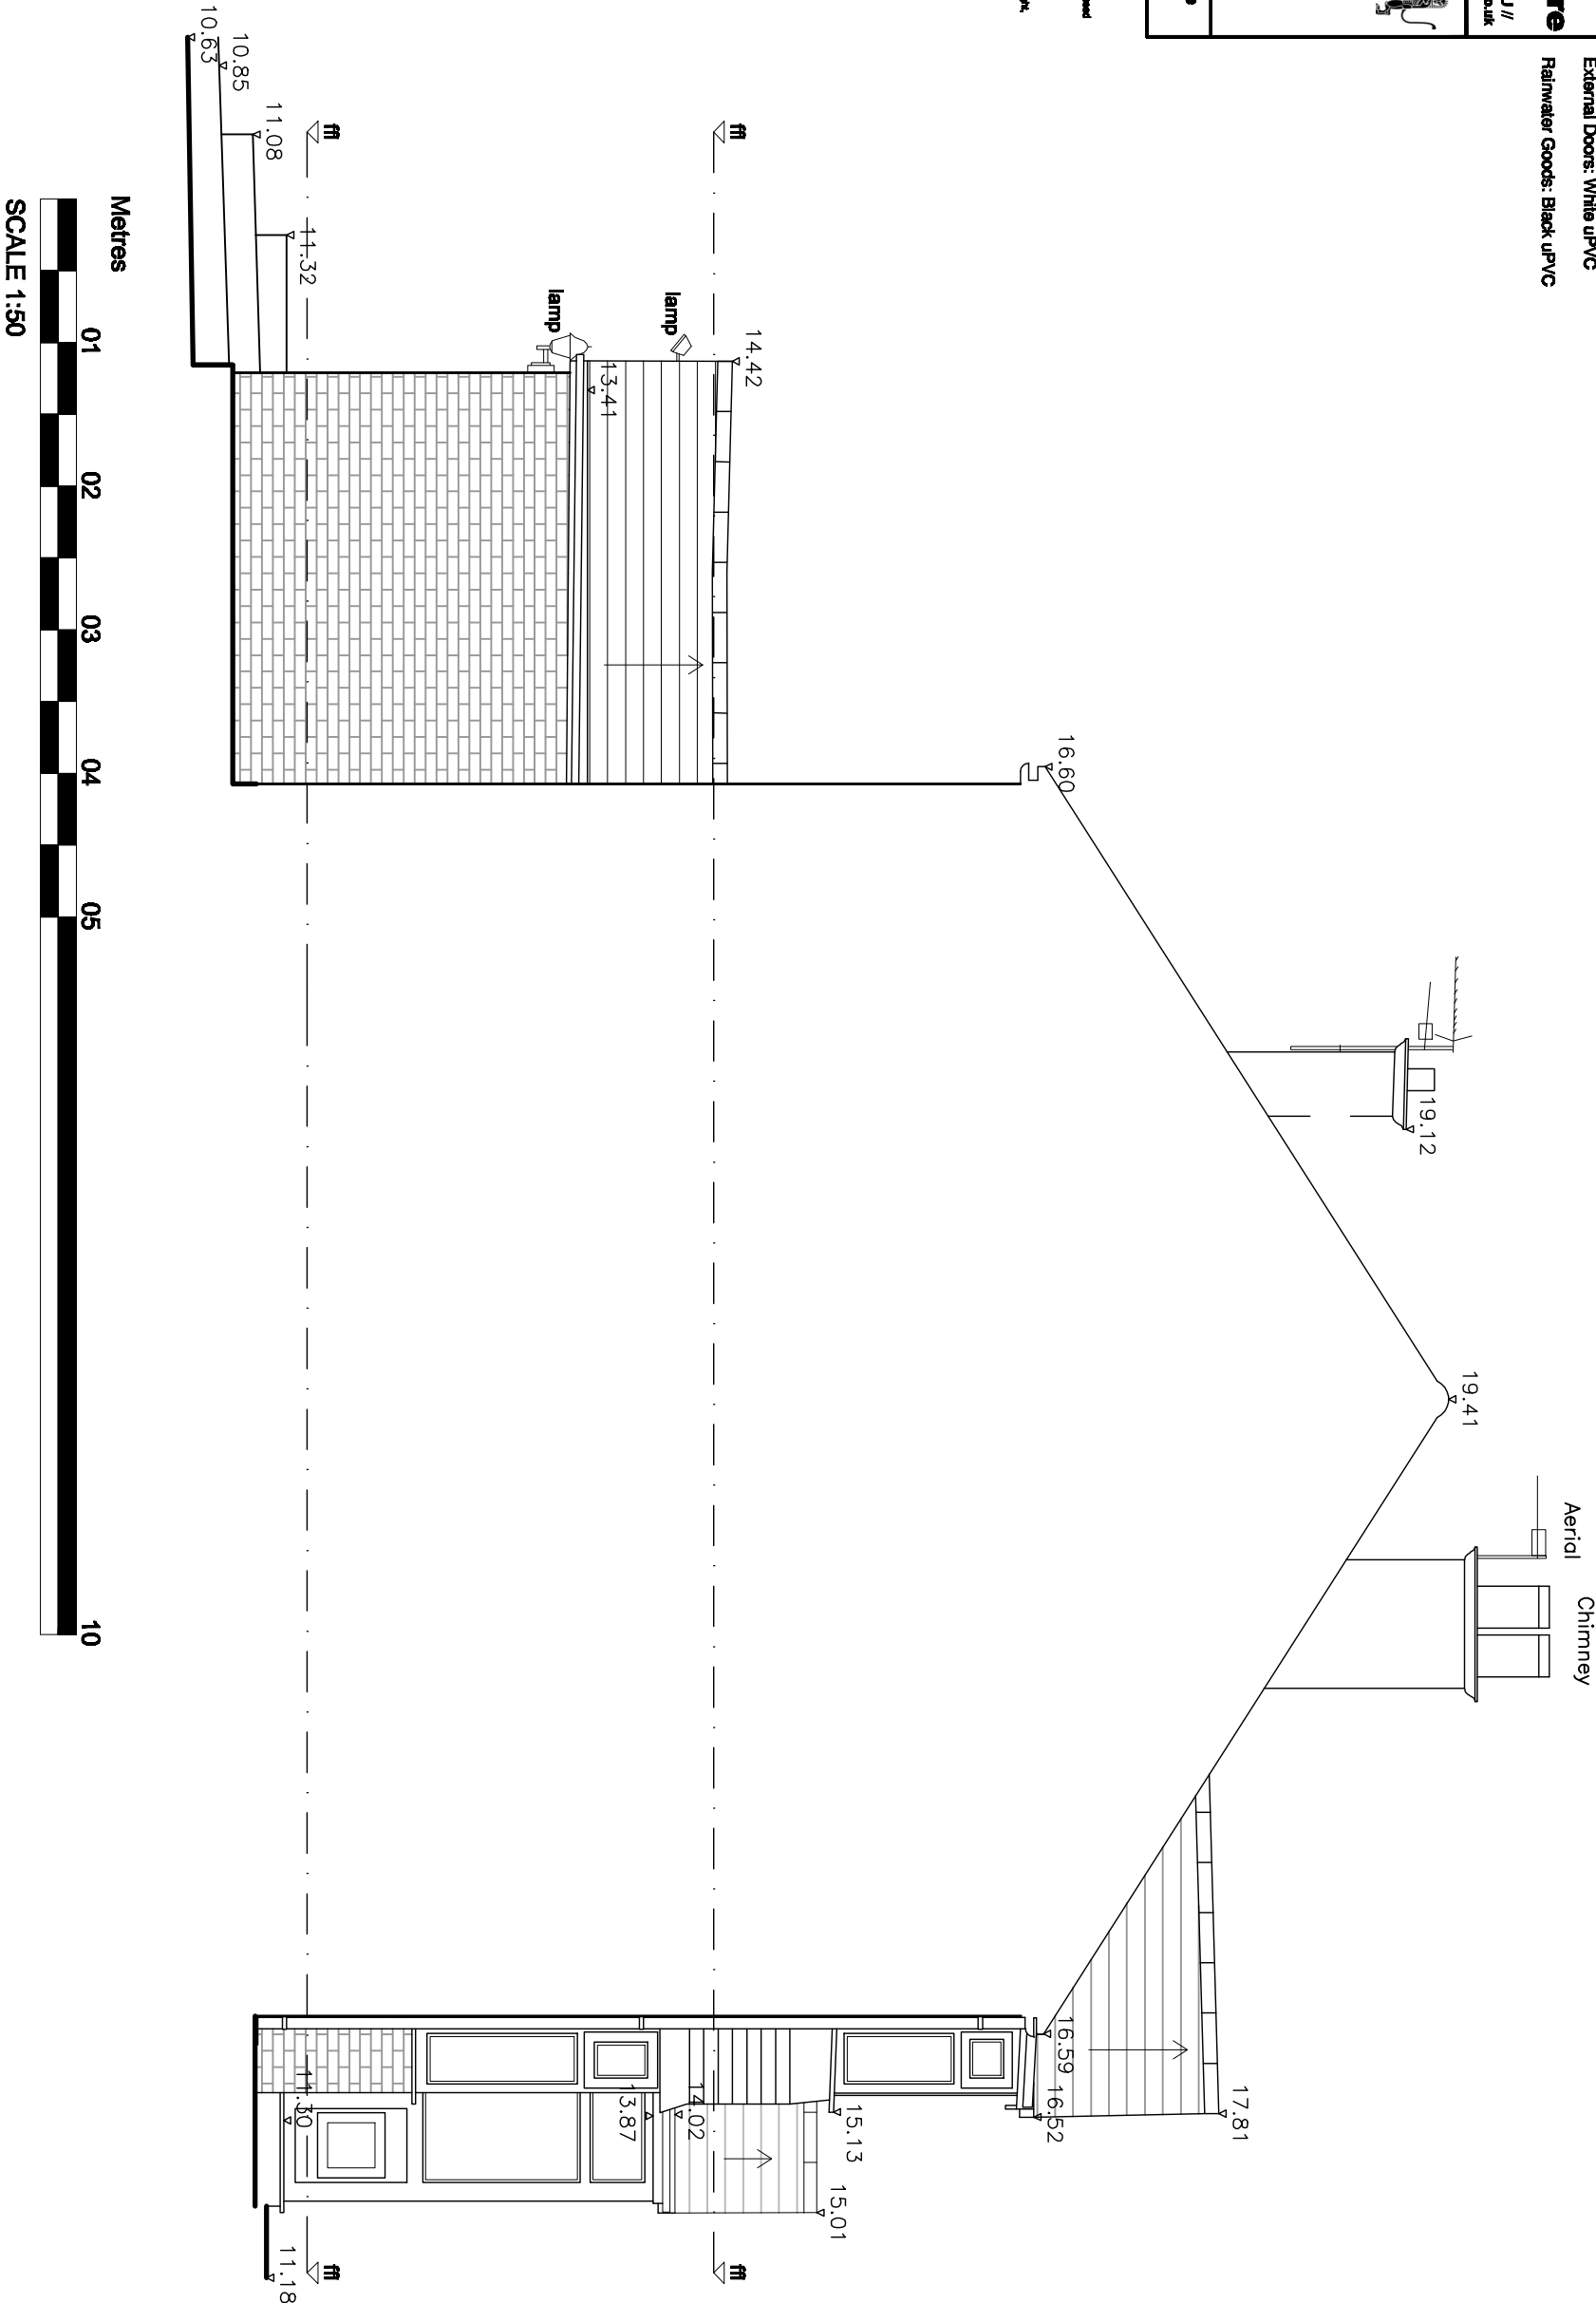

Side Elevation (South) - Existing scale 1:50 @ A3