




VISUAL SCALE 1:100 @ A3

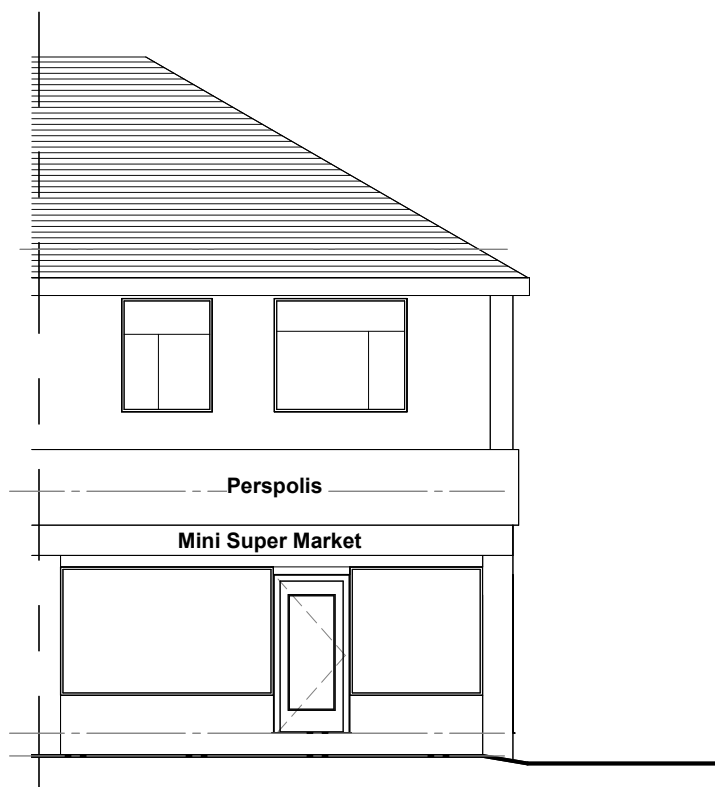

01_E-Elevation
1 : 100

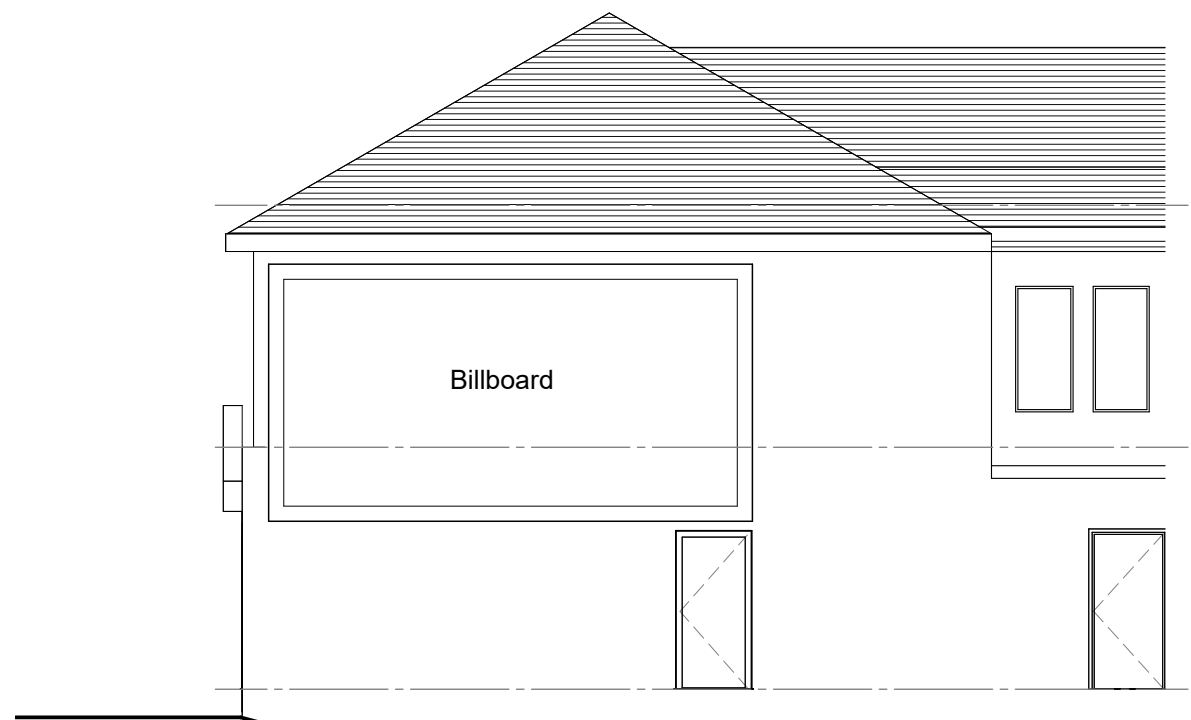

02_E-Elevation
1 : 100

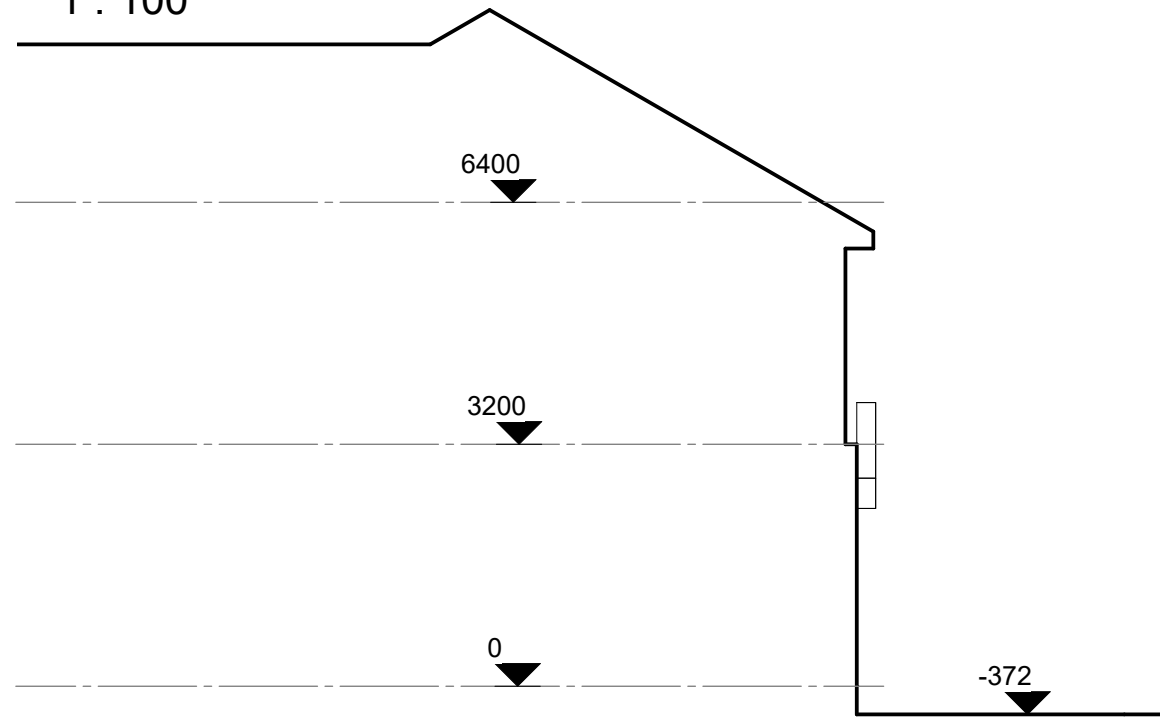

04_E-Elevation
1 : 100

COPYRIGHT © ALL RIGHTS RESERVED BY VIKAS ALYAS LTD. DO NOT SCALE FROM DRAWING. DRAWING INDICATES DESIGN INTENT ONLY. REPORT ANY DISCREPANCIES TO CLIENT / VA LTD. NOT TO BE USED FOR CONSTRUCTION UNLESS STATED SO. TO BE READ IN CONJUNCTION WITH OTHER DRAWINGS OR SPECIFICATION WHERE PROVIDED.

ARCHITEK
BUILDING DESIGN CONSULTANCY

0161 511 8479
vikas@architek.uk
916 Stockport Road, Levenshulme, Manchester, M19 3AB

No.	Description	Date
P1	Issue to Planning	05.06.2023

PROJECT		ADDRESS		CLIENT		
Canopy extraction flue duct to side elevation and outdoor seating area		365 Barlow Moor Rd, Chorlton Manchester M21 7FZ		Mr M Ilyas Chaudhury		
Manchester City Council	PURPOSE OF ISSUE	SHEET	Existing Elevations	Date	Project number	Scale (@ A3)
	Planning			10.01.2023	M21	1 : 100
				Drawn by	DRAWING NUMBER	
				VA	A103	
				Checked by	P1	
				VA		