


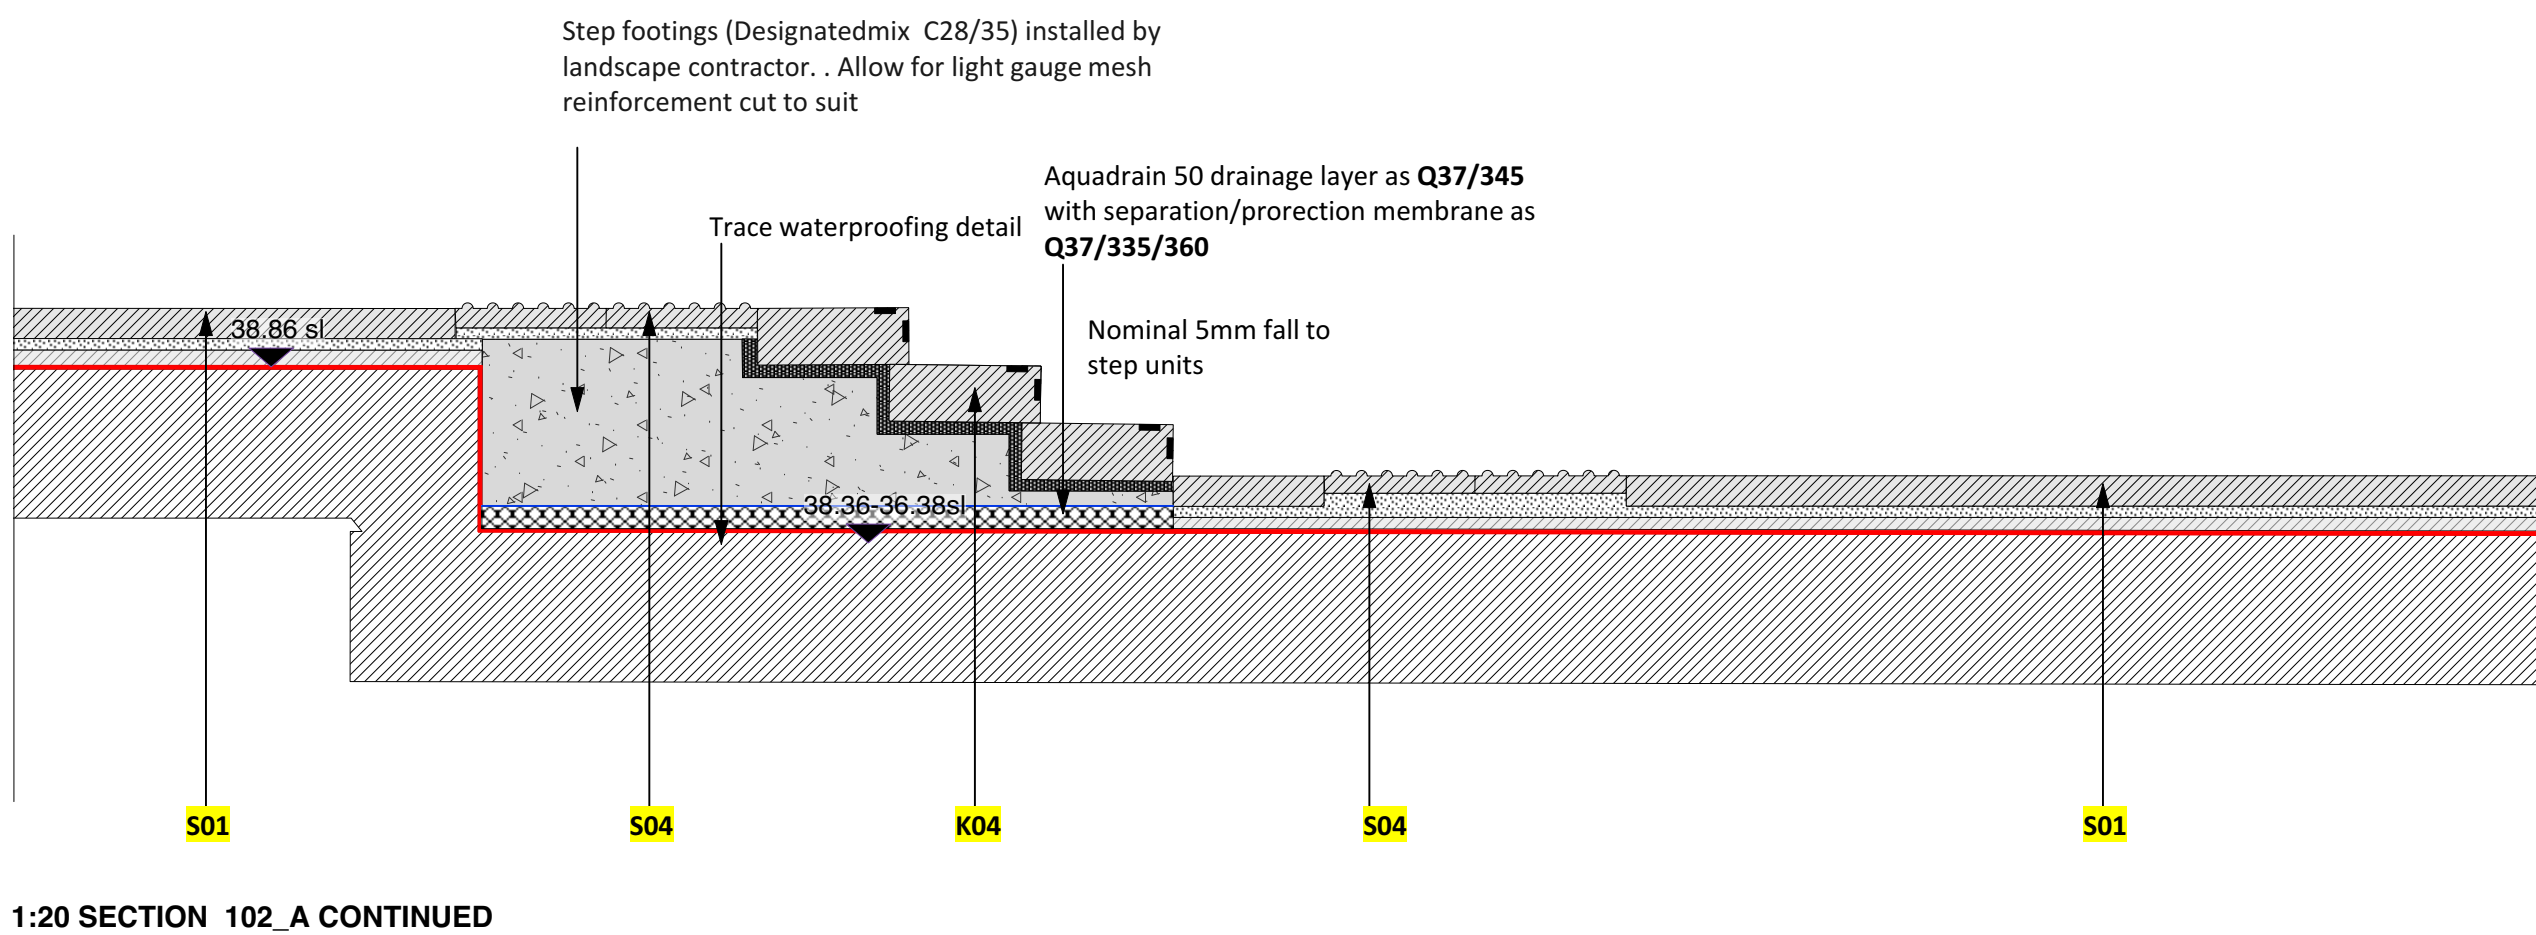

31 Blackfriars Road Salford Manchester M3 7AG
PHONE: 0161 839 8336 FAX: 0161 839 7155
EMAIL: post@landscapeprojects.co.uk