


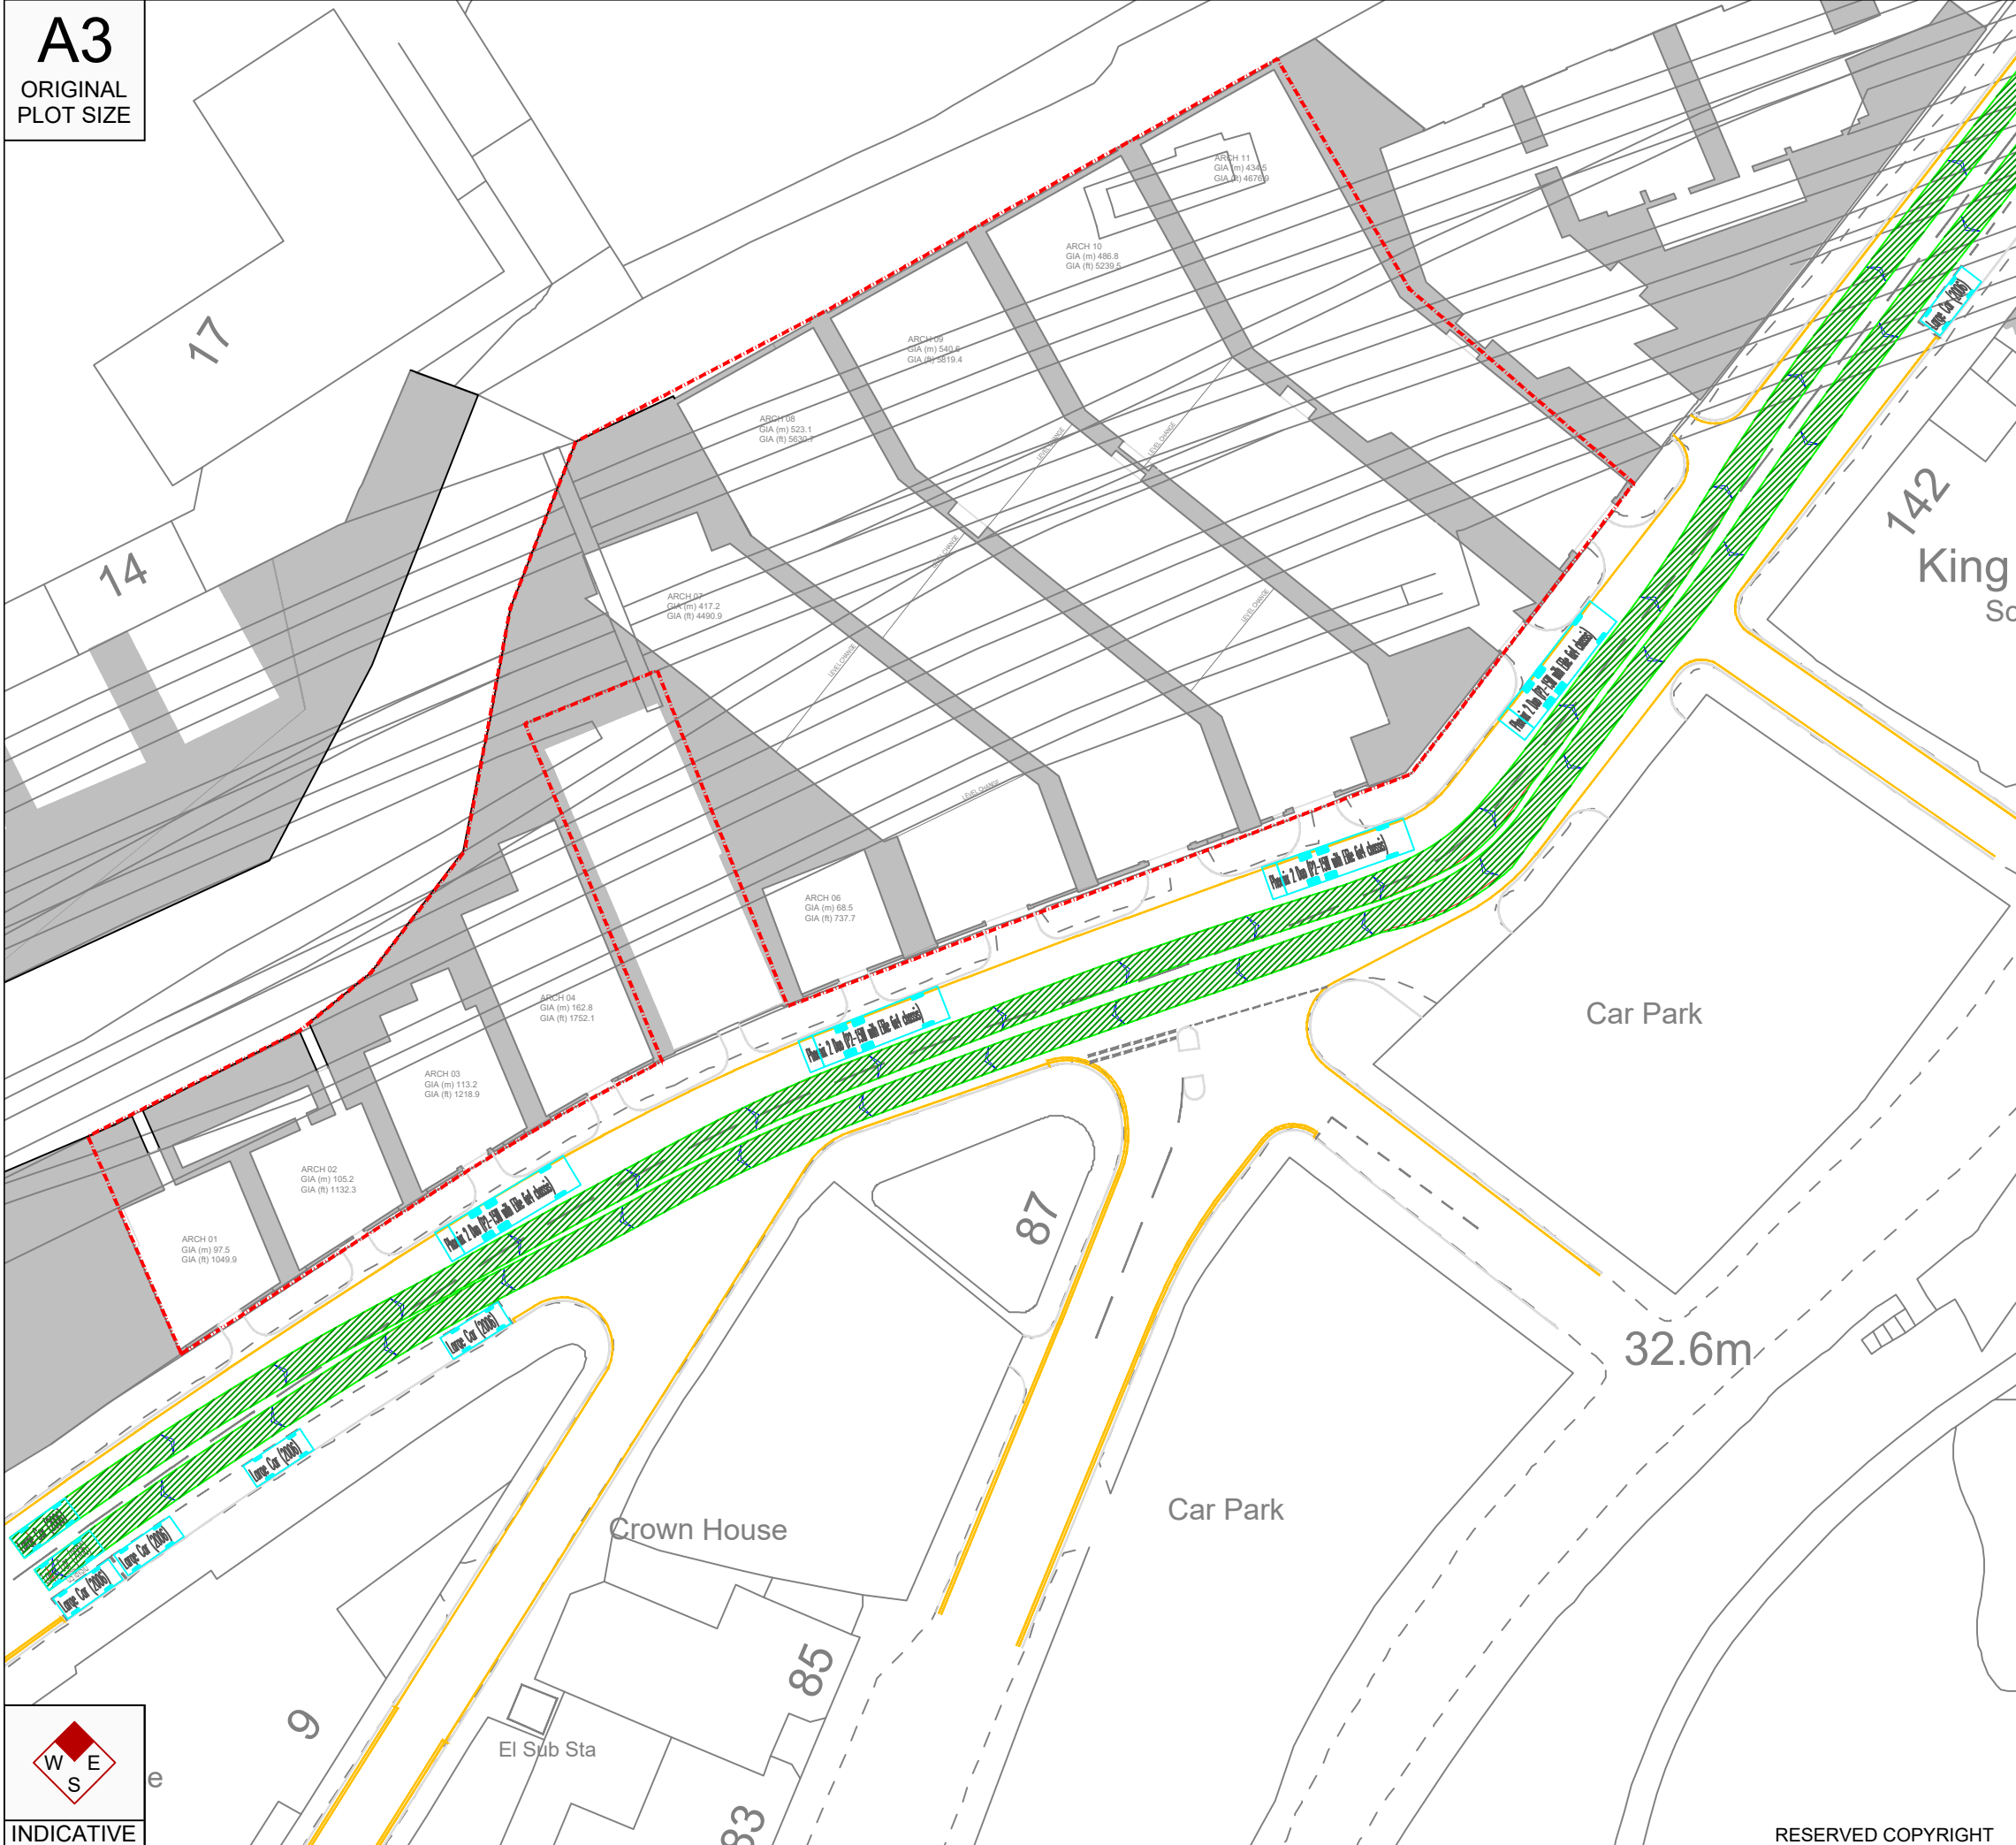

Reproduced from Ordnance Survey Superplan Data with the permission of The Controller of His Majesty's Stationery Office. Crown Copyright - Licence No. AL100034021

- NOTES:
1. Indicative un-surveyed road markings.
 2. Based on mapping provided by Stephen George + Partners LLP

Swept Path Vehicle Profiles:

Vehicle	Overall Length	Overall Width	Overall Height	Min Body Ground Clearance	Max Track Width	Lock to lock time	Kerb to Kerb Turning Radius
Phoenix 2 Duo (P2-15W with Elite 6x4 chassis)	11.500m	2.750m	2.750m	0.304m	2.500m	4.00s	9.500m
Large Car (2006)	5.079m	1.872m	1.521m	0.310m	1.851m	4.00s	5.900m

Vehicle Pathway
Vehicle Overhang

Rev	Date	Details	Drawn by	Checked by	Approved by
-	-	-	-	-	-

Bristol
Cambridge
London
Manchester
Oxford
Welwyn Garden City

tpa
Transport Planning Associates

1 Giltspur Street
London
EC1A 9DD
020 7119 1155
www.tpa.uk.com

CLIENT:
THE ARCH COMPANY PROPERTIES LTD

PROJECT:
**CORPORATION STREET,
MANCHESTER**

TITLE:
**SWEPT PATH ANALYSIS OF
LARGE CAR PASSING AN
11.2M REFUSE VEHICLE**

STATUS:
FOR INFORMATION

SCALE: 1:500	DATE: 04/01/23	DRAWN: TS	CHECKED: TW	APPROVED: GDG
JOB NO: 2209-029	DRAWING NO: SP02	REVISION: -		

RESERVED COPYRIGHT