





Section A-A Ceiling
First Floor
scale 1:50

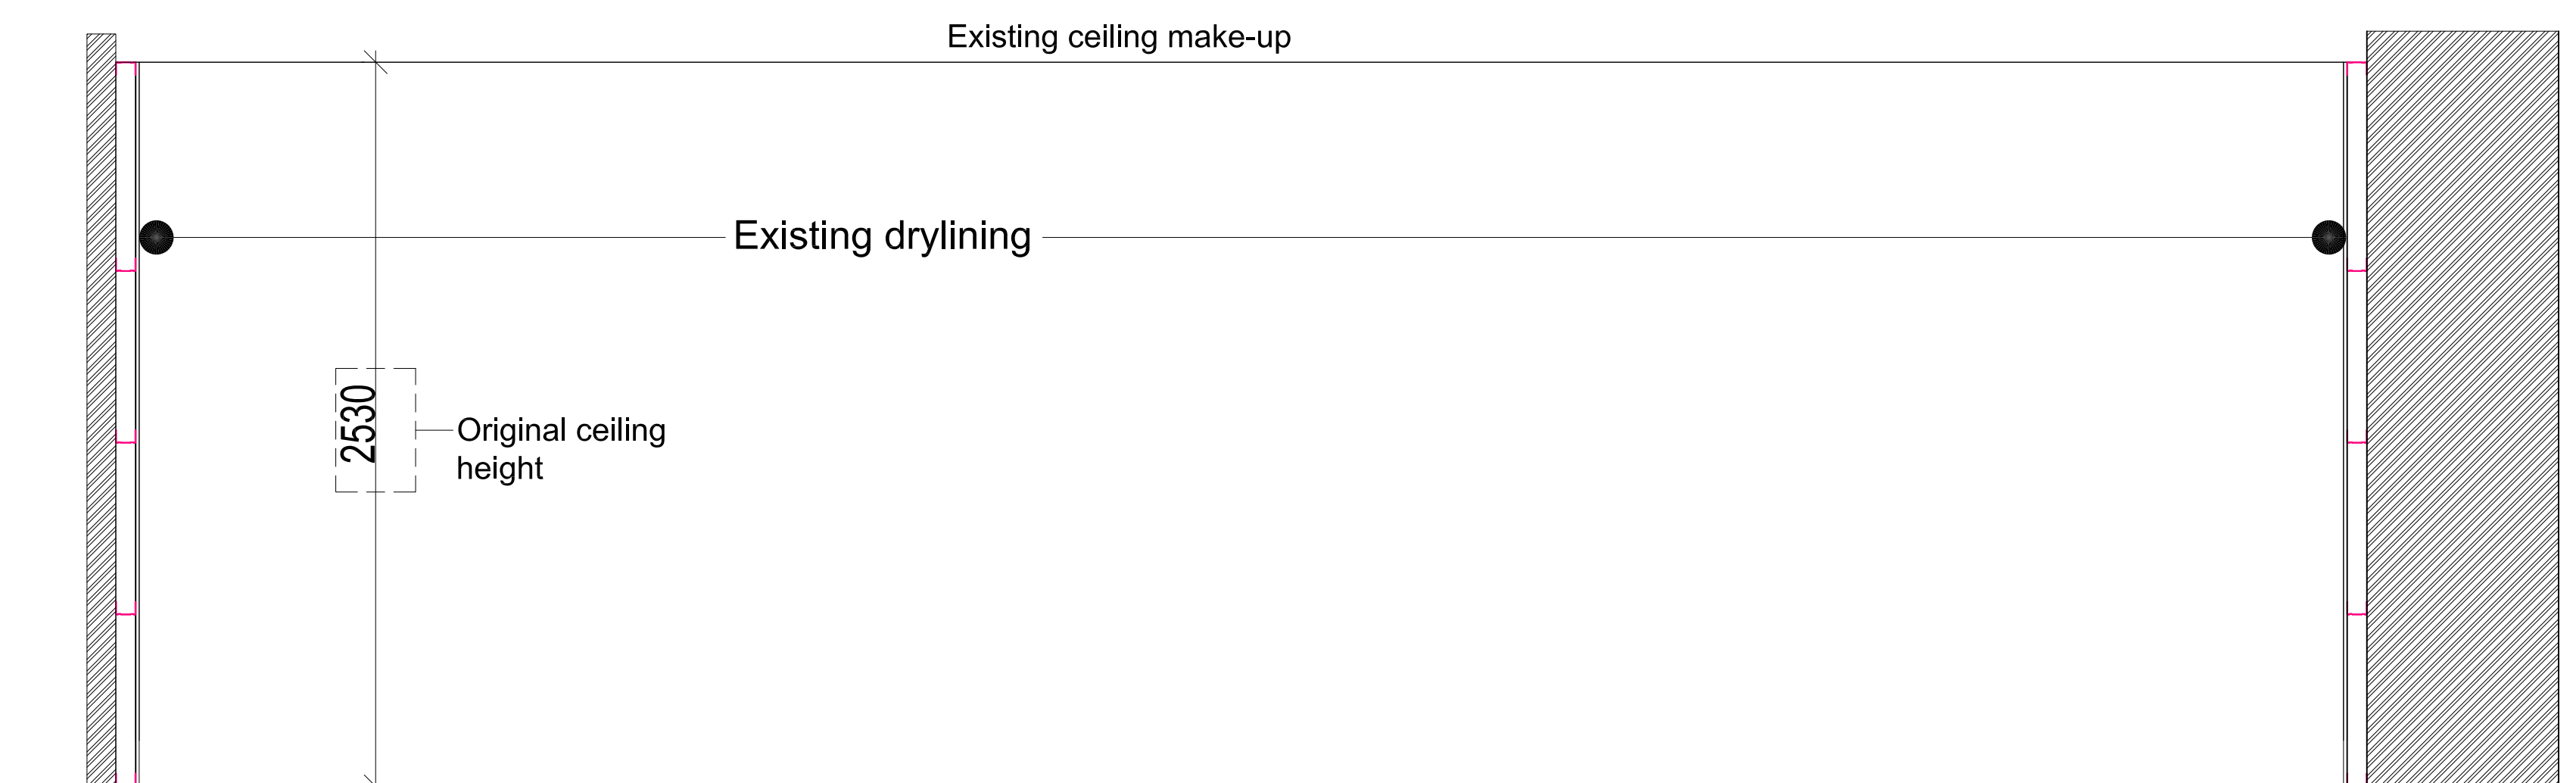

Existing Section A-A Ceiling
First Floor
scale 1:50

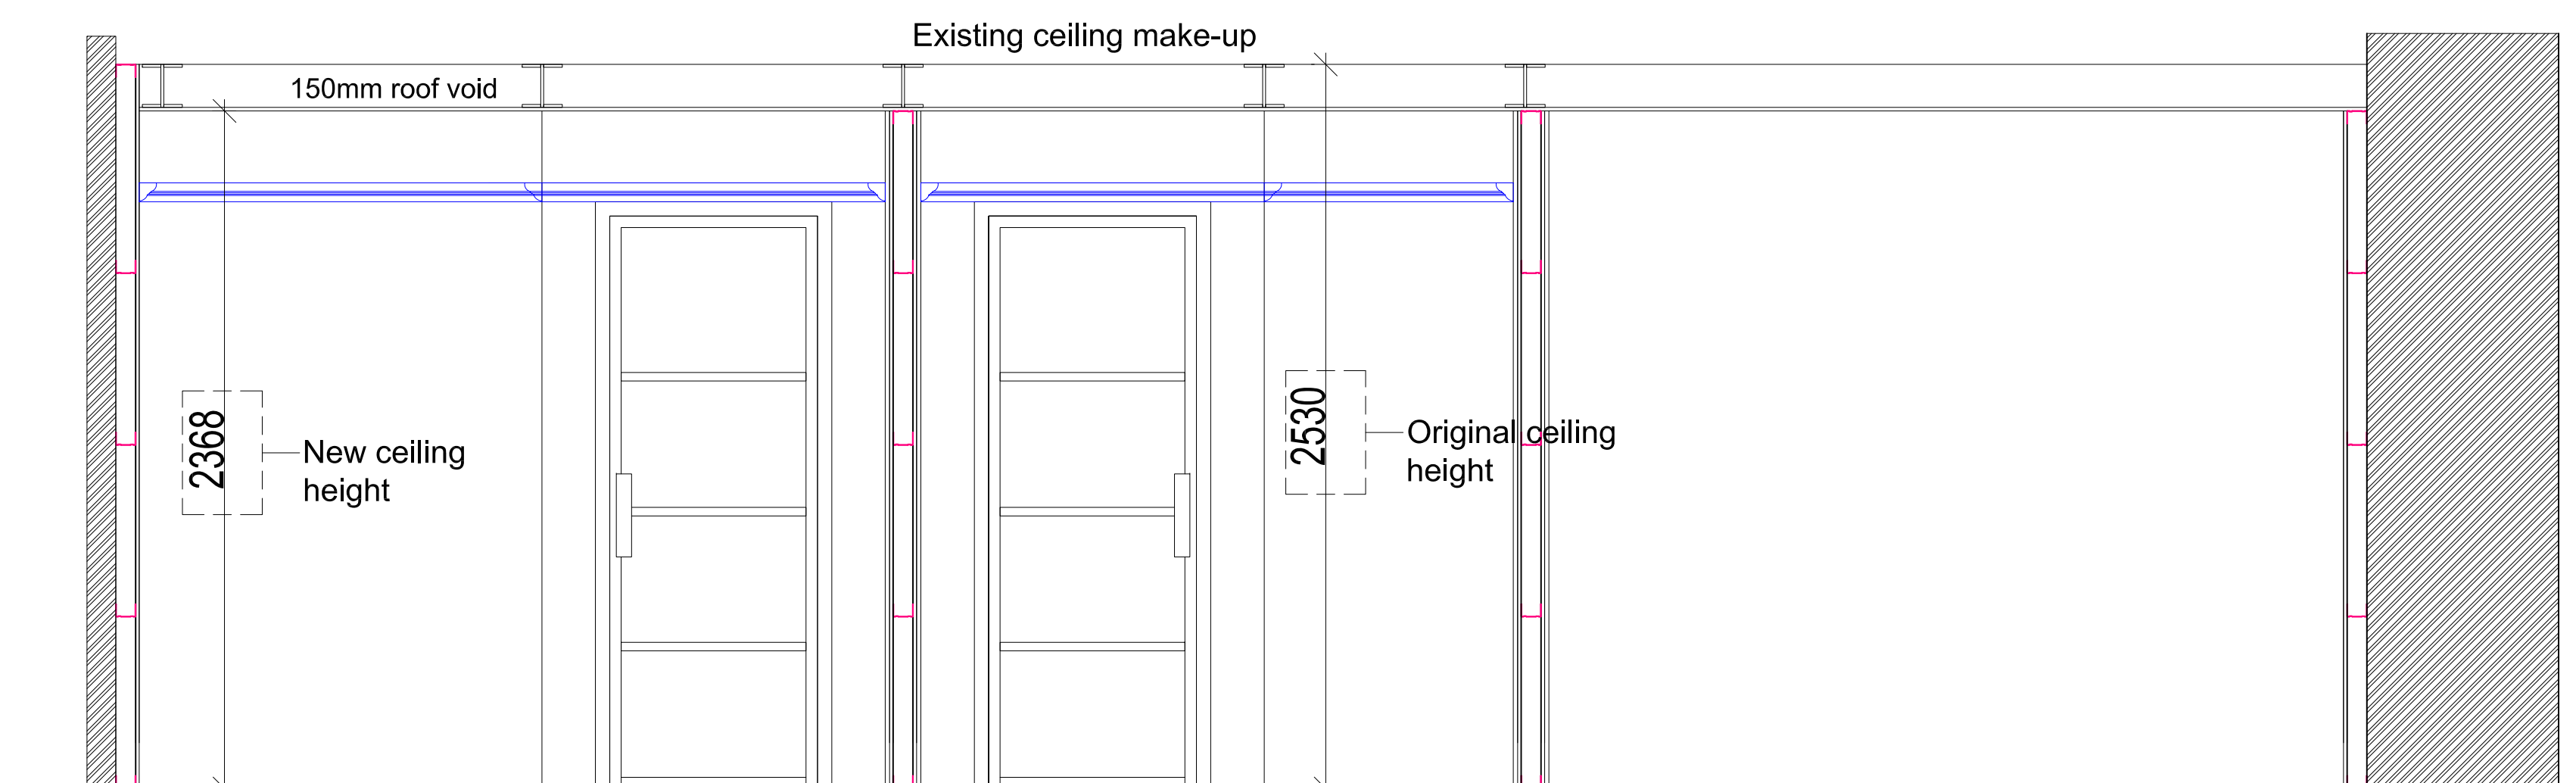

Proposed Section A-A Ceiling
First Floor
scale 1:50