


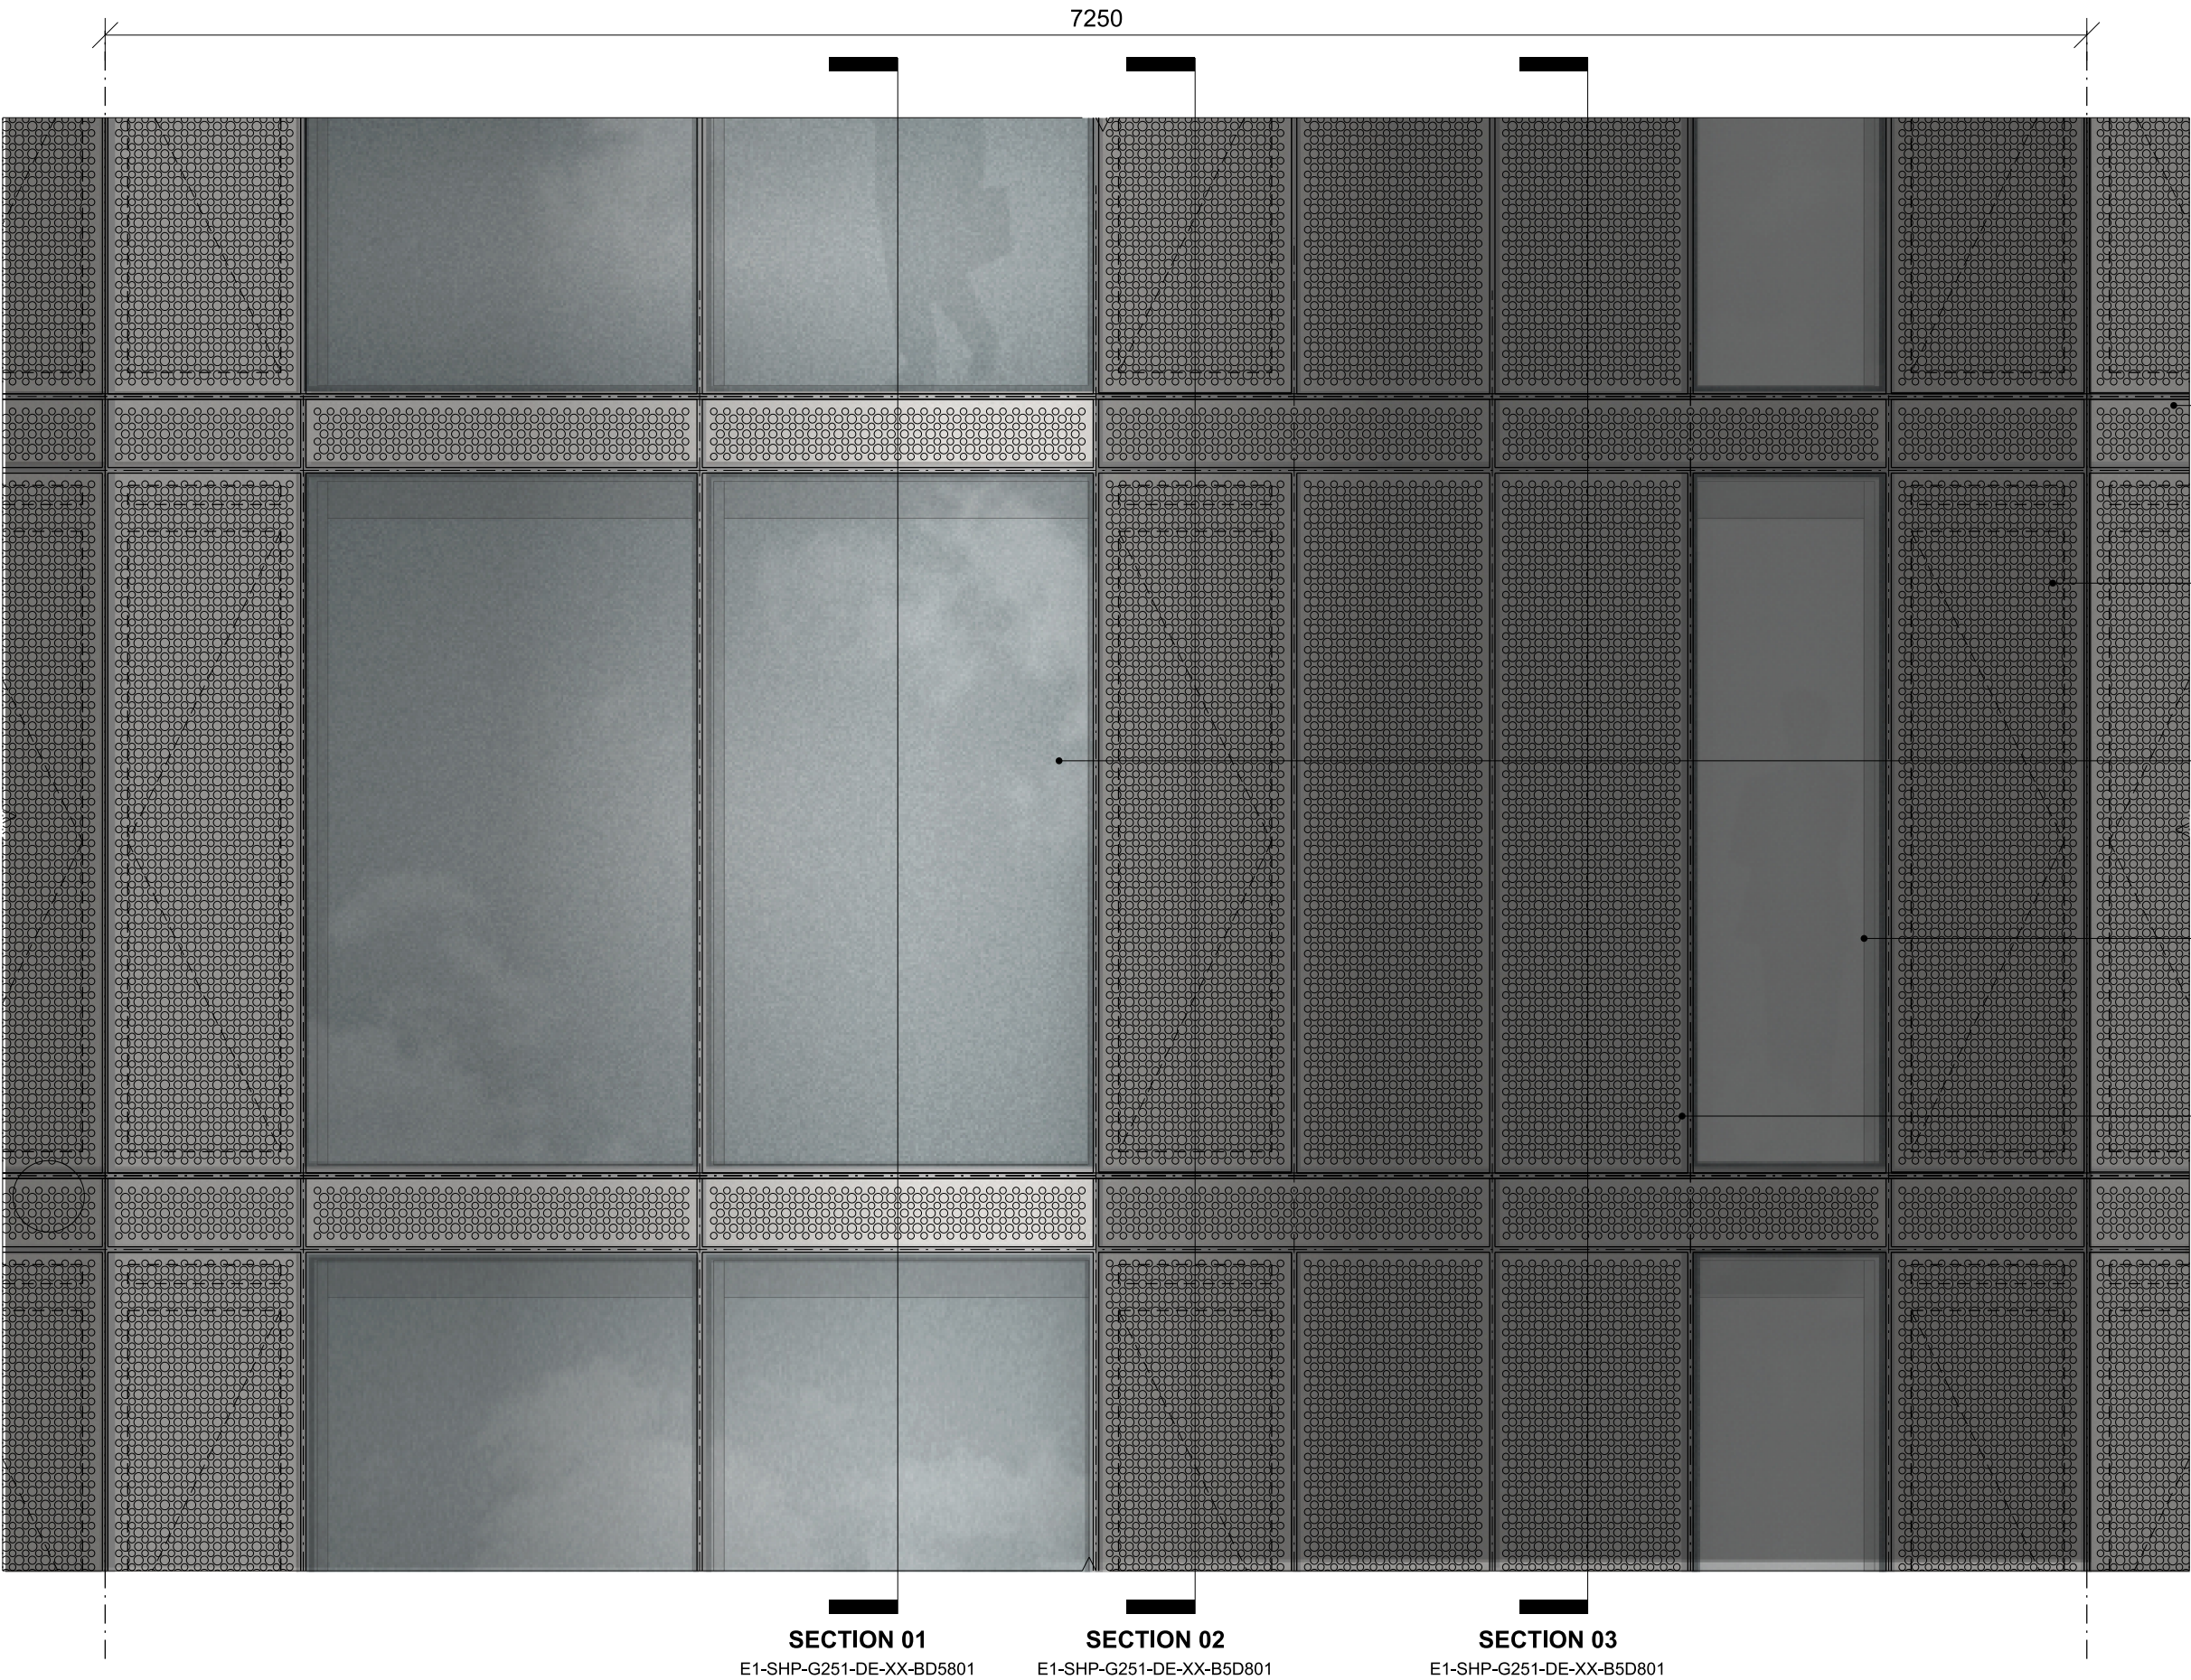

This drawing is copyright  
Do not scale off dimensions.  
All dimensions to be checked on site by contractor.  
Contractor to report any dimensional discrepancies,  
errors or omissions prior to commencing on site.

NOTE:

NORTH

| Rev | Date       | Description    |
|-----|------------|----------------|
| X01 | 20.04.2023 | Planning Issue |
|     |            |                |
|     |            |                |
Project Title  
Crown Street Phase 3  
Manchester

Status  
Planning

Drawing Title  
Tower E1  
Typical facade bay  
Detail elevation

|                 |                  |                 |
|-----------------|------------------|-----------------|
| Job No<br>10418 | Scale<br>1:25@A3 | Revision<br>X01 |
|-----------------|------------------|-----------------|

**simpsonhaugh**

MANCHESTER  
Riverside, 4 Commercial St  
Manchester M15 4RD  
+44 (0)161 835 2345  
www.simpsonhaugh.com

LONDON  
5-8 Roberts Place  
London EC3R 0BB  
+44 (0)20 7549 4000  
mail@simpsonhaugh.com