

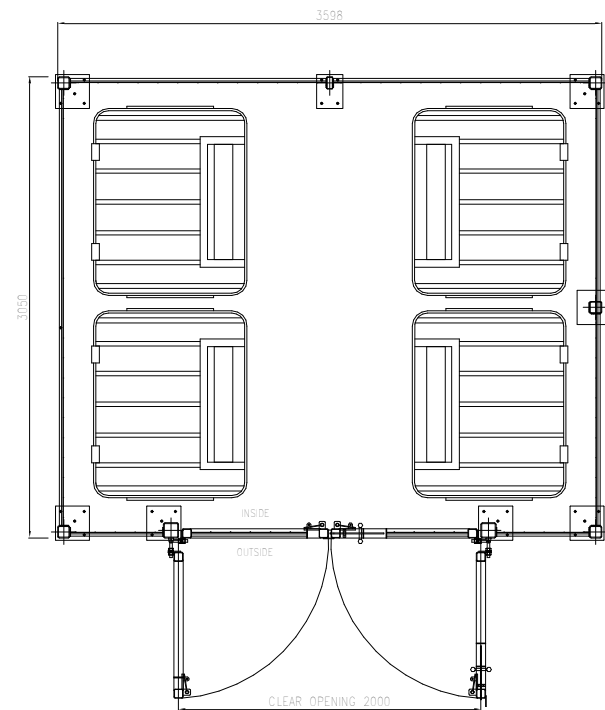


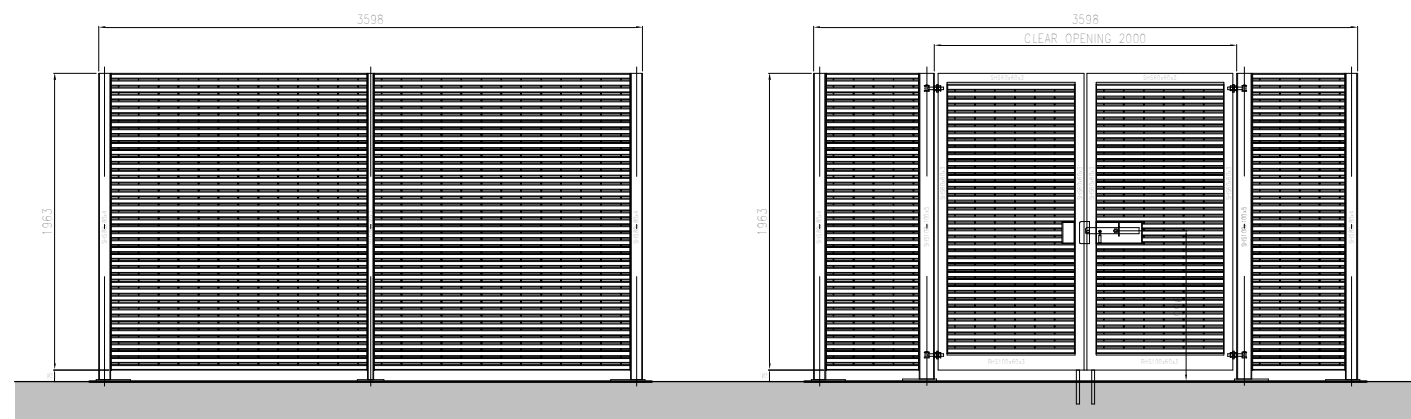

1

## Bin Store - Plan

1 : 50

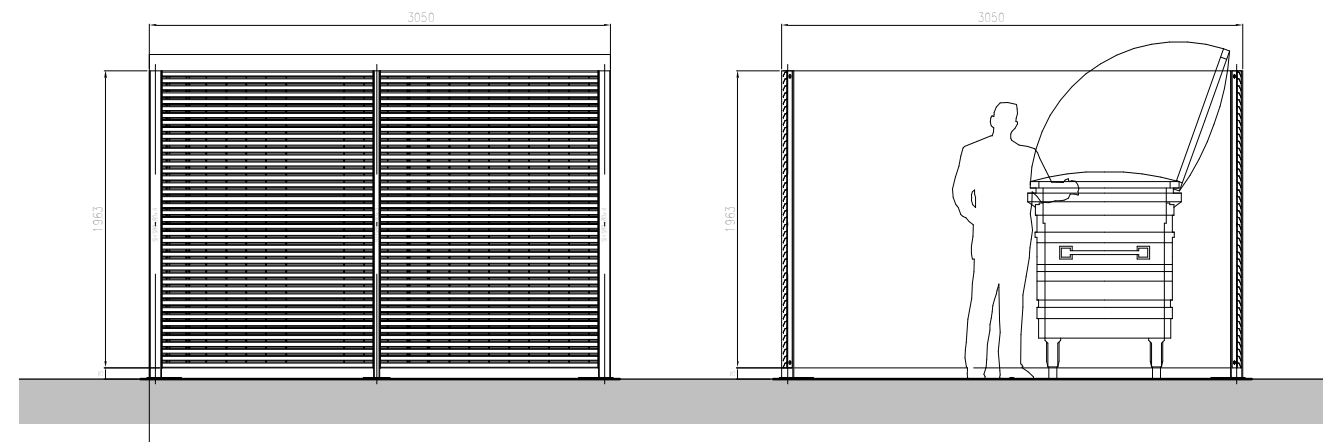

2

## Bin Store - Elevations

1 : 50



### 4 BINS ROOFLESS BIN STORE CONSTRUCTION:

1. Supporting steel:
  - a) 2No. SHS100x100 gate posts
  - b) 1No. RHS80x40 intermediate posts
  - c) 4No. SHS80x80 corner posts
2. Louvre panels: ITALIA-80
3. The gate:
  - a) Italia-80 infill panels
  - b) FAC300.18 hinges
  - c) 2No. lockable drop bolts
  - d) Sliding Latch for padlock
  - e) Stiles: SHS60x60 top & side  
RHS100x60 bottom stile
4. Finish: All steelwork galvanised with optional polyester powder coat in standard RAL colour

#### General Notes

The Architect shall have no responsibility for any use made of this document other than for that which it was prepared and issued.  
All dimensions should be checked on site. Do not scale from this drawing. To be read in conjunction with all other Consultant's drawings. The Architect to be immediately notified of any discrepancies.

Copyright on this drawing retained by the Architect.

P1 23/09/22 SA SH Initial Issue  
No. Date Dwn Chk App Revision or reason for issue

Client  
Crown Advisory

**create it studios**  
Architects & Designers

Create It Studios (NW) Ltd  
Universal Square  
Devonshire Street North  
Manchester M12 6JH  
0161 974 6165  
www.createitstudios.co.uk  
info@createitstudios.co.uk

Project Title  
16-18, Hyde Road, Manchester M12 6AW

Scale / North Point  
1 : 50

Drawing Title  
Proposed Bin Store

Drawing Number  
A1414(02)008  
Drawing Status  
Preliminary  
Revision  
P1