
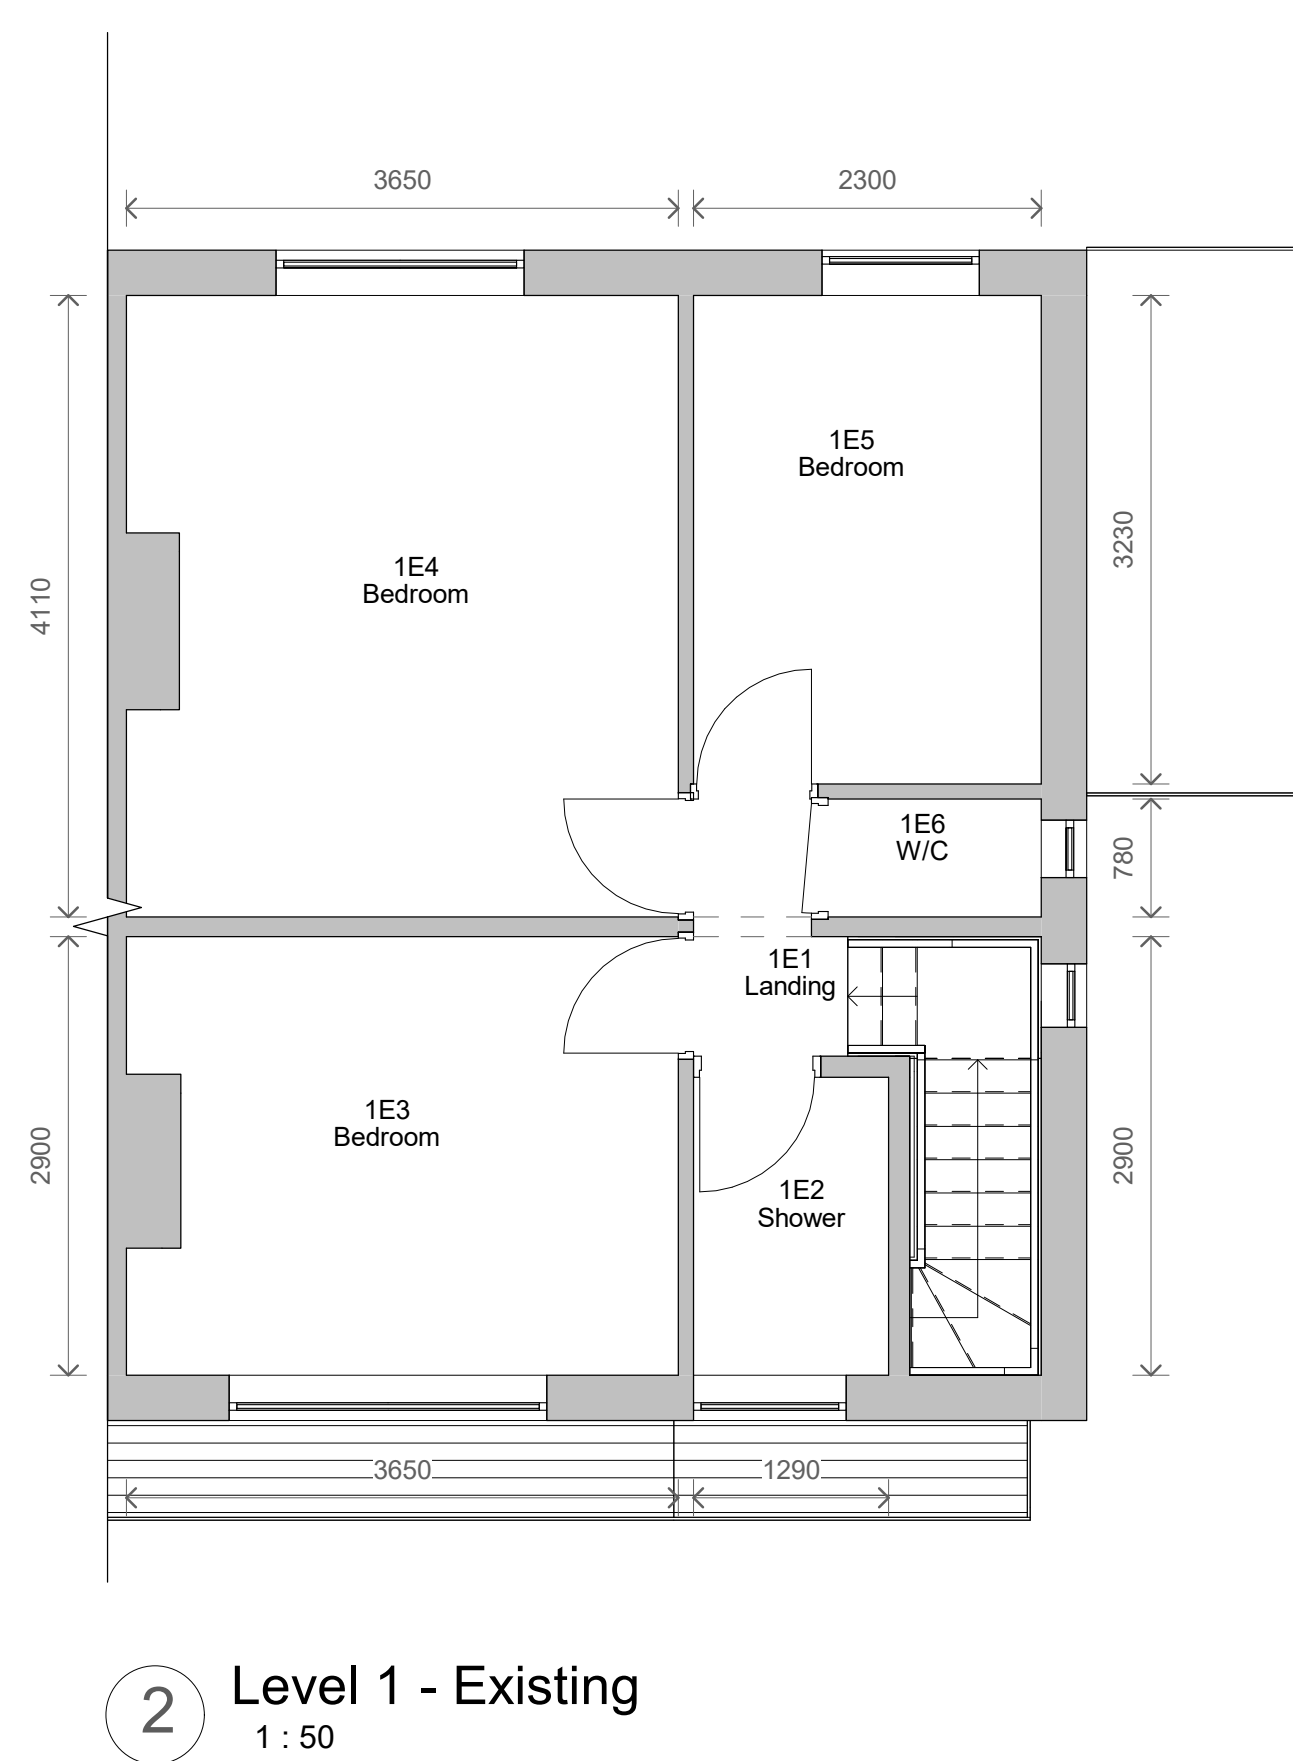
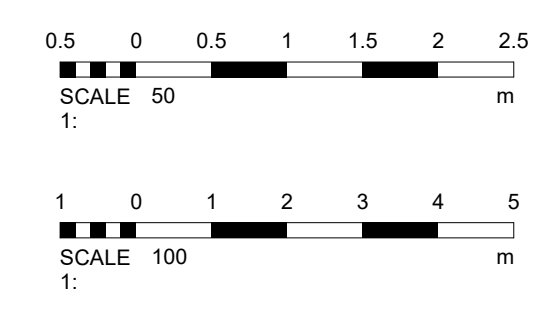


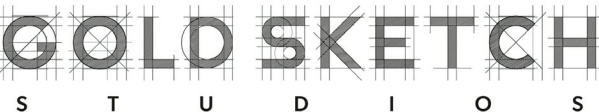

No.	Description	Date
PROJECT	11 Haversham Road	
TITLE	Existing Plans and Elevations	
CLIENT	Client	
STATUS	DESIGN	
DRAWN BY	DATE	SCALE (@ A1)
TP	29/01/2023	As indicated
PROJECT NUMBER	DRAWING NUMBER	REV
GSS23010.2	002	
		
www.goldsketch.co.ukinfo@goldsketch.co.uk0161 792 9595		
NOTES © COPYRIGHT. ALL RIGHTS RESERVED NO PARTING OR REUSE OF ANY INFORMATION WITHOUT A PRIOR WRITTEN CONSENT DRAWING TO BE USED FOR THE STATED PROJECT ONLY ALL DRAWING AND SETTING OUT SHALL BE DONE AND ANY CHANGES OR ADDITIONS TO BE REPORTED TO THE DESIGNER AND THE CLIENT IMMEDIATELY THE CLIENT IS RESPONSIBLE FOR OBTAINING ALL NECESSARY PERMITS AND LEGISLATION LEGISLATION, BUILDING CODES OF PRACTICE AND BRIGHTON STANDARDS. ALL DIMENSIONS ON THIS DRAWING ARE IN MILLIMETRES UNLESS OTHERWISE STATED		