



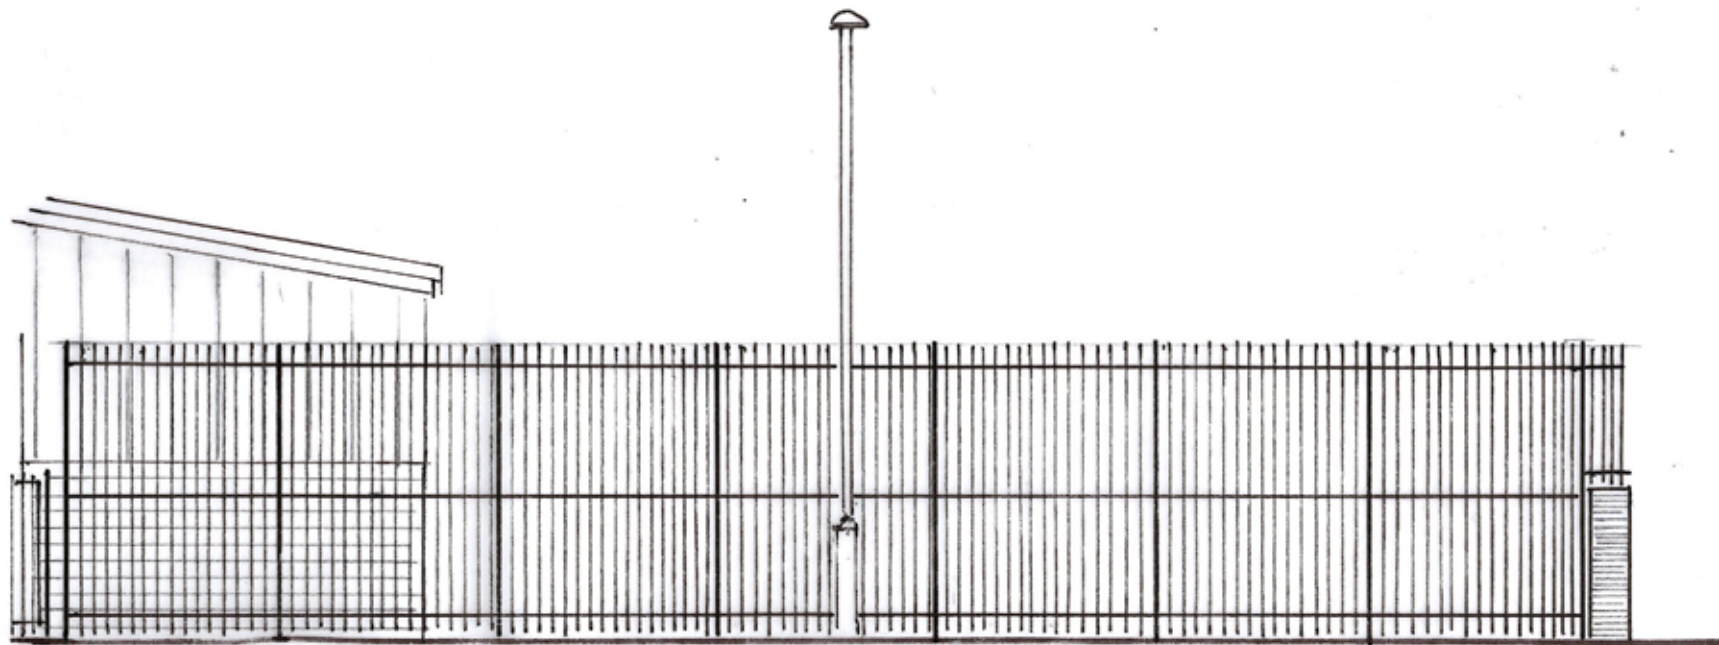

PROPOSED ELEVATION FROM LADY BARN ROAD
1:100



EXISTING SIDE ELEVATION
1:100

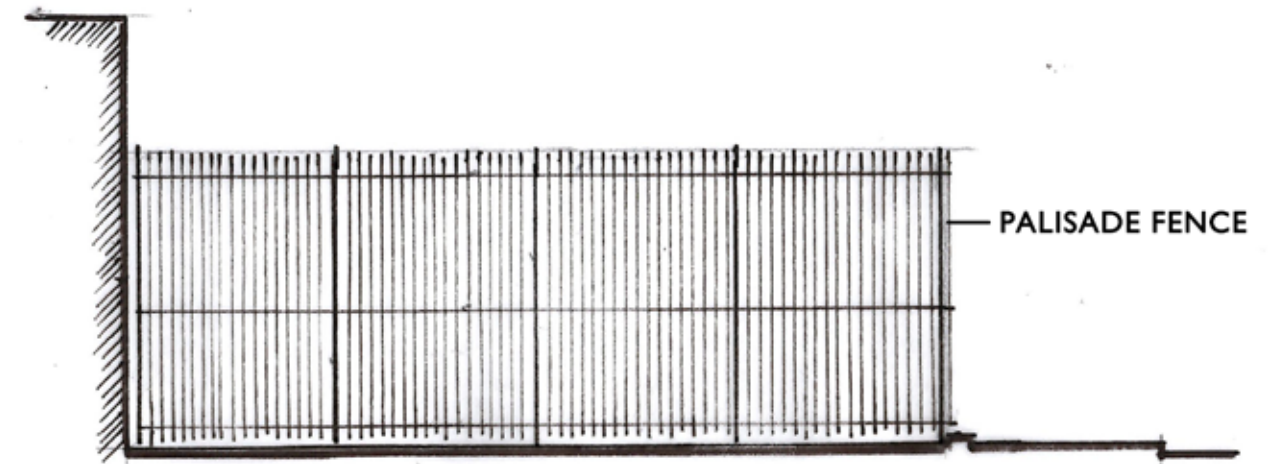

PROPOSED SIDE ELEVATION
1:100

Revisions	
Client	HOWARTH TIMBER & BUILDING SUPPLIES
Project	HOWARTH TIMBER & BUILDING SUPPLIES FALLOWFIELD, MANCHESTER, M14 6WN
Title	EXISTING AND PROPOSED ELEVATIONS
Date	MAY 2023
Scale	1:100@A3
Drawing No.	2149.022
Status	PLANNING
Richard Eves Architects LLP Alexandra Villa, 3 Victoria Avenue Harrogate HG1 1EQ Tel: 01423 504088 Fax: 01423 500915 office@rearchitects.co.uk	
 richard eves ARCHITECTS	