

FINISHES AND EQUIPMENT REFERENCE CHART		
REF	SPECIFICATION/APPLICATION	SUPPLIER/FINISH
EX01	EXISTING CONCRETE	SEE FINISHES SCHEDULE: 223-YOU-XX-XX-SH-I-4001
EX02	RAL 9011- GRAPHITE BLACK	SEE FINISHES SCHEDULE: 223-YOU-XX-XX-SH-I-4001
EX03	RAL 7022 - UMBRA GREY	SEE FINISHES SCHEDULE: 223-YOU-XX-XX-SH-I-4001
EX04	RAL 7044 - SILK GREY	SEE FINISHES SCHEDULE: 223-YOU-XX-XX-SH-I-4001
EX05	K RENDER - GREY	SEE FINISHES SCHEDULE: 223-YOU-XX-XX-SH-I-4001

NOTES:

ALL MEASUREMENTS ARE TO BE CHECKED AND CONFIRMED BEFORE MOVING TO SITE.


01 PROPOSED CONCRETE PERIMETER PLINTH TO REPLACE EXISTING LOW LEVEL SLAB WALL AND FORM PROPOSED EXTERNAL PLANTER. WALL TO BE FINISHED IN RAL (EX05).

02 PROPOSED PLANTING TO BE INSTALLED ALONG ELEVATION D (MAJOR ST) TO REPLACE TO EXISTING FOUR CONCRETE PLANTERS AND ENCOURAGE PLANTING TO CLIMB UP PROPOSED FRAME. TO BE DISCUSSED AND DEVELOPED FURTHER WITH PLANTING PROVIDER FOLLOWING SIGN OFF FROM CLIENT AND PLANNING AUTHORITIES.


03 INFILL WALL TO BE INSTALLED WITHIN EXISTING OPENING BETWEEN COLUMN B/C. WALL BUILD UP SUBJECT TO STRUCTURAL ENGINEERS DESIGN. WALL TO BE FINISHED RAL (EX03).

04 PROPOSED FRAME TO BE INSTALLED IN FRONT OF PROPOSED INFILL WALL TO REFLECT FRAMEWORK EXPLORED. SEE DRAWING: 223-YOU-XX-00-DR-I-2128

05 EMERGENCY EXIT PROPOSED ONTO MAJOR ST FROM FIRE PROTECTED STAIR 01.

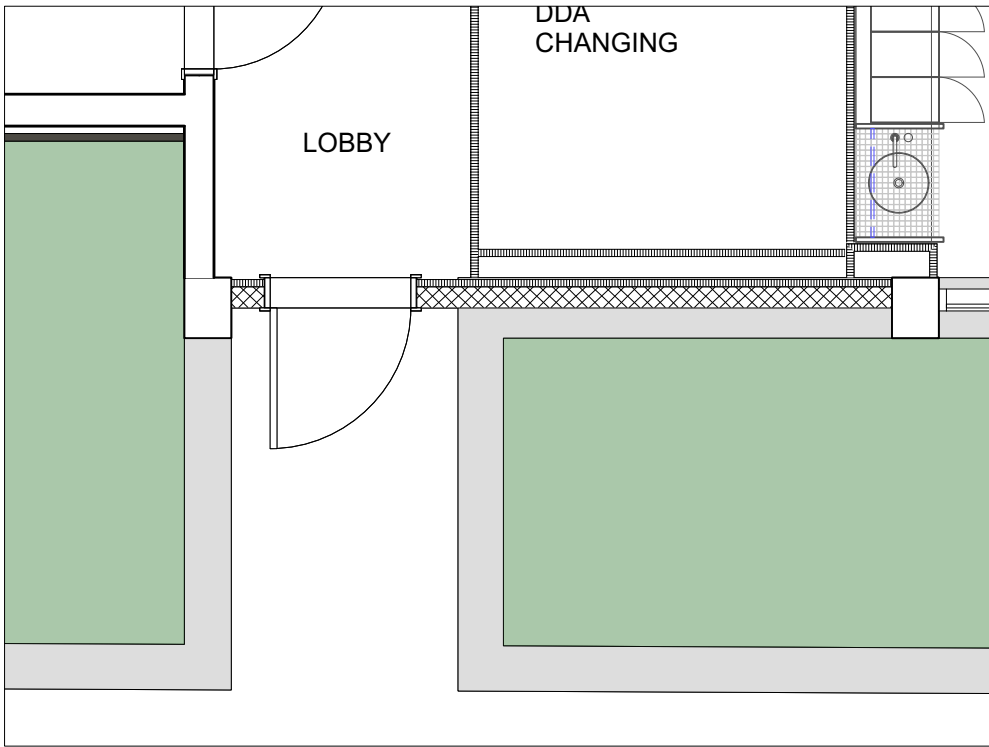


1 PROPOSED GROUND FLOOR
Scale: 1:50

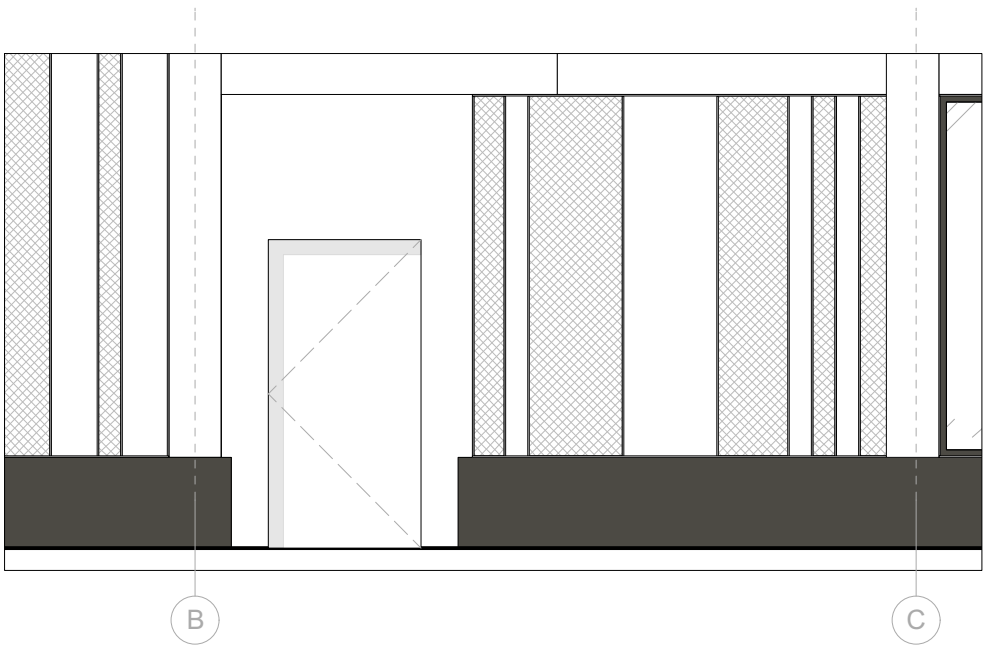


2 ELEVATION C (DETAIL 01)
Scale: 1:50




REFERNECE IMAGE 01

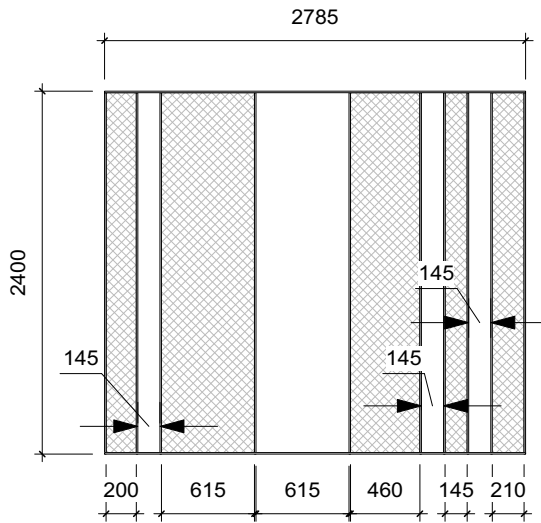

3 FRAME DETAIL
Scale: 1:50

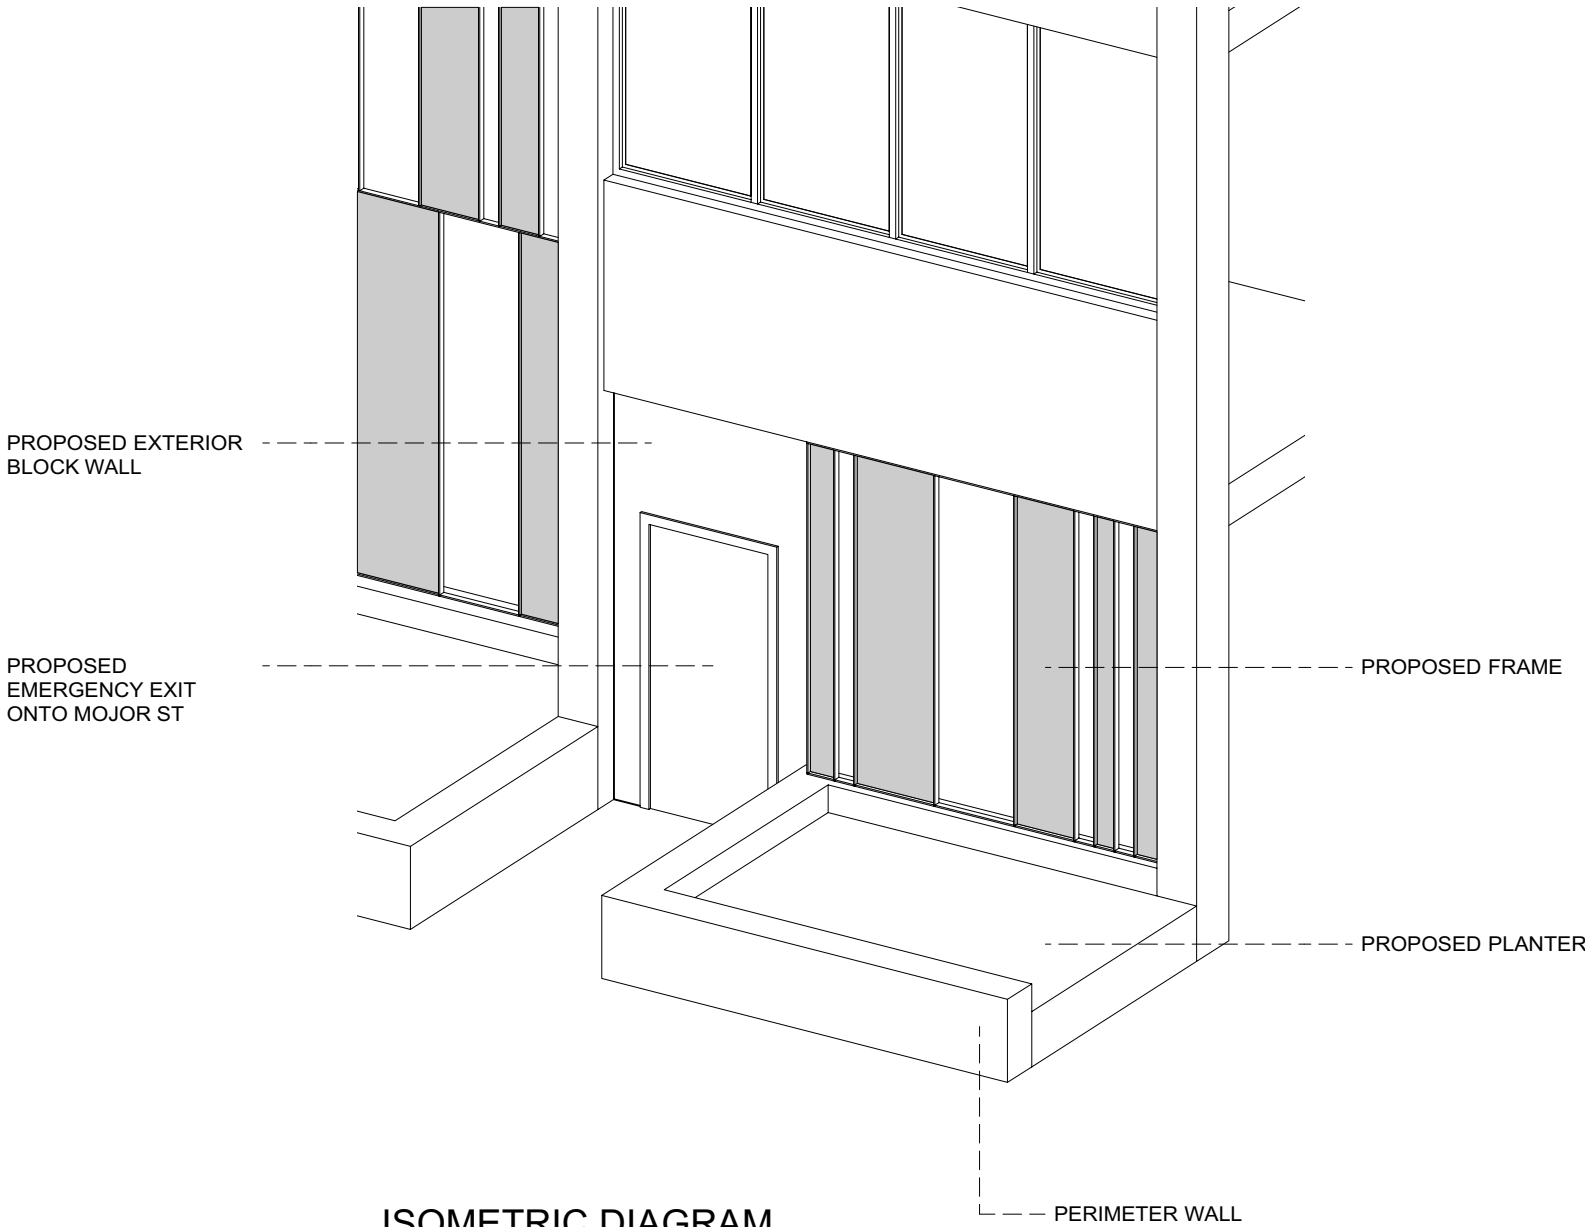

4 ISOMETRIC DIAGRAM
Scale: 1:50

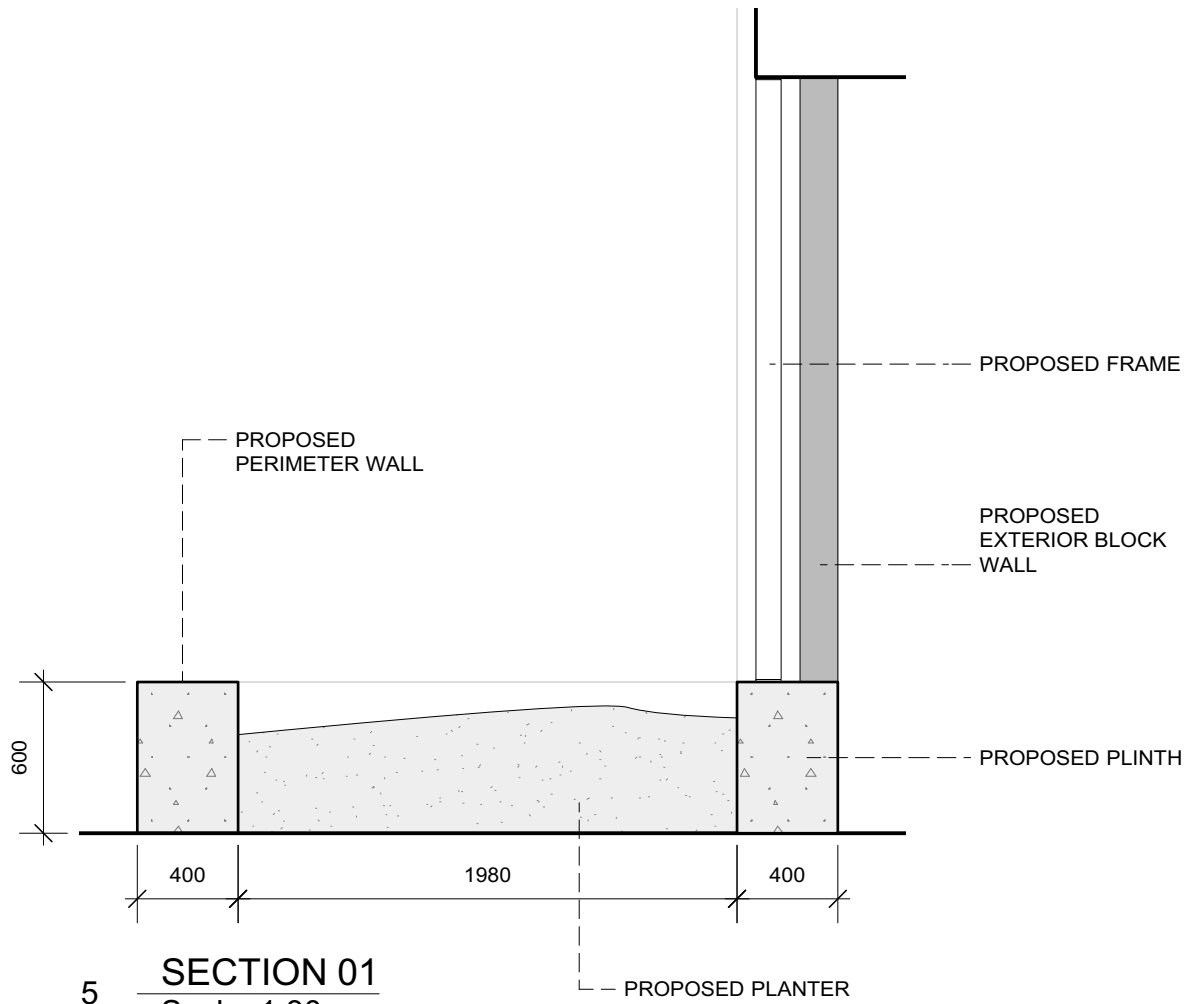

5 SECTION 01
Scale: 1:30

GENERAL NOTES: THIS WORK IS THE INTELLECTUAL PROPERTY OF YOUTH AND MAY NOT BE REPRODUCED, COPIED OR REPLICATED, IN ANY FORM, WITHOUT THE WRITTEN PERMISSION, OR CONSENT. ALL DIMENSIONS ARE INDICATIVE AND TO BE VERIFIED ON SITE BY THE SELECTED CONTRACTOR - YOUTH CANNOT BE HELD LIABLE FOR ANY INACCURACIES. SPECIFIED MATERIALS AND EQUIPMENT, ARE TO BE INSTALLED TO MANUFACTURERS REQUIREMENTS. PRIOR TO ANY INSTALLATION, THE CONTRACTOR IS REQUIRED TO LIASE WITH THE MANUFACTURER, ON RECOMMENDED CONSTRUCTION METHODS. CONTRACTORS TO PROVIDE DRAWINGS FOR SIGN OFF. DRAWINGS TO BE READ IN CONJUNCTION WITH YOUTH ASSOCIATED SCHEDULES OR REFERENCES. WWW.YOUTH-STUDIO +44 (0) 161 7060 467 3 STEVENSON SQUARE, NORTHERN QUARTER, MANCHESTER, M1 1DN	P01	02/12/2022	ISSUED FOR TENDER	PROJECT ID.	CLIENT.	DRAWN BY	DRAWING TITLE.
				YS-233	SIXTEEN REAL ESTATE	AS	FRAME B/C
				PROJECT TITLE.	ARCHITECT / PROJECT MANAGER	APPROVED BY.	REV.
				ARTHUR HOUSE	—	LM	P01
				CHORLTON STREET, MANCHESTER, M1 3FH	DATE DRAWN.	SCALE.	DRAWING NO.
					31/11/22	A2	223-YOU-XX-XX-DR-I-2128