





1 North EXISTING
1 : 50

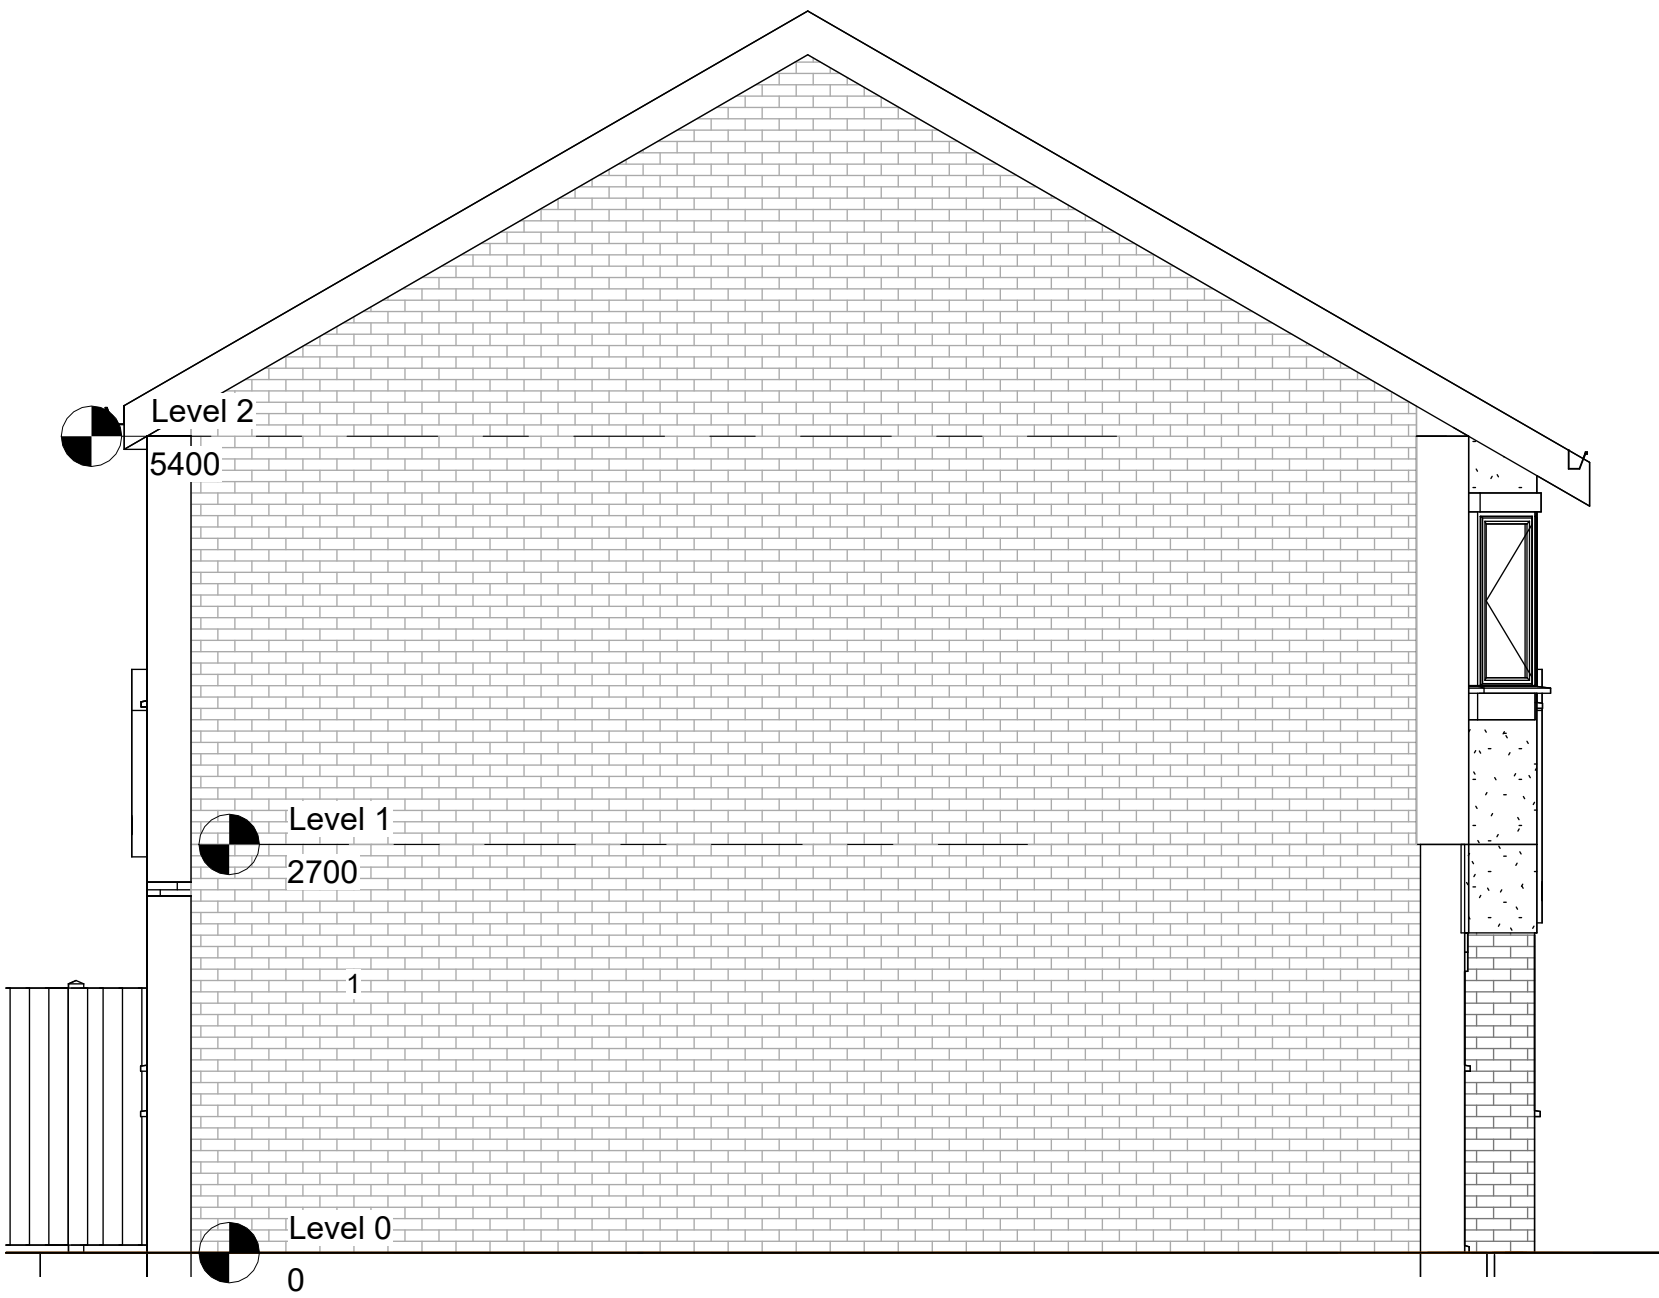

2 East EXISTING
1 : 50



3 South EXISTING
1 : 50

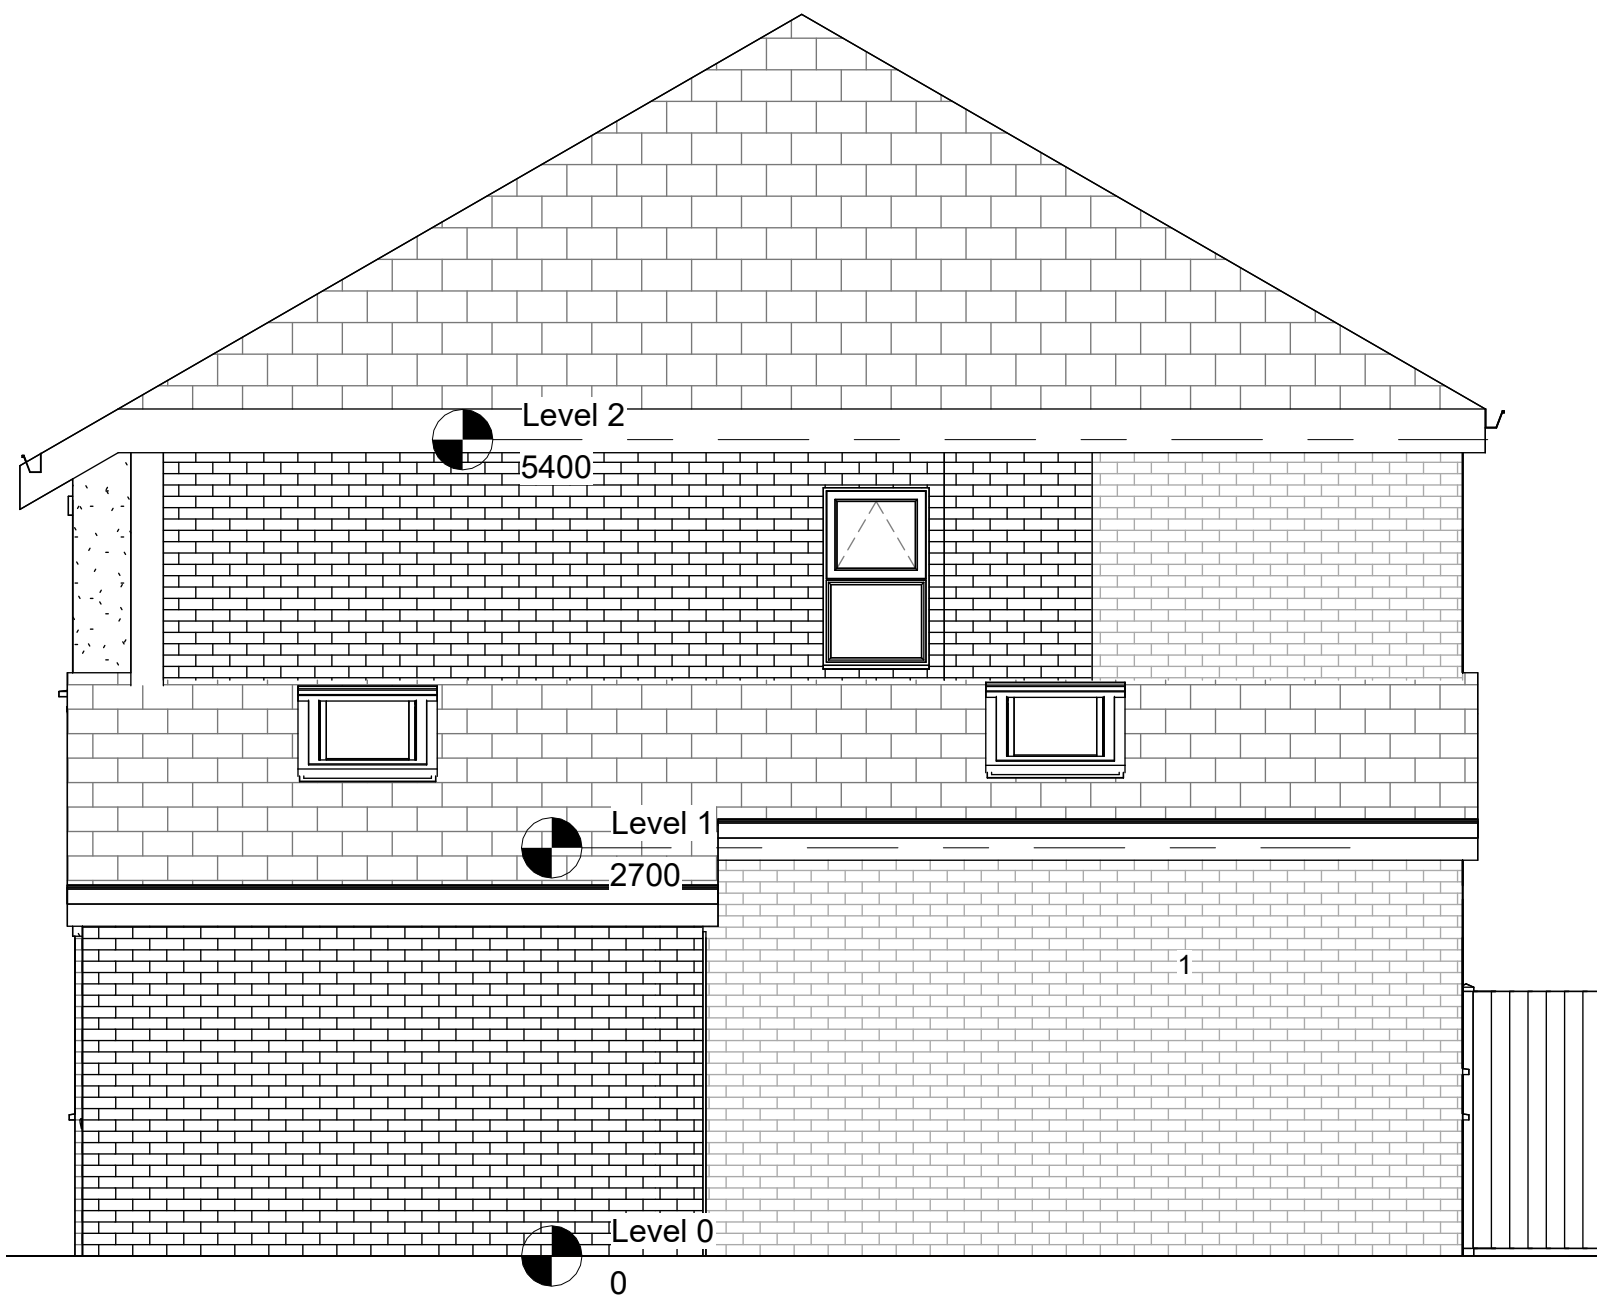

4 West EXISTING
1 : 50

Rev	Description	Date	Dr by	App by
original by DK		date created 08/08/19		approved by NK



NK Architectural Services
Blackley
Manchester
M9 9RN
0161 818 7185
www.nkarchitecturalservices.co.uk
enquiries@nkarchitecturalservices.co.uk

client name OWNER - 3 GRANGE AVENUE, MANCHESTER M19 2EY		
project REAR DOUBLE STOREY EXTENSION EXTENDED LOFT WITH NEW DORMER		
drawing EXISTING ELEVATIONS		
computer file C:\Users\NKARK\Dropbox\NKARC\3 grange avenue\3 GRANGE AVENUE.rvt		plot date
project number 2019.0036.261	scale 1 : 50	@A1
drawing number A101	rev	issue status PLANNING
This drawing is to be read in conjunction with all related drawings. All dimensions must be checked and verified on site before commencing any work or producing shop drawings. The originator should be notified immediately of any discrepancy. This drawing is copyright and remains the property of NK Architectural Services.		