


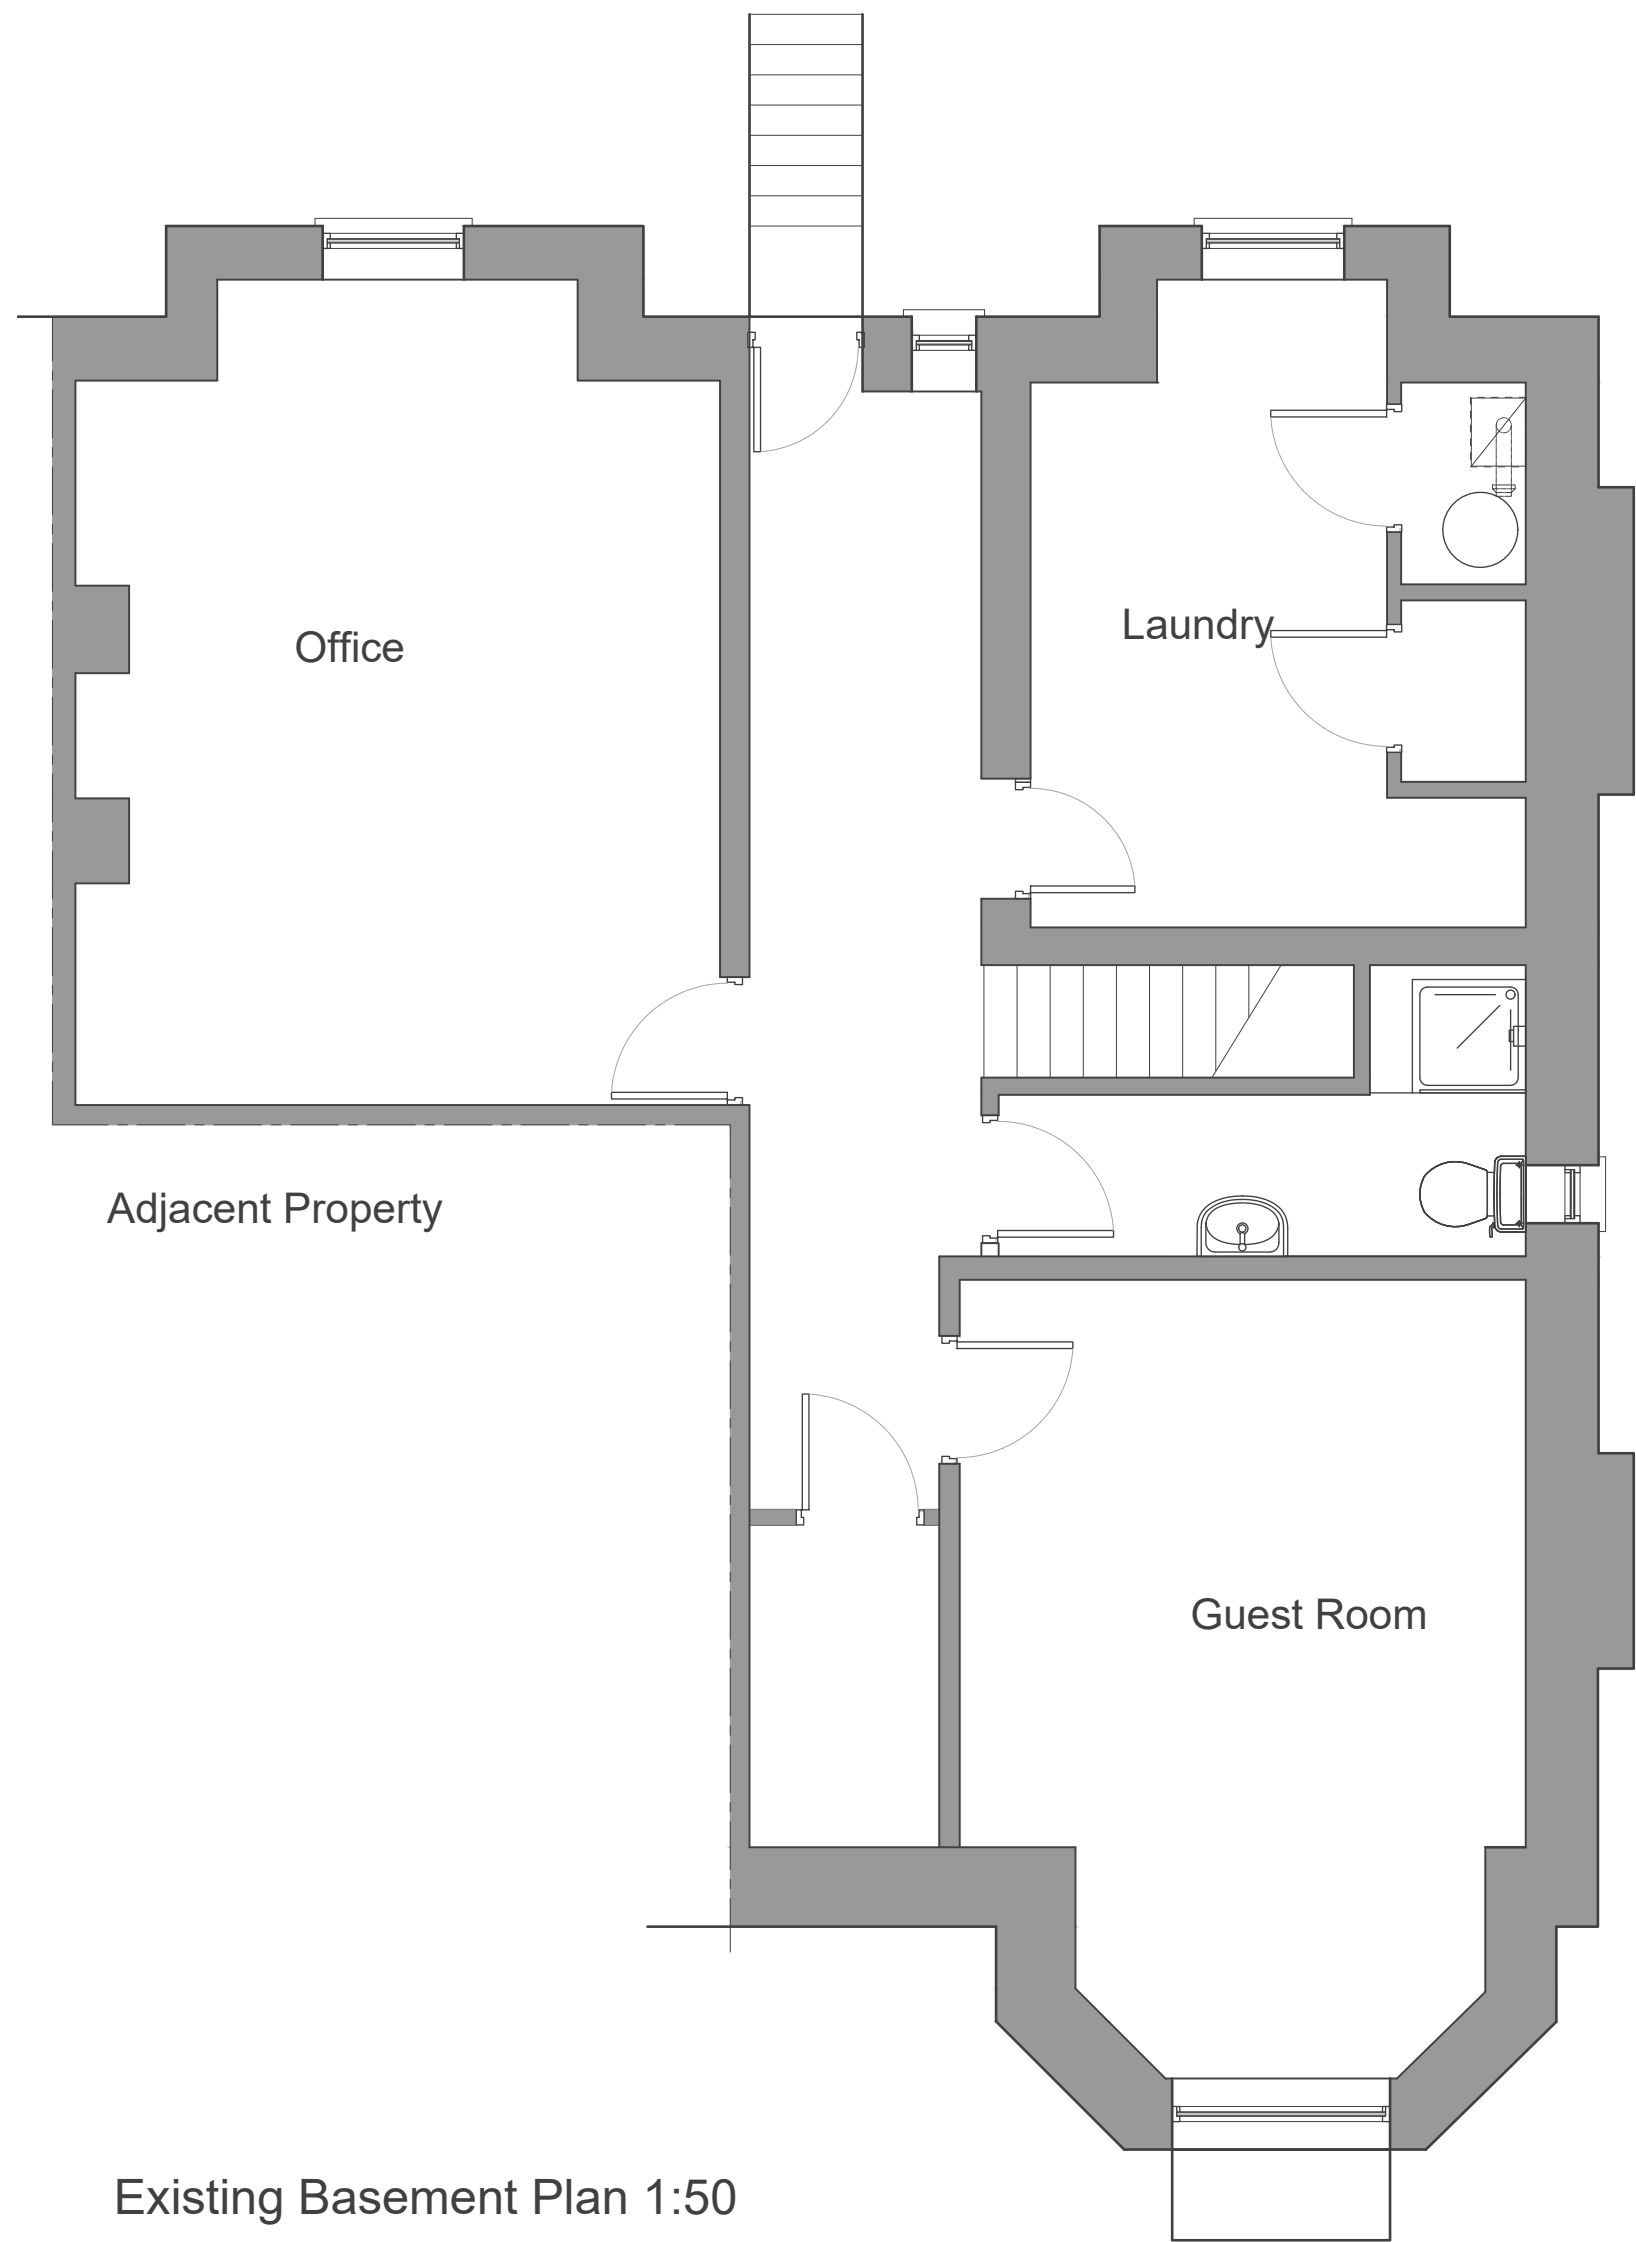

Existing Basement Plan 1:50



Existing Ground Floor 1:50



Existing First Floor 1:50



Proposed Second Floor 1:50

Initial Issue			
Rev	Description	Date	By

MAS

MAS Architects
Mobile: 07714851567
musgrave_architectural_service@outlook.com

Client: Dr Racheal Challiner & Mr Mark Frier			
Project: 15 Moorland Rd, Didsbury			
Project Status: PL - Planning			
Scale: 1:50	@ original size A1	Date: 12.11.2022	Drawn by: CM Checked by: CM

Project Number: 015	Drawing Number: A	DR	002	Rev
Description: Existing plans				Rev

0 10000 20000

Scale 1:50