



GENERAL NOTES

- 1. ALL DIMENSIONS ARE IN MILLIMETRES UNLESS OTHERWISE STATED
- 2. ALL LEVELS ARE IN METRES UNLESS OTHERWISE STATED
- 3. DIMENSIONS ARE NOT TO BE SCALED FROM THE DRAWING
- 4. ALL WORK TO BE CARRIED OUT IN ACCORDANCE WITH THE CURRENT EDITION OF THE BUILDING REGULATIONS 1991 (INCLUDING AMENDMENTS) AND ALL RELEVANT BRITISH STANDARDS/CODES OF PRACTICE
- 5. CONTRACTOR IS RESPONSIBLE FOR THE CORRECT SETTING OUT OF THE WORKS ON SITE, ALL DIMENSIONS TO BE CHECKED PRIOR TO FABRICATION OF MATERIALS
- 6. THIS DRAWING IS TO BE READ IN CONJUNCTION WITH ALL RELEVANT DRAWINGS AND SPECIFICATIONS
- 7. THIS DRAWING SHALL NOT BE DUPLICATED WITHOUT THE EXPRESS WRITTEN PERMISSION OF MANCHESTER DESIGN AND BUILD LIMITED

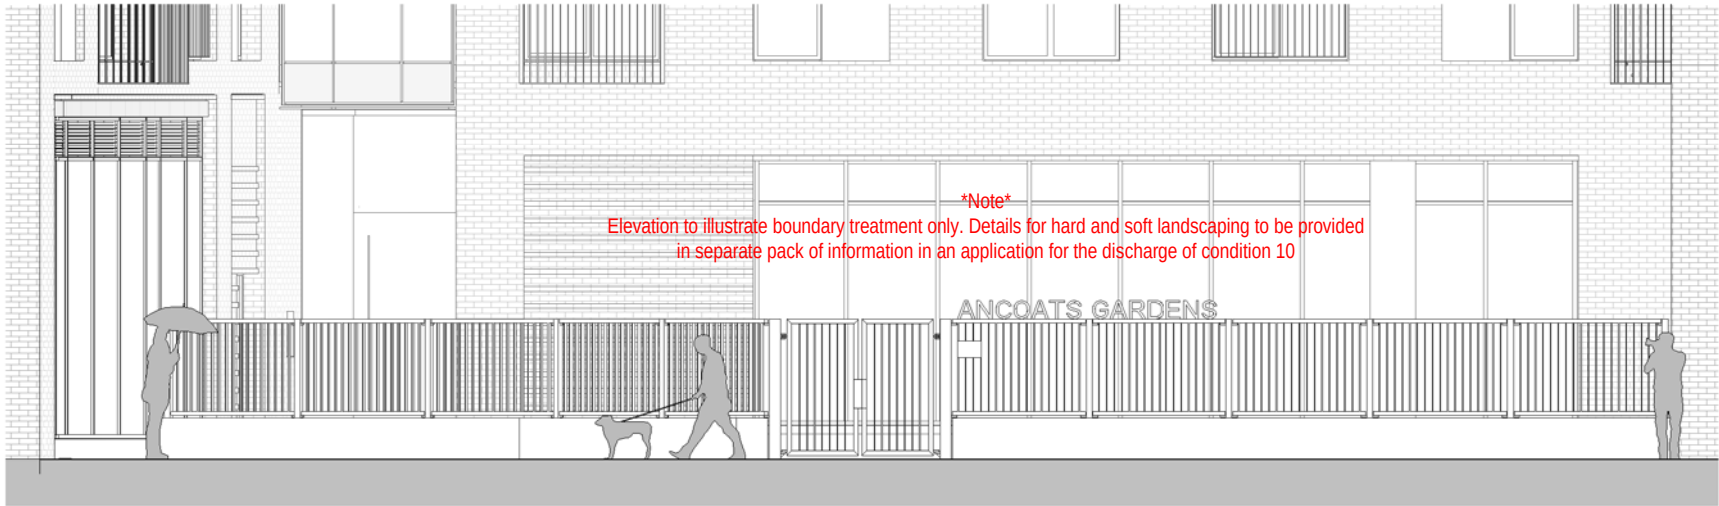


1

Bendix Street- Courtyard Elevation
1 : 100

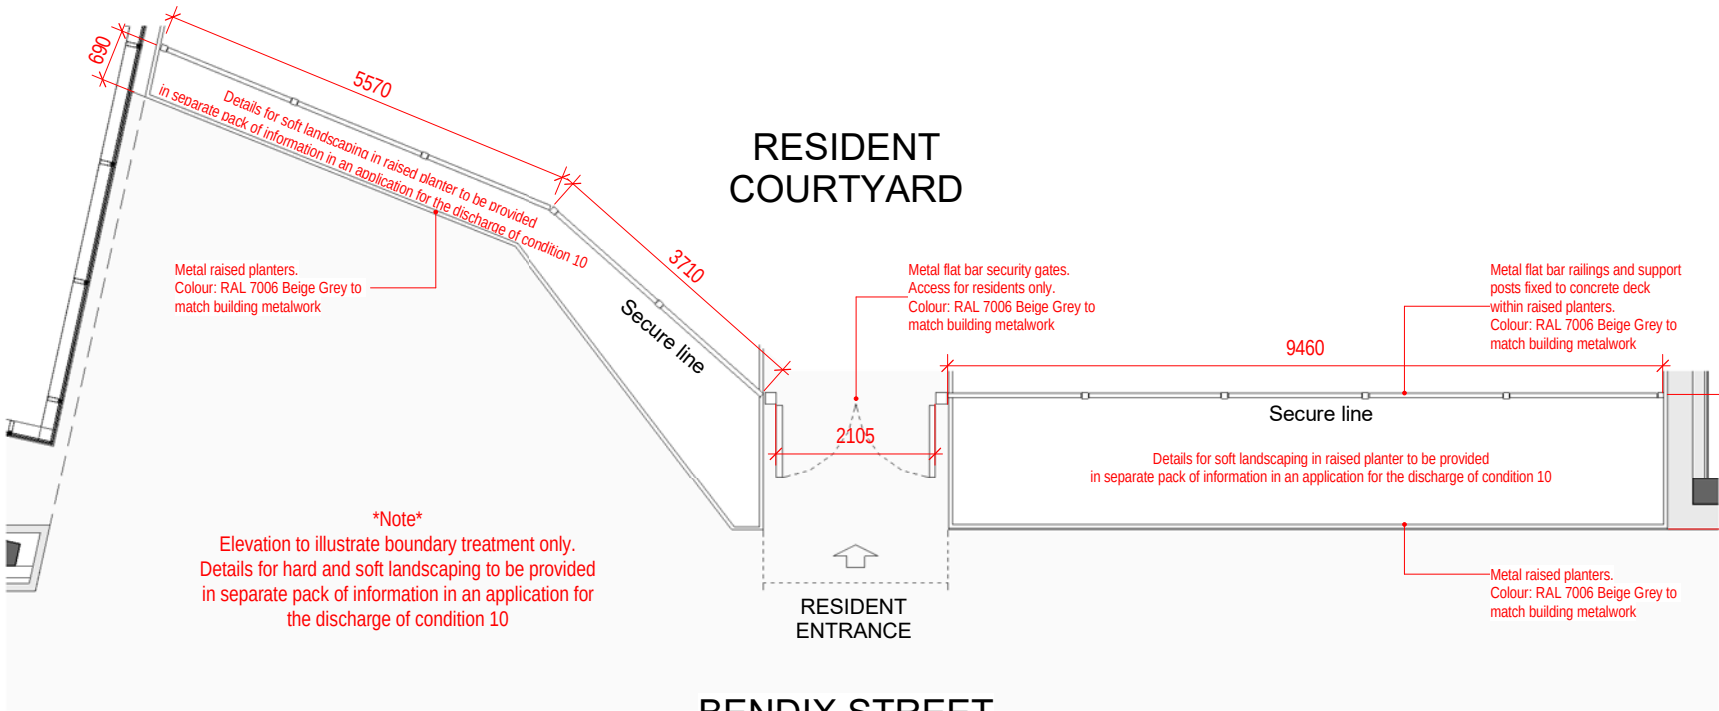

2

Bendix Street- Boundary Treatment GA Plan
1 : 100

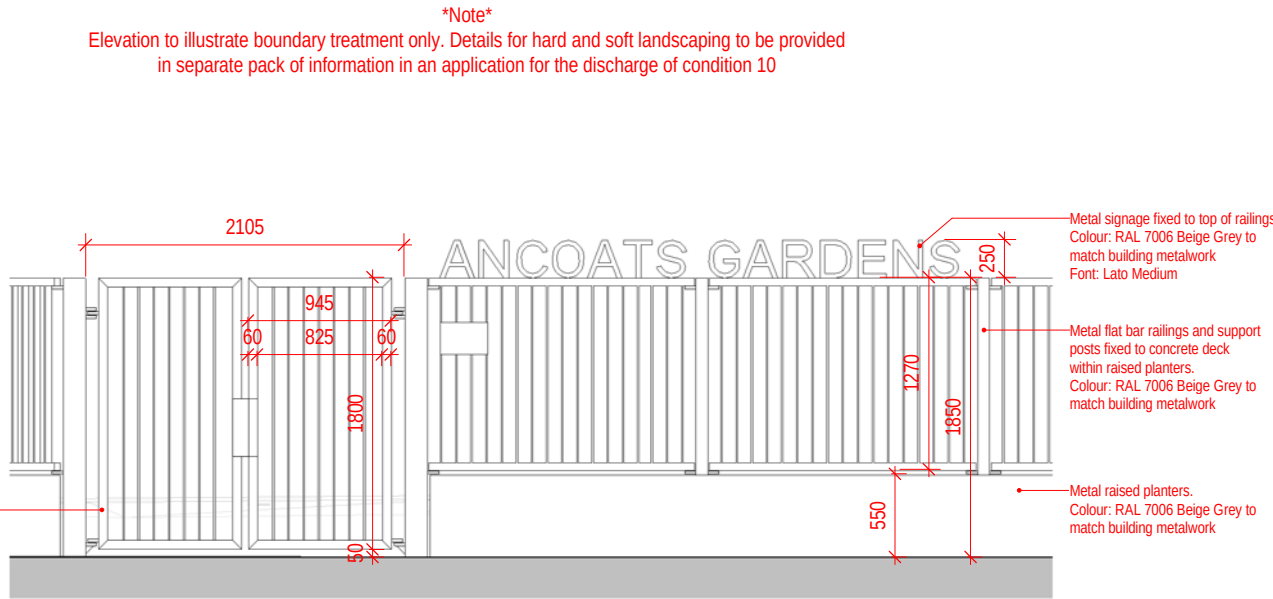

3

Detailed Gate and Signage Elevation
1 : 50

C1 First Issue. Issued for Planning JS 2022.07.22

Rev	Description	By	Date
-----	-------------	----	------



CLIENT

PROJECT: 103 Ancoats Gardens

Bendix St Boundary Treatment

DRAWING

DRAWING PLANNING

DRAWN	JS	CHECKED	JS
-------	----	---------	----

APPROVED:	IR	DATE:	July 22
-----------	----	-------	---------

As indicated	103_50_127	C1
SCALE:	DRAWING	REV:
		(A1)