




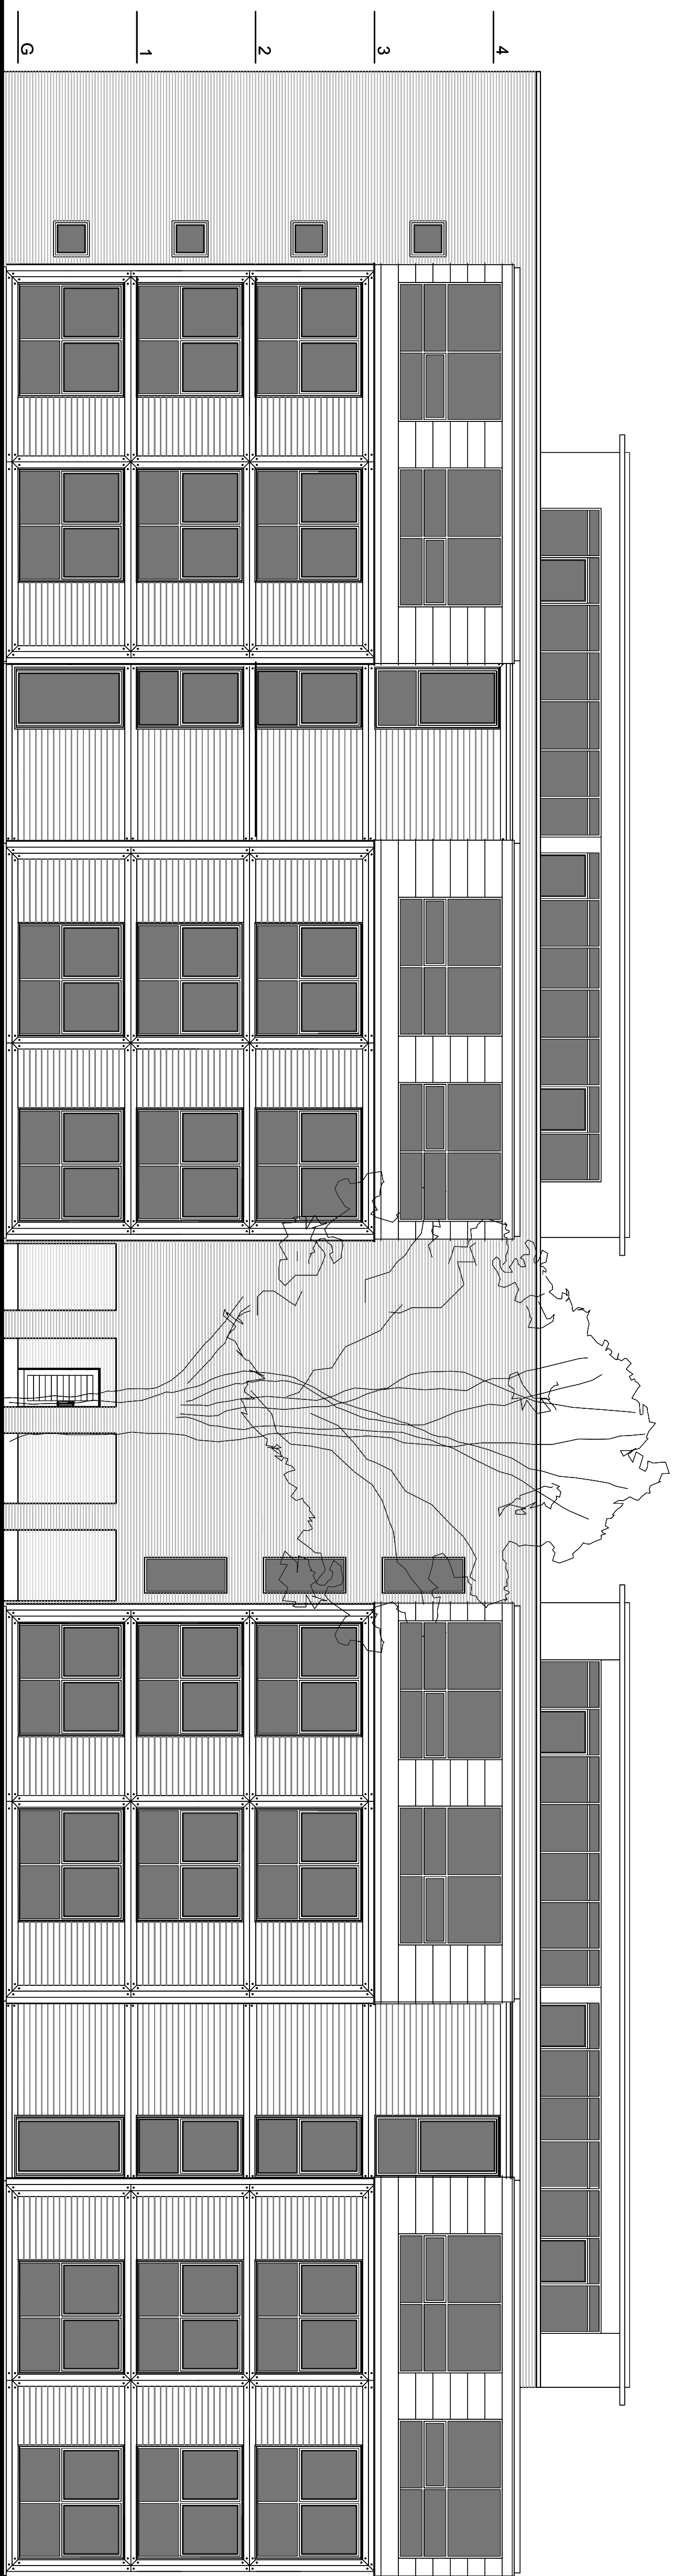

# PROPOSED ELEVATION FACING MOSS LANE EAST

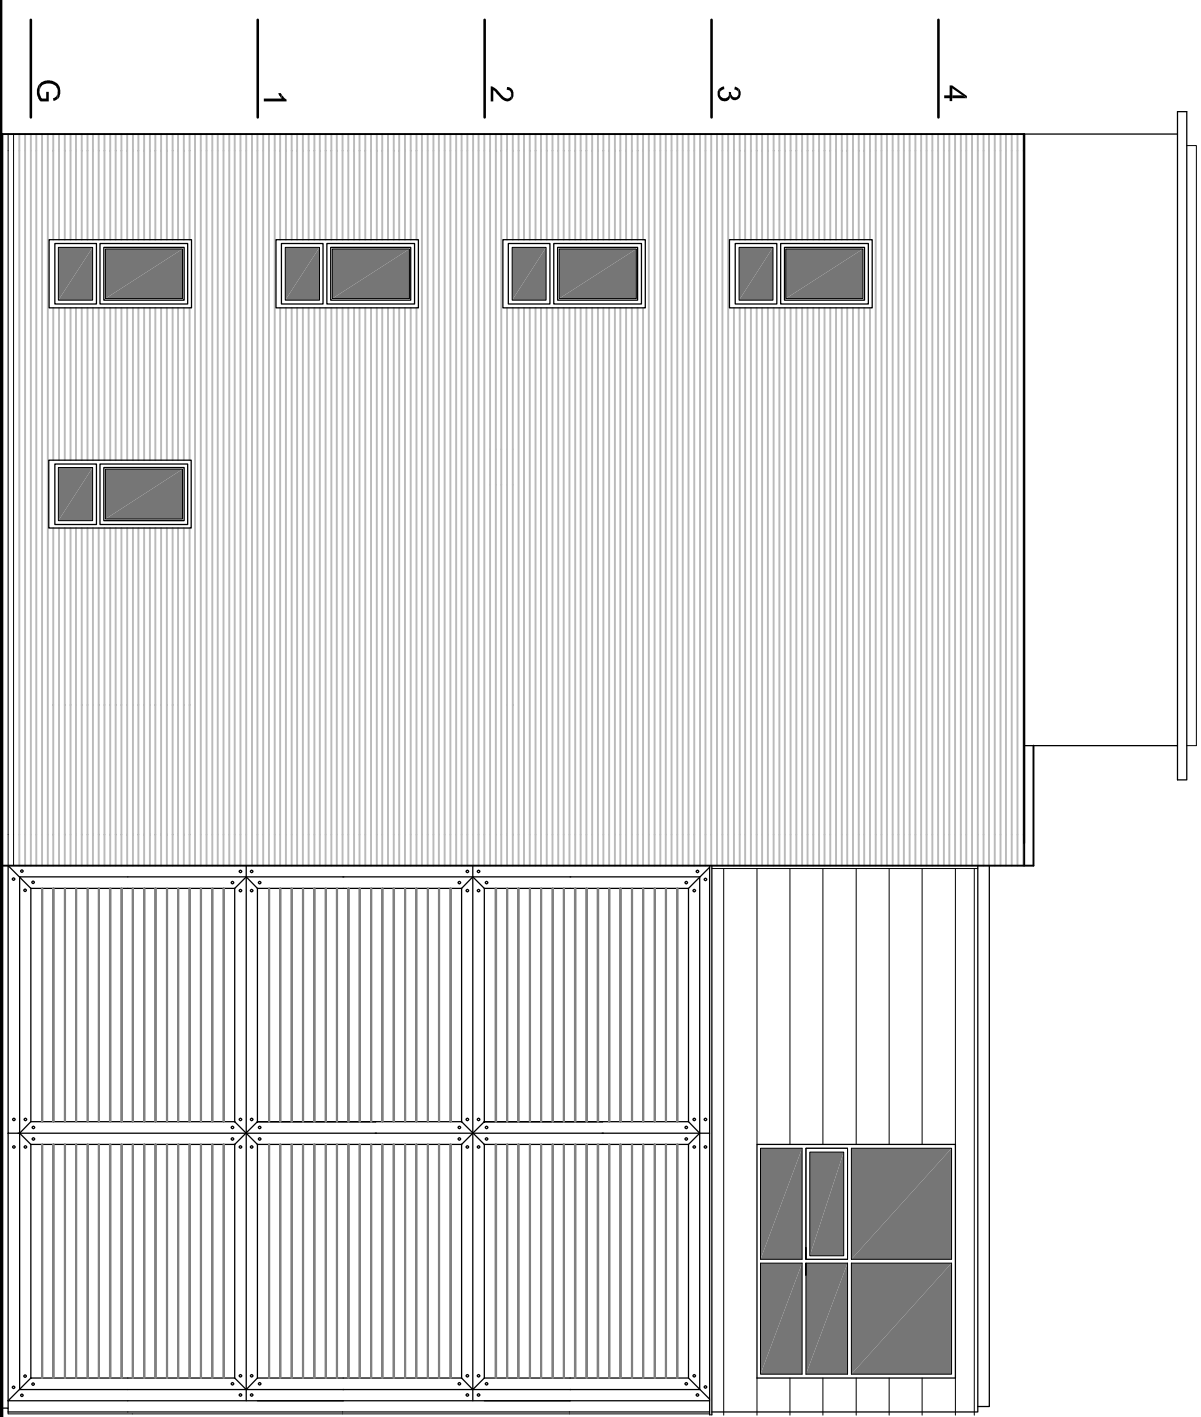

# PROPOSED ELEVATION FACING SOUTH EAST

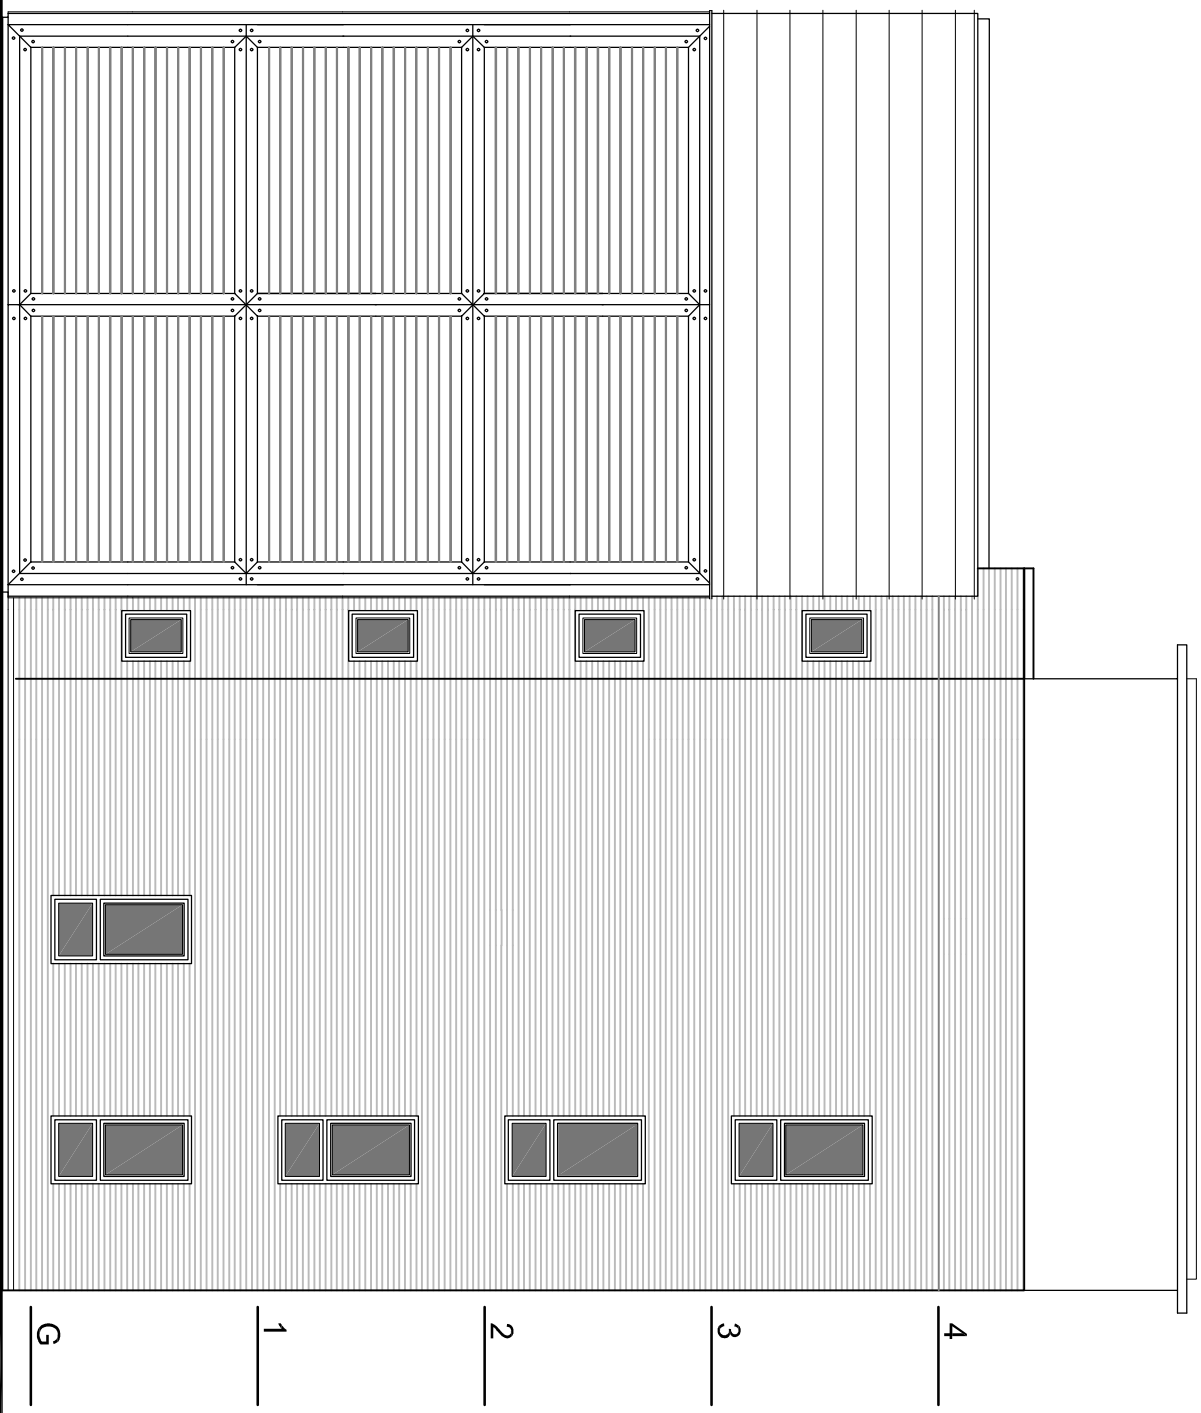

PROPOSED ELEVATION FACING NORTH WEST