

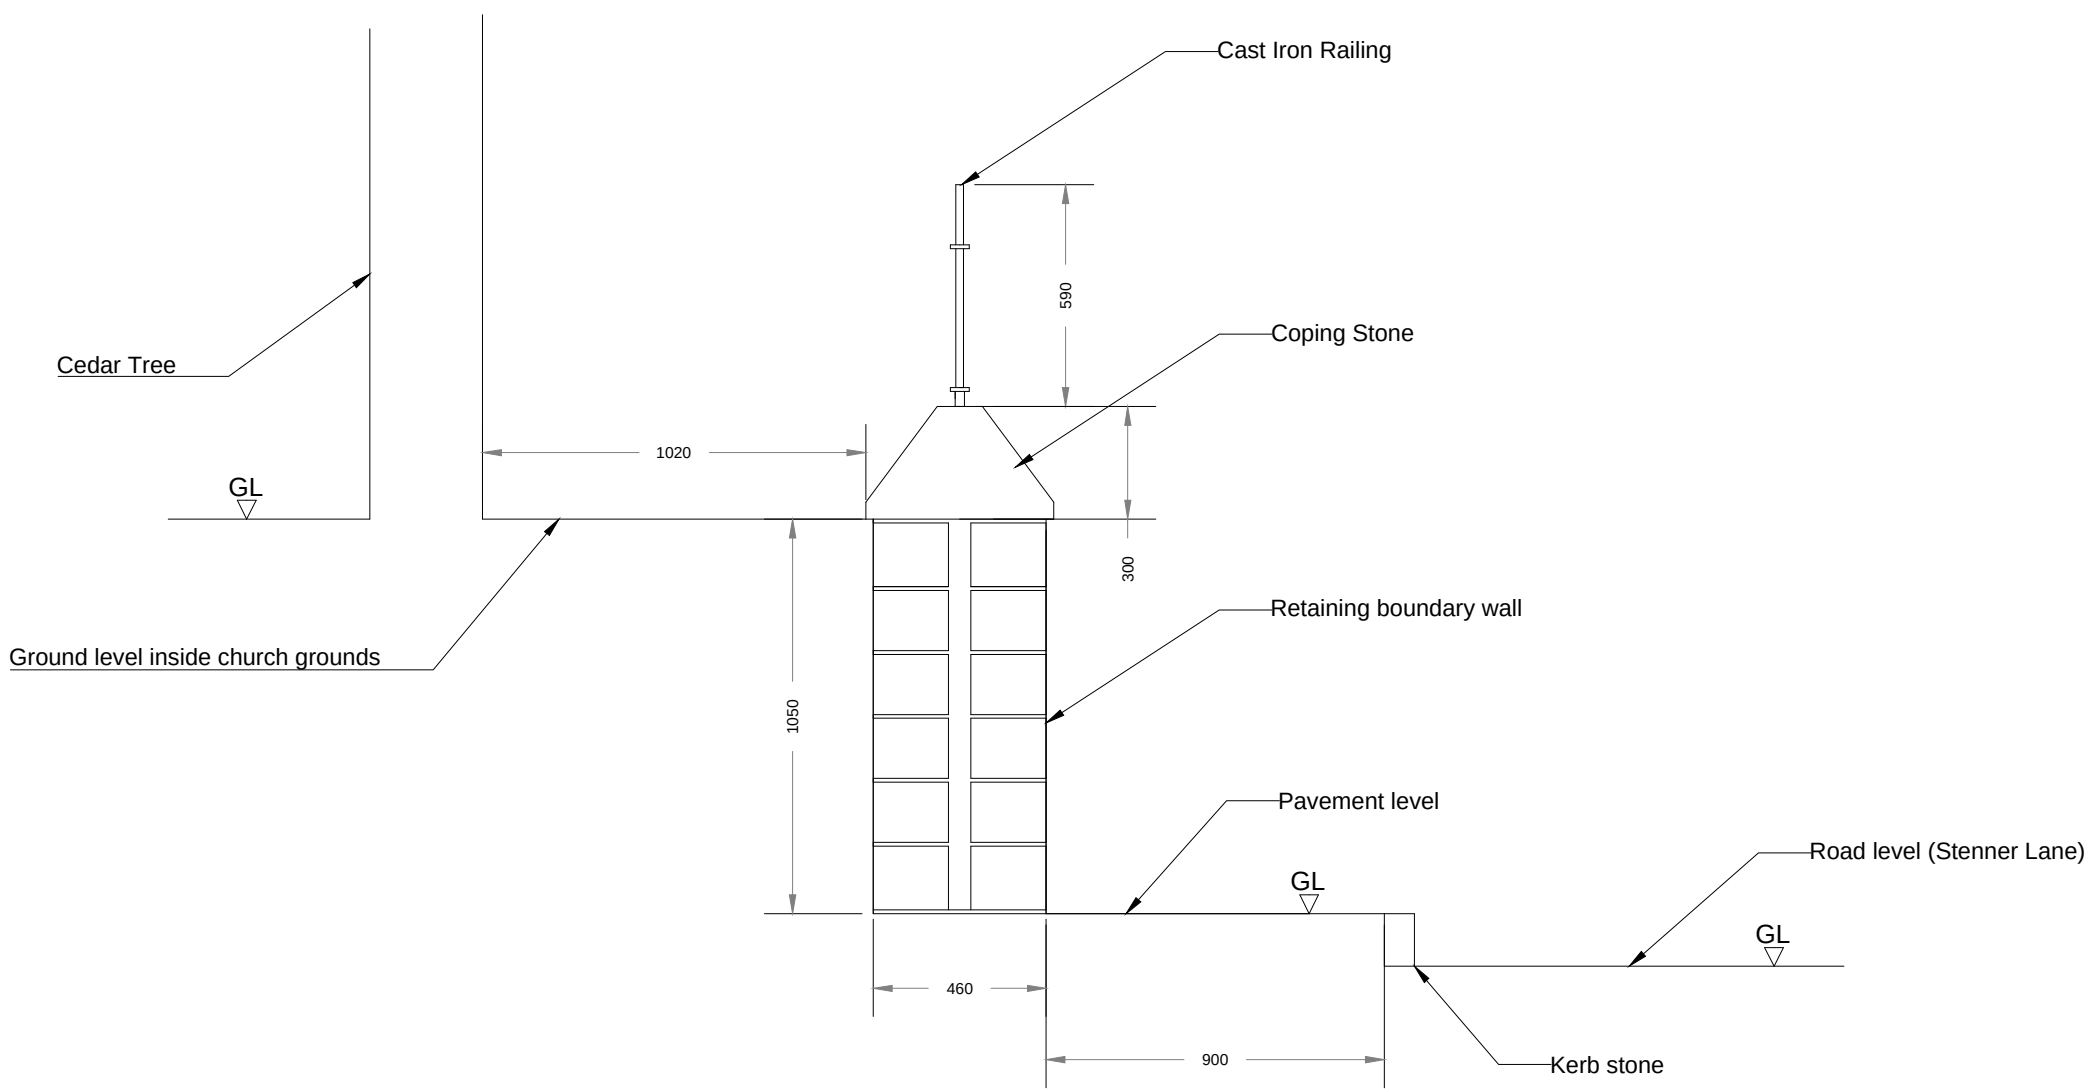


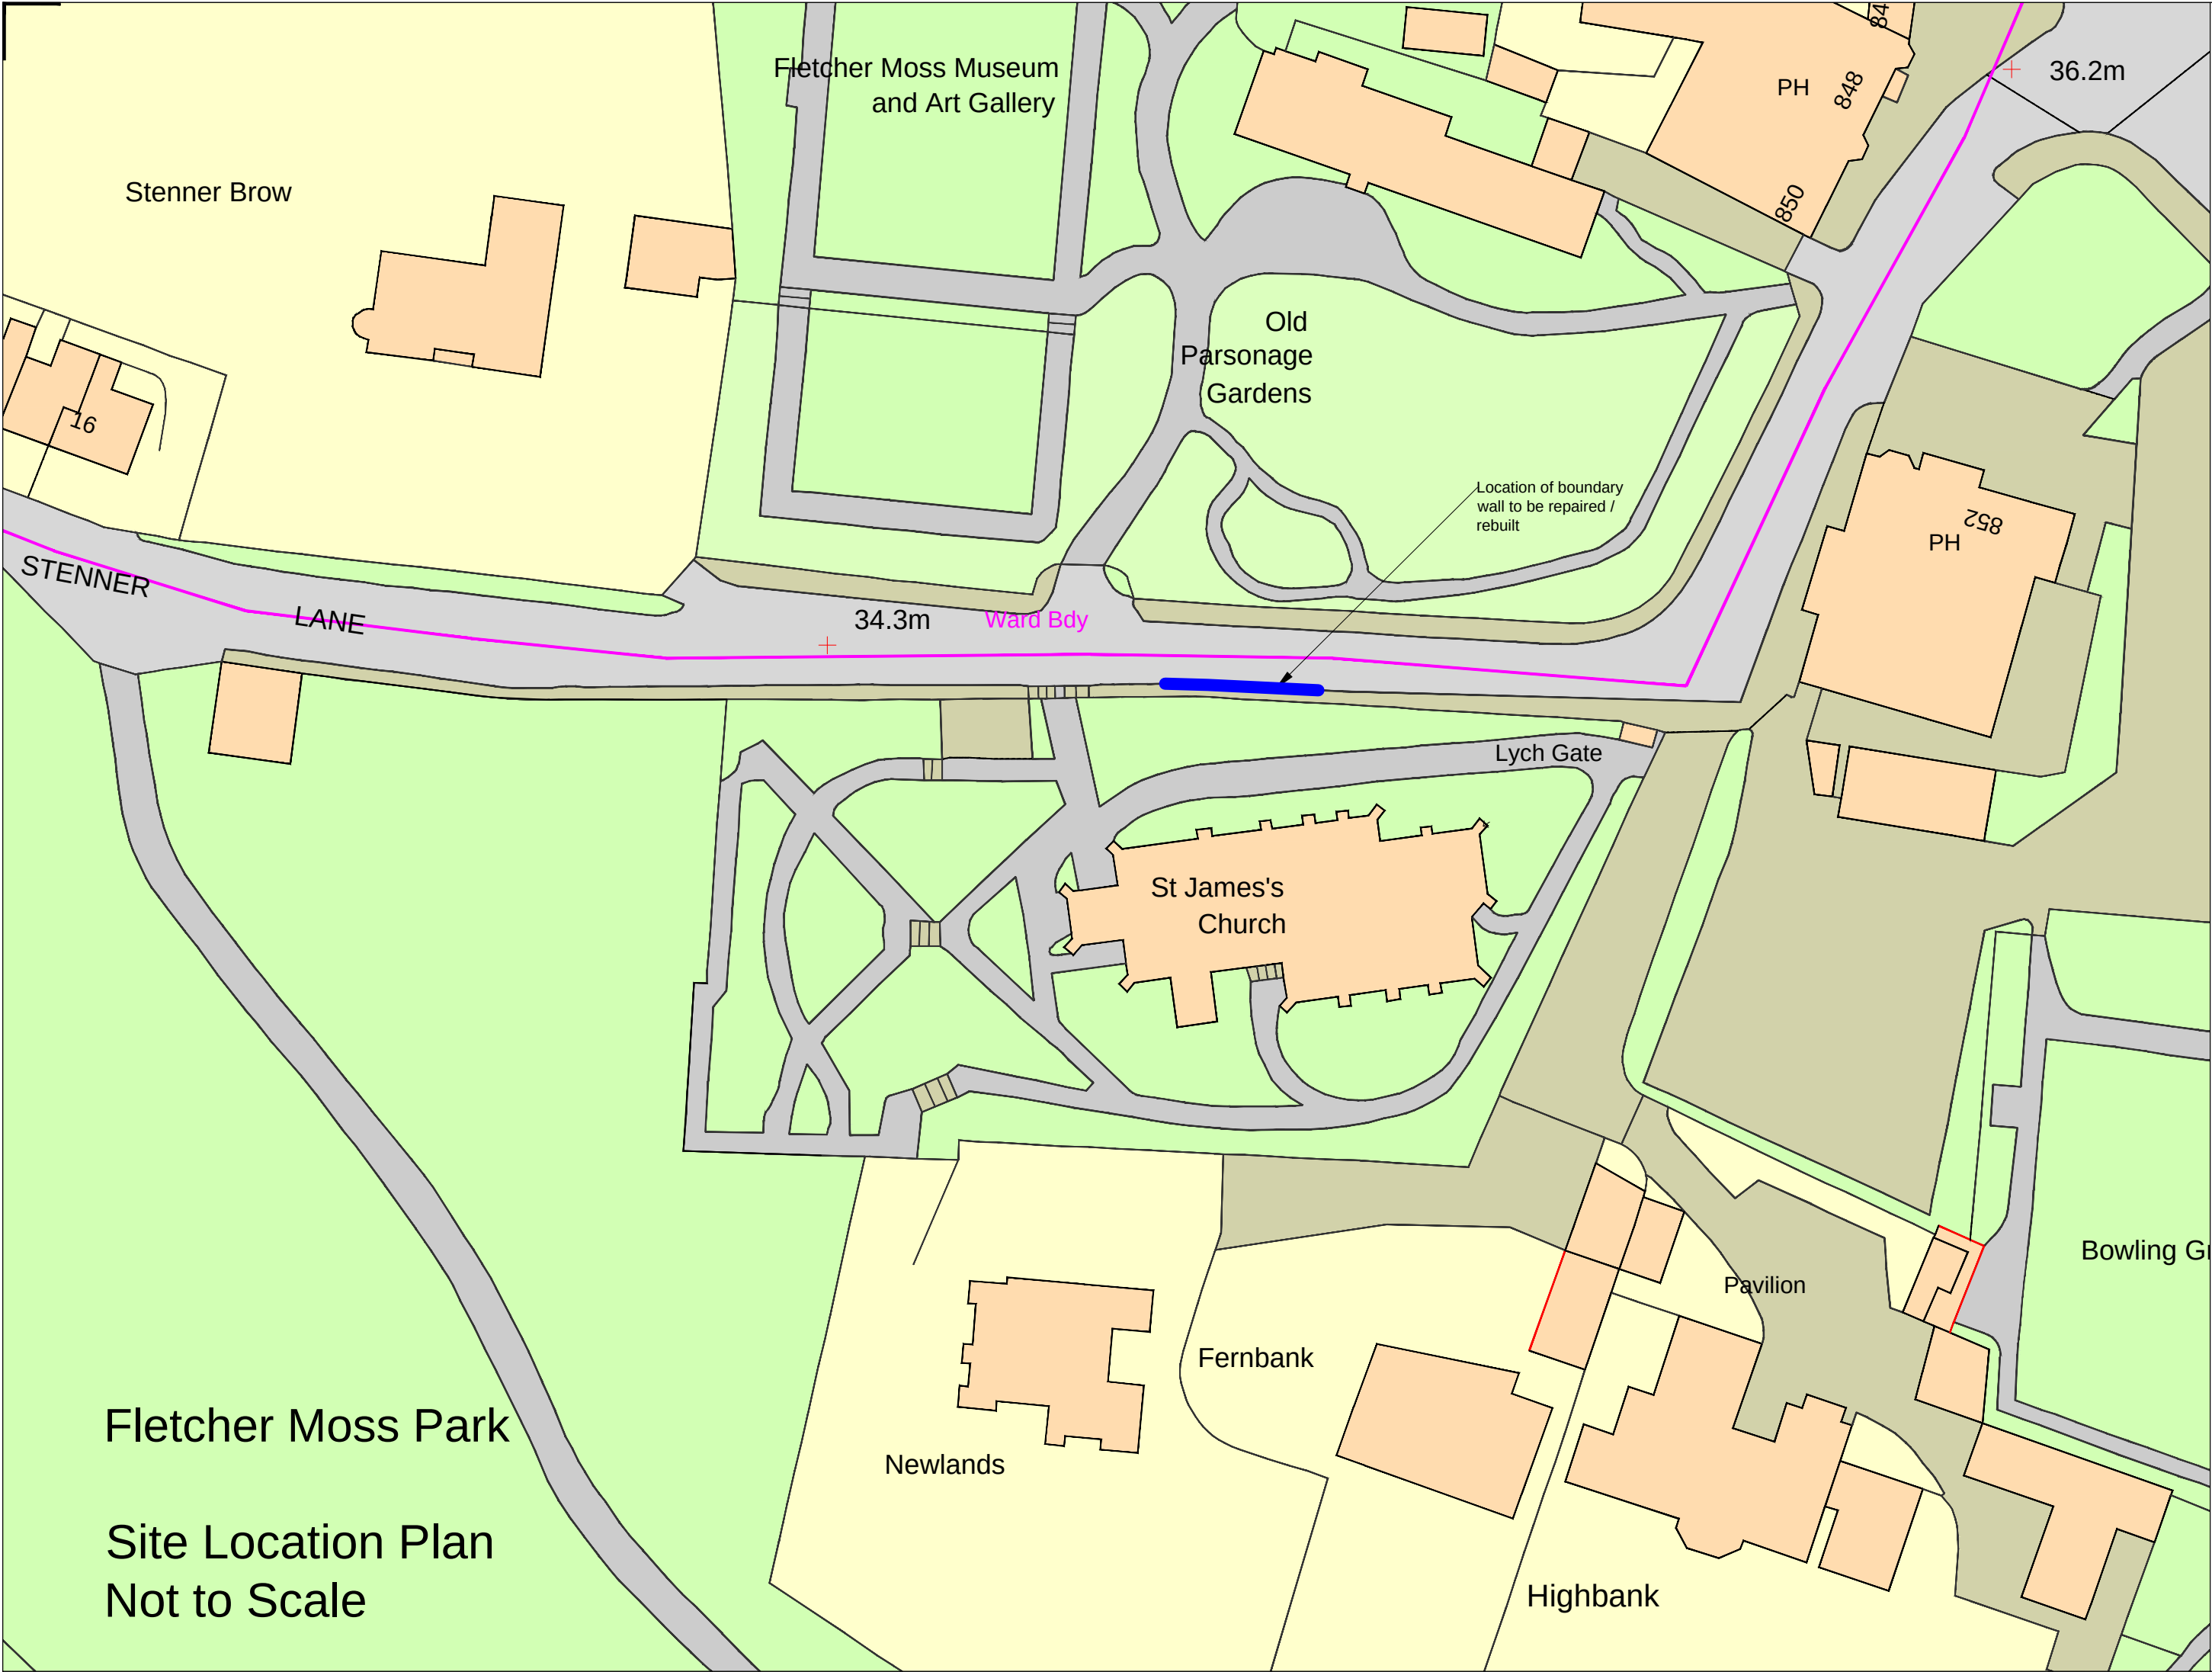

This drawing is to be read in conjunction with the following documents:-

AMP/44657/5 Schedule of Works
SJW-MCC-XX-XX-DR-S-0010
SJW-MCC-XX-XX-DR-S-0011
AMP/44657/5 Photographic Schedule
AMP/44657/5 Designer Risk Assessment
AMP/44657/5 Project Risk Log
AMP/44657/5 Project Execution Plan (PEP) - General Information
AMP/44657/5 Authority's Requirements - Information Required

All measurements and fixing details contained on this drawing are indicative only. This drawing should not be used for setting out.

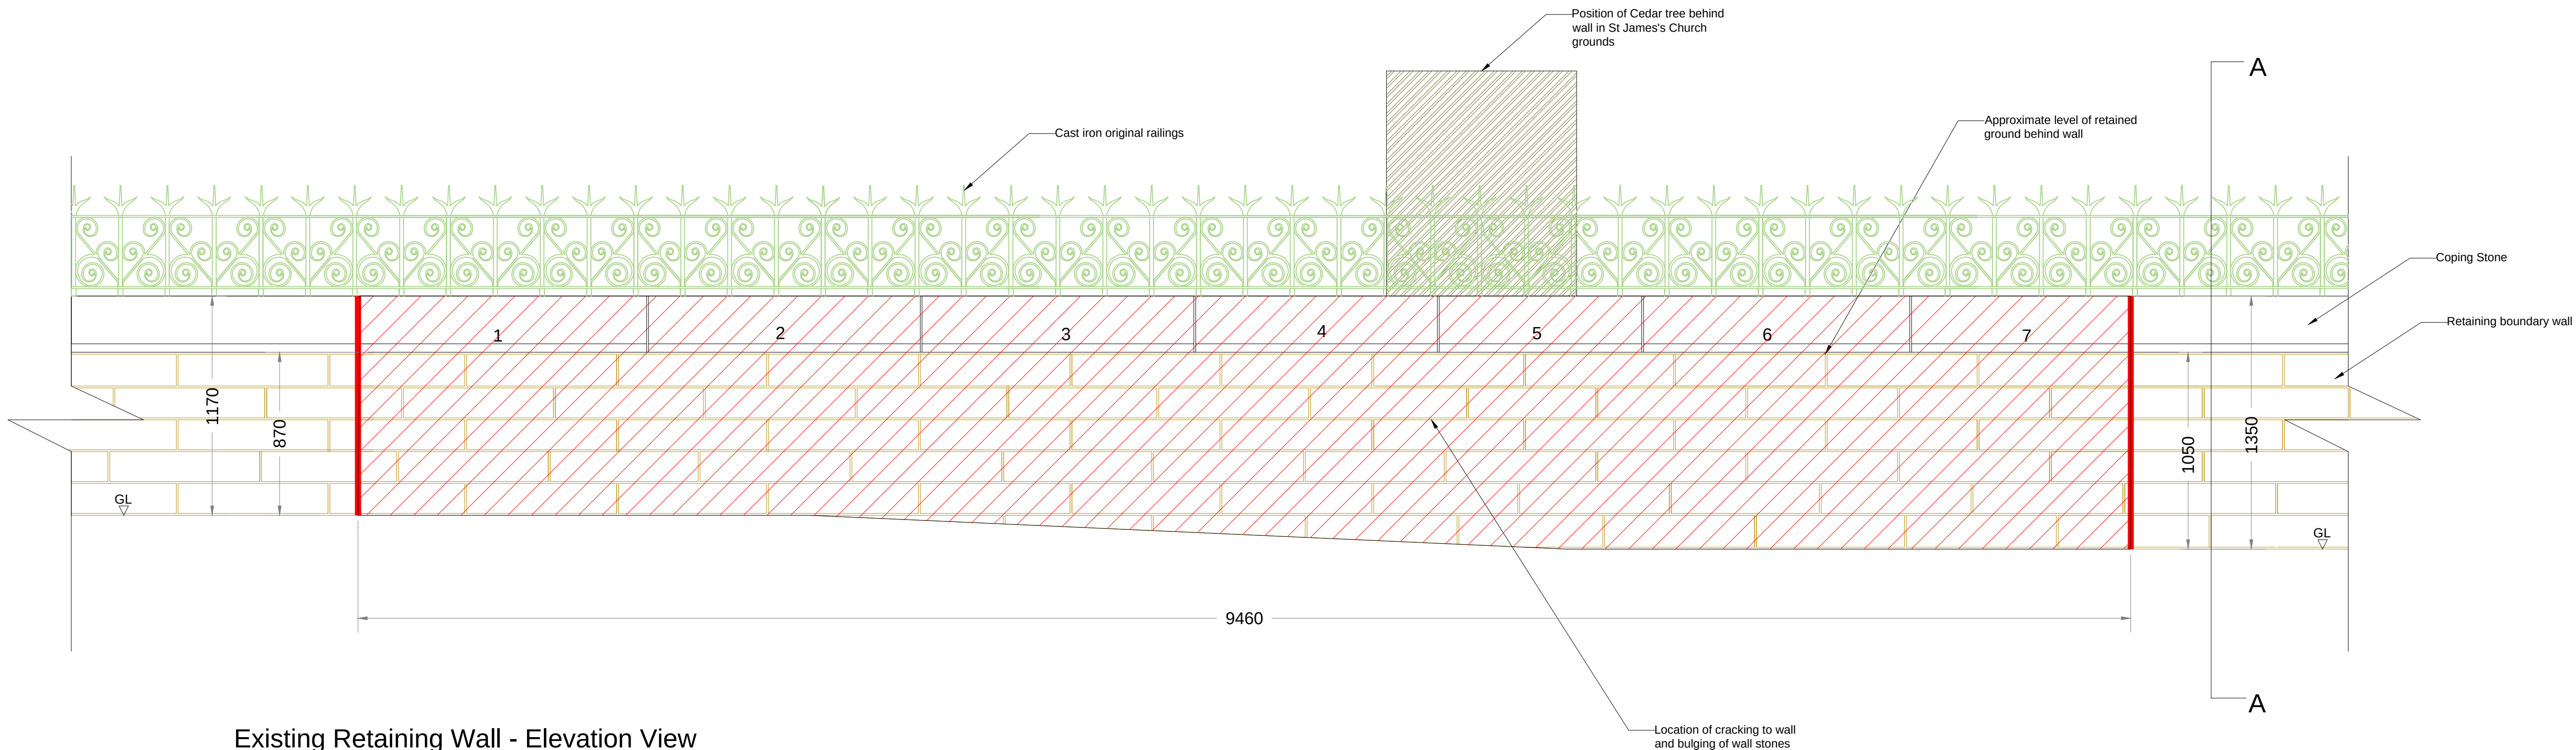

- NOTES:**
1. ALL DIMENSIONS ARE IN MILLIMETRES UNLESS OTHERWISE STATED.
 2. THIS DRAWING IS TO BE READ IN CONJUNCTION WITH ALL OTHER RELEVANT DOCUMENTATION.
 3. DO NOT SCALE FROM THIS DRAWING, ALL DIMENSIONS TO BE CONFIRMED ON SITE.



Capital Programmes Division

Manchester City Council
PO Box 532, Town Hall
Manchester
M60 2LA

DRAWING STATUS **Target Cost**

PROPERTY TITLE
Stenner Lane
Didsbury
M20 2RQ

UPRN 010090420424 DFE NO. -

PROJECT TITLE
Fletcher Moss Botanical Gardens -
St James Church Boundary wall

DRAWING TITLE
Existing Wall Construction Detail

JOB NO. AMP44657.5 DATE 19/01/2023 REV A

SCALE As Detailed AUTHOR RAH CHECKED BY JK APPROVED BY JK

DRAWING NO. **SLW-MCC-XX-XX-DR-B-0012-S2**