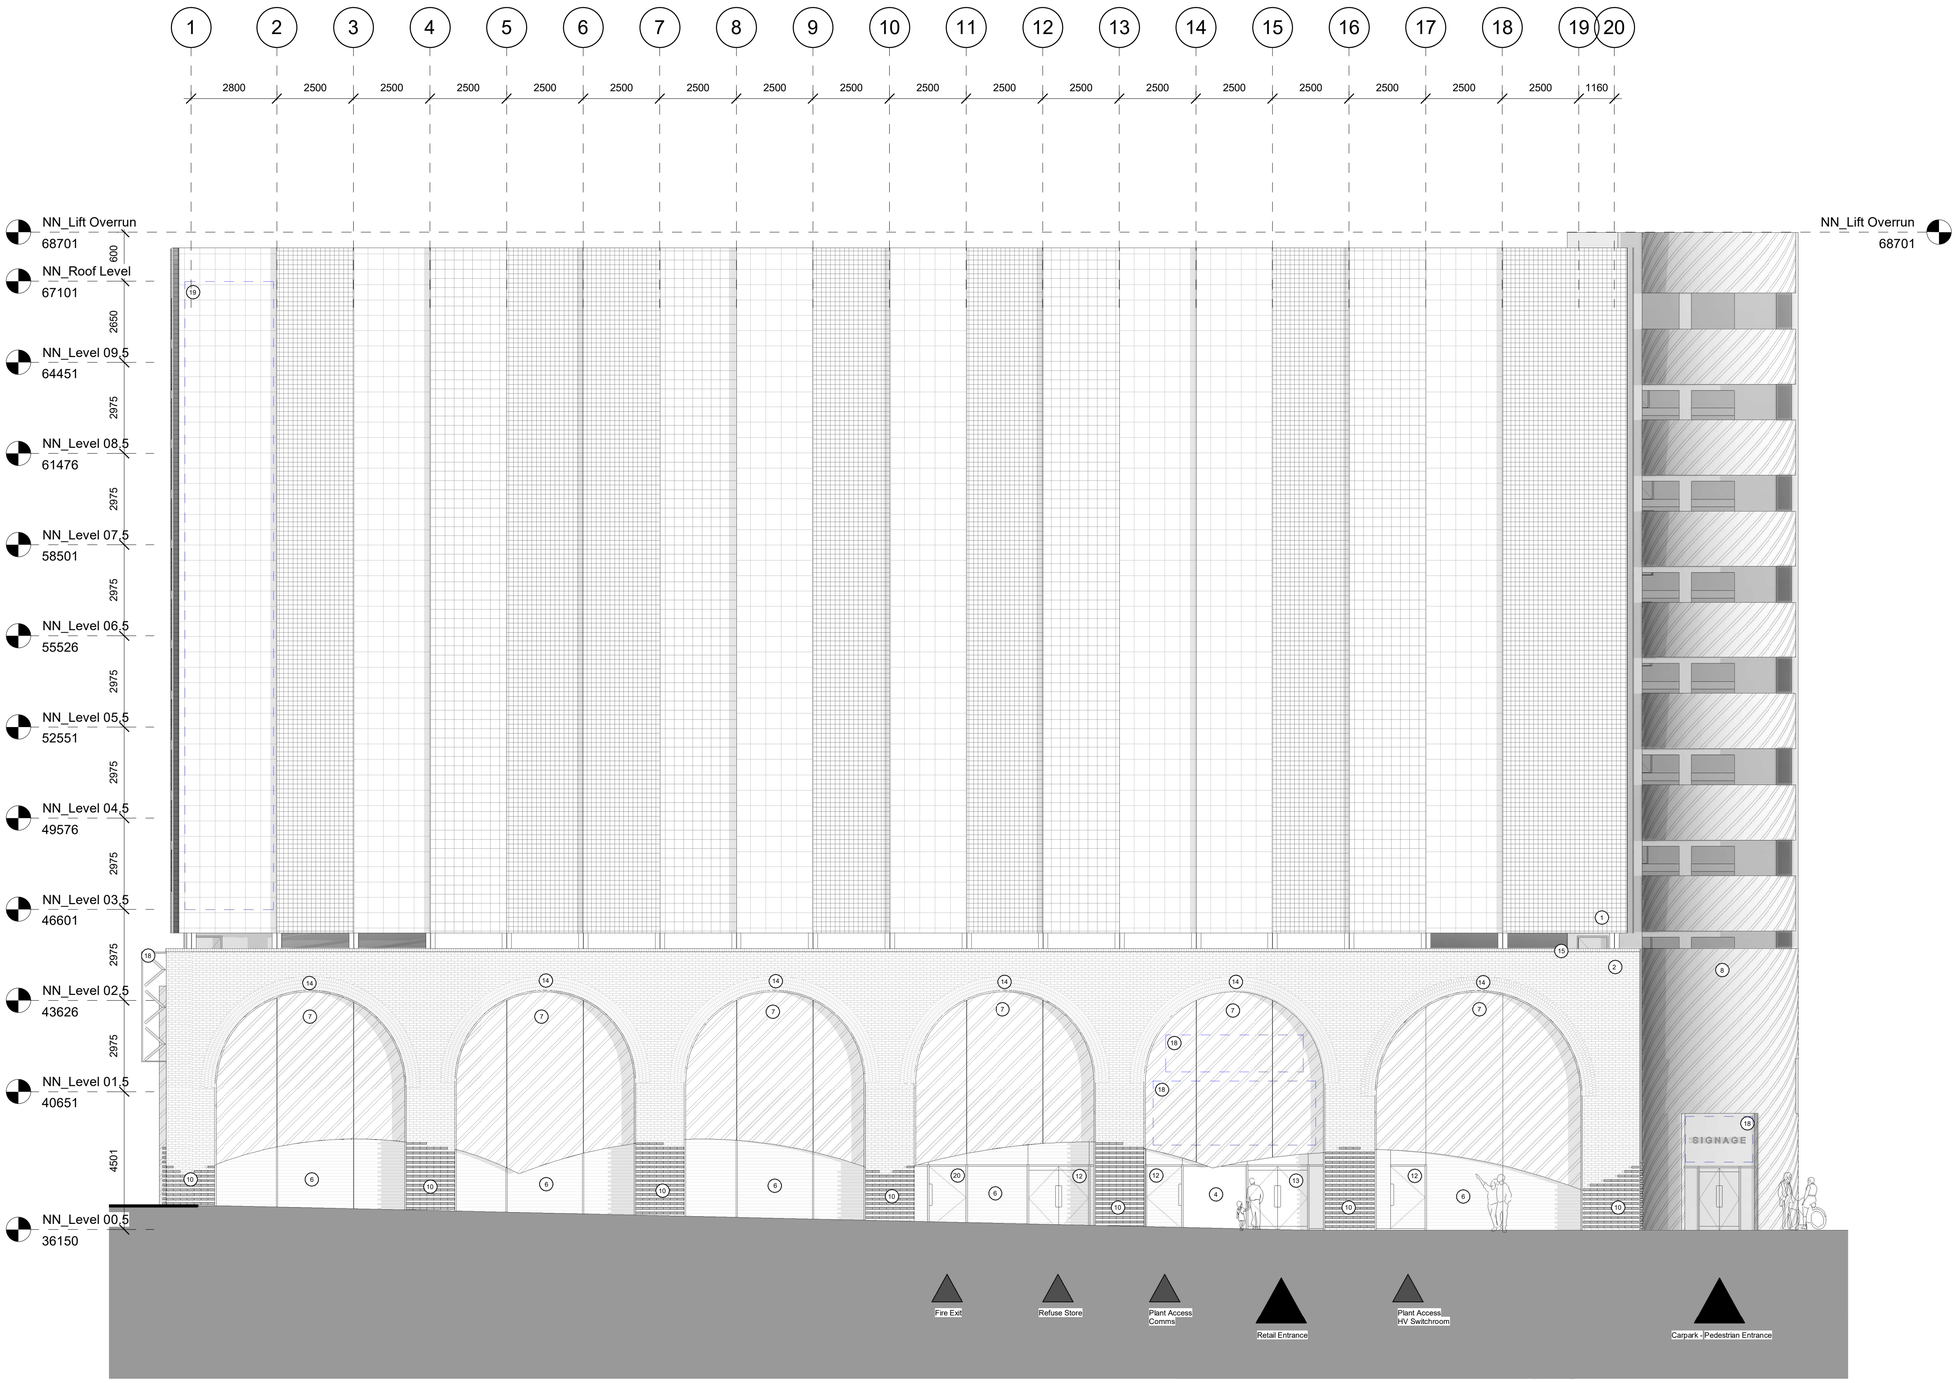

Proposed - Elevation - East

1 : 100

General Notes

No implied licence exists. This drawing should not be used to cast-date areas for construction purposes.
Do not scale this drawing for construction purposes. All dimensions to be checked on site by the contractor and such dimensions to be their responsibility.
All work must comply with relevant British Standards and Building Regulations requirements. Drawing errors and omissions to be reported to the architect.

Notes

Materials Key

1 - PPC aluminium panels with perforations - Calico print patterns TBC

2 - Brick - english bond - colour to match exterior of Mayfield Depot

3 - Metal surround to opening - weathering steel

4 - Glazing

5 - Plain finish concrete lift core

6 - PPC aluminim louvres - dark green

7 - Perforated weathering steel

8 - Stair tower - weathering steel cladding with perforations at balustrades

9 - PPC aluminium curtain wall mullions

10 - Rusticated brick detail at base

11 - PPC aluminium panels with perforations - Calico print patterns TBC - min. 30 minute fire lining

12 - PPC aluminium louvred access doors - dark green

13 - Glazed door

14 - Header brick

15 - Projected brick header course

16 - Weathering steel panel

17 - PPC aluminium panel - dark green - detail TBC

18 - Illuminated signage*

19 - Zone for signage perforation

20 - PPC aluminimum fire rated louvred door - dark green

21 - Glazed fire rated door

Signage zone**

Primary access

Secondary access

*Refer to Design and Access Statement Addendum for guidance on graphic style and fixing types
**maximum extent

Rev	Date	Reason for Issue	CH
P3	16.06.23	Planning Addendum	
P2	18.12.19	P2	
P1	24.09.19	P1	

Keyplan

Scale Bar
0 5m
@ 1:100

Studio Egret West
3 Brewhouse Yard
London, EC1V 4JQ
hello@egretwest.com
+44 (0) 20 7549 1730

Client
Mayfield
Medlock Ltd

Project
0439 Mayfield Car Park

Drawing Title
Proposed Elevation
Proposed - GA Elevation - East

Project Number	Status
0439	Planning
Scale at A1	**Date**
As indicated	18/12/19
Drawn by	**Checked by**
TM	SEW

Drawing Number	Revision
0439-SEW-ZZ-ZZ-DR-A-001312	P3