



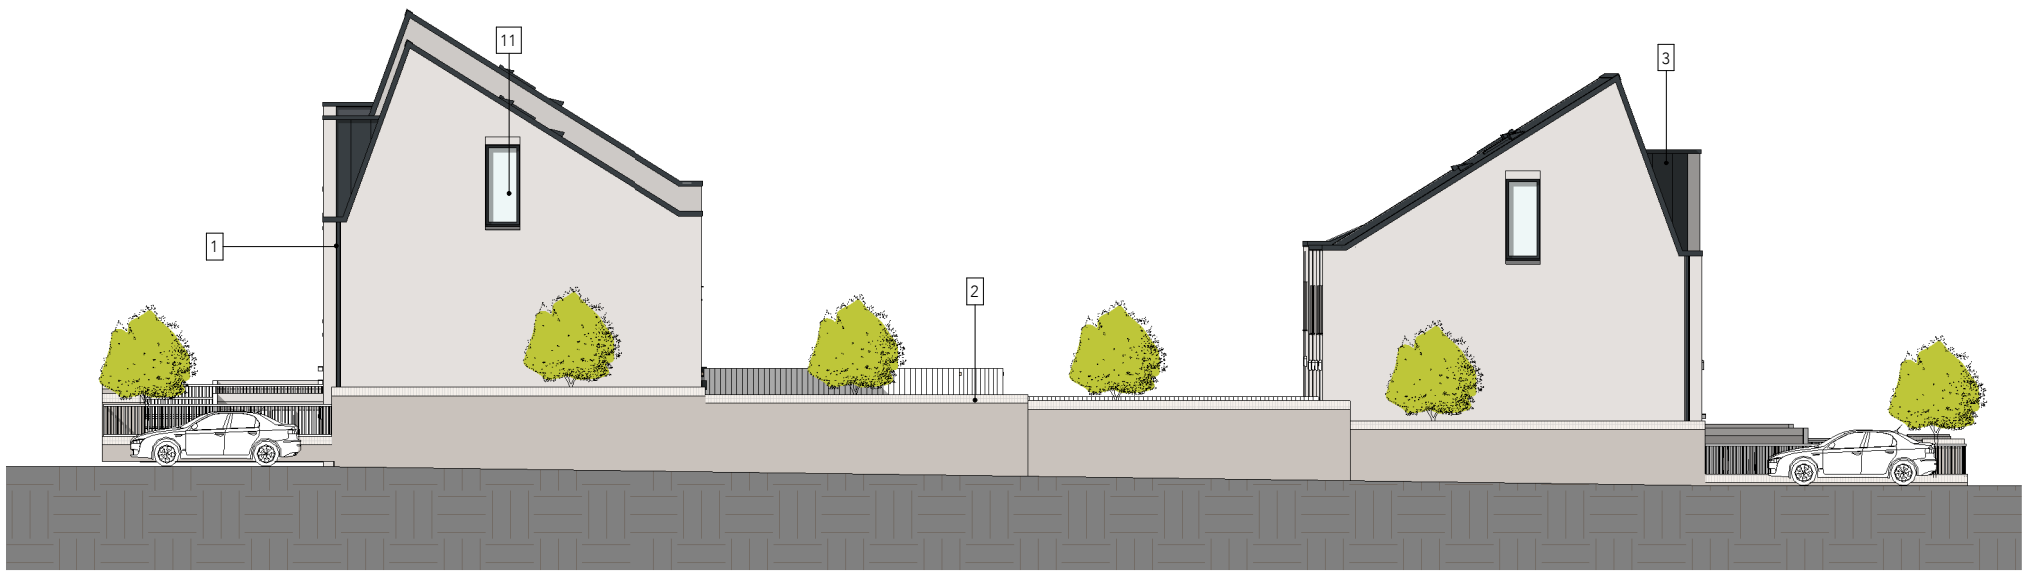

Woodward PI north

1 : 200

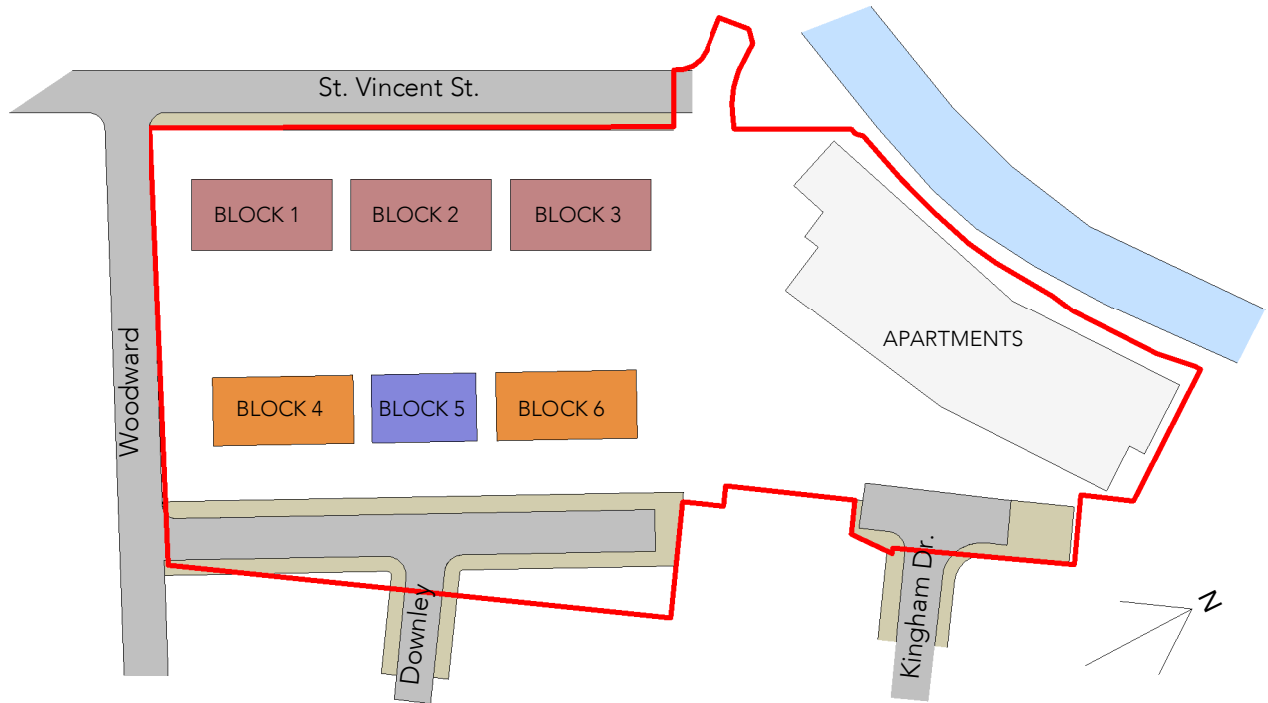

St Vincent Street

1 : 200



New street elevation

1 : 200



Materials Key

1. Recessed UPVC drainpipes. Colour to match window frames (RAL 7016)
2. Buff brick wall topped with buff single soldier course (stretcher bond) with light mortar
3. Standing seam dormer. Colour to match window frames - RAL 7016
4. Timber gate
5. Timber fence
6. GRP front door in slate grey to match window frames
7. Standing seam roof. Colour to match window frames - RAL 7016
8. House window type 1 - UPVC - RAL 7016
9. House window type 2 - UPVC - RAL 7016
10. House window type 2A - UPVC - RAL 7016
11. House window type 3 - UPVC - RAL 7016
12. House window type 4 - UPVC - RAL 7016
13. House window type 5 - UPVC - RAL 7016
14. House window type 6 - UPVC - RAL 7016
15. Recessed UPVC drainpipes. Colour to match window frames (RAL 7016)
16. Recessed brick detail
17. Low buff brick wall with light mortar (bin store). Topped with buff single soldier course (stretcher bond) with light mortar. Driveways detailed as specified by Landscape Architect.
18. Flat profile carbon steel railings on top of a curb as specified by Landscape Architect. Powder coated to match windows.
19. Buff brick wall with light mortar.

A	22/03/23	PB	NMA - Ground floor WC windows omitted, rear window reveals reduced to 80mm and stone cills omitted, upper-level windows facing alleyways omitted/upper-level windows introduced on outward facing façades, front door design updated, dormer parapets raised by one brick course, additional roof lights added, dark mortar omitted for light mortar
---	----------	----	--

Rev	Date	Intls	Details
-----	------	-------	---------

© The moral rights of the author are hereby asserted.
This drawing and design is the sole property of Buttress Ltd and must not be reproduced without permission.
Buttress Ltd is Registered in England and Wales: 5363573



Buttress

41 Bengal Street
Manchester
M4 6AF

T 0161 236 3303
E contact@buttress.net
W www.buttress.net

Project Title	Downley Drive
Client	Great Places
Location	Ancoats - Manchester

Drawing ref	Street Elevations
-------------	-------------------

Date	22/03/2023 11:15:15	Scale	As indicated
Checker	BT	Orig Paper Size	A2

Job No:	8801	Status	NMA
---------	------	--------	-----

Project:	Origin:	Zone:	Level:	Type:	Disc:	Number:	Rev:
----------	---------	-------	--------	-------	-------	---------	------

8801-BA-00-00-DR-A- (05) 001- A