


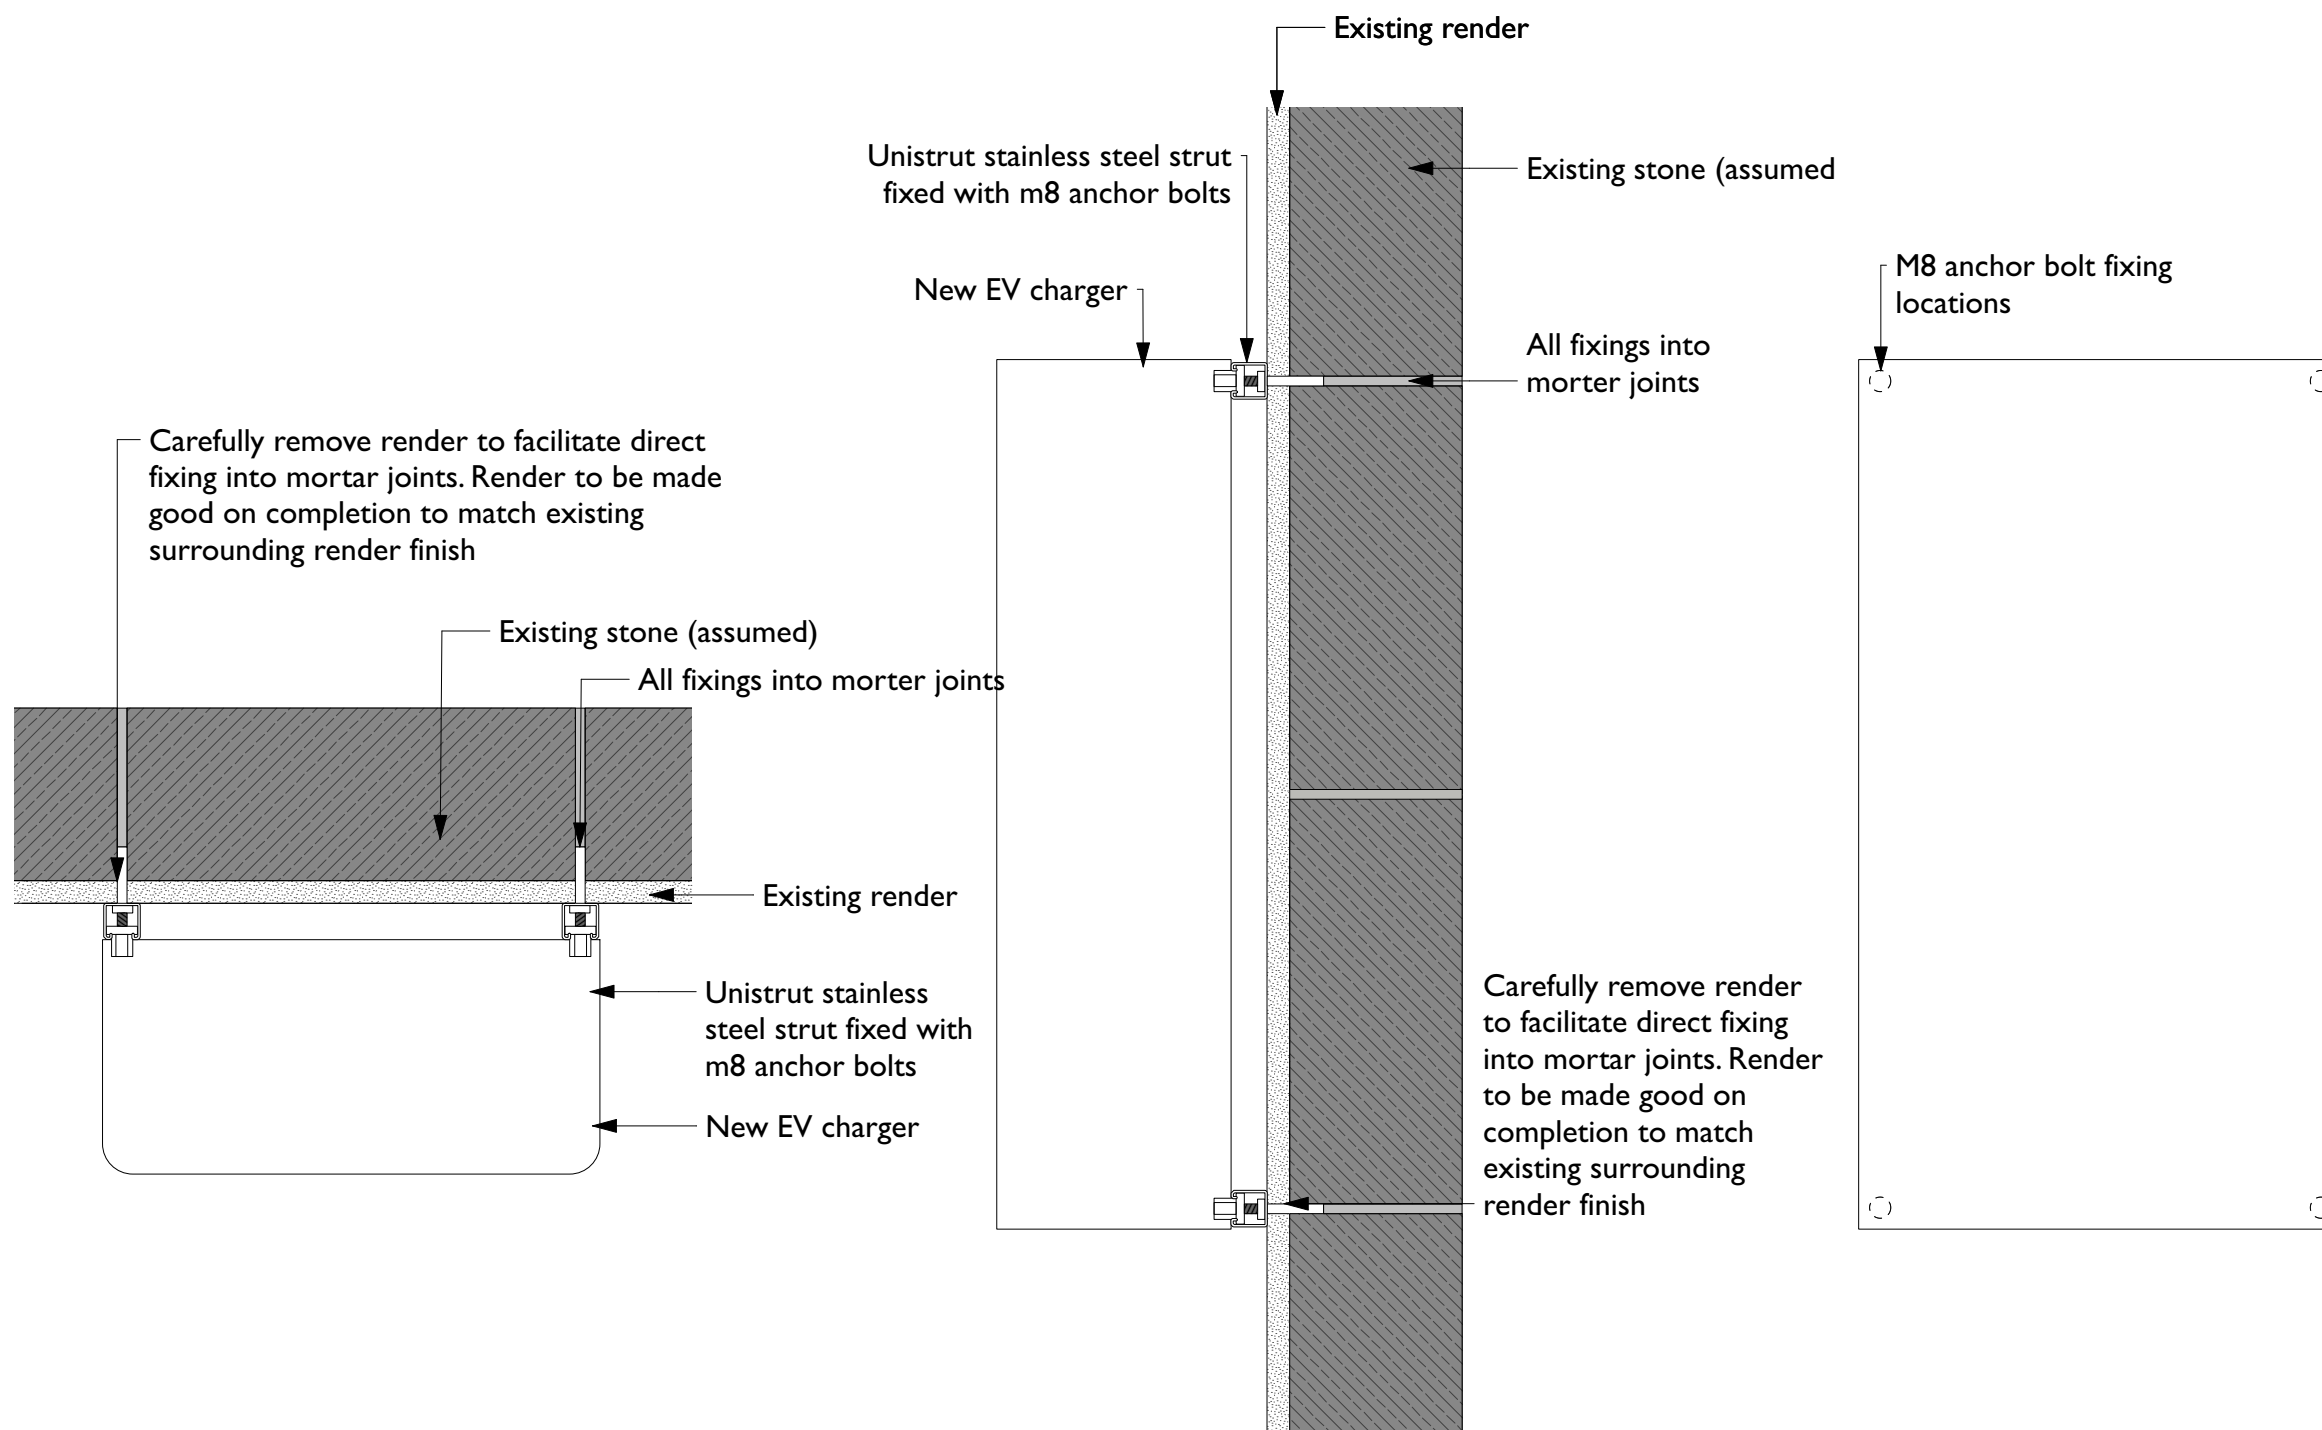

2 **Plan**
Scale: 1:5

4 **Side Elevation**
Scale: 1:5

1 **Elevation - Fixing Locations**
Scale: 1:5

Rev	Note	DRN	CHK
-----	------	-----	-----

Tootal EVs

XLB Property

Proposed Fixing Details

scheme	1997
drwg no.	P(400)
revision	

scale	1:100 @ A3
date first drawn	Apr 22
drawn	RJD

SK sketch E existing P proposed T tender C construction FI final issue

www.ateliermb.co.uk
t 0161 236 0051
e architect@ateliermb.co.uk