

65.070 m
65.070 m Parapet
Level 07 - Plant roof

59.070 m
Level 06 - Roof

54.840 m
Level 05 - Lab Suite

50.610 m
Level 04 - Lab Suite


46.380 m
Level 03 - Lab Suite

42.150 m
Level 02 - Pre-Let Customer

38.650 m
Level 01 - Pre-Let Customer



35.150 m
Level 00 - Pre-Let Customer + MSP Lab Hub

Section A

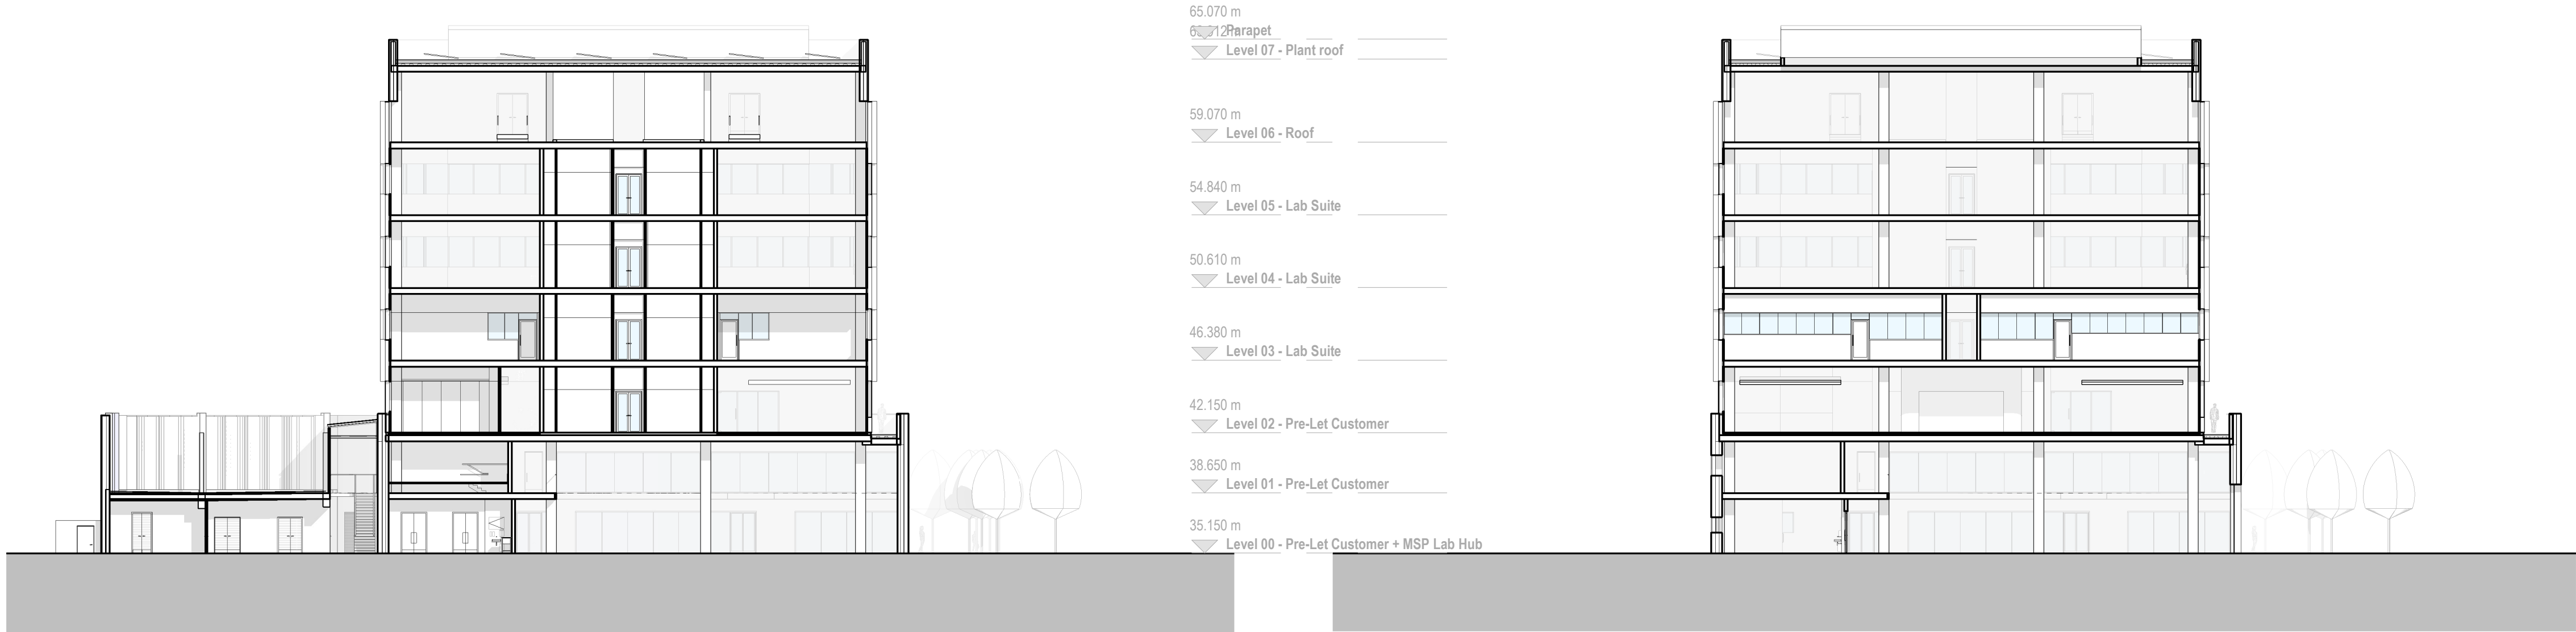

Section B

Section C

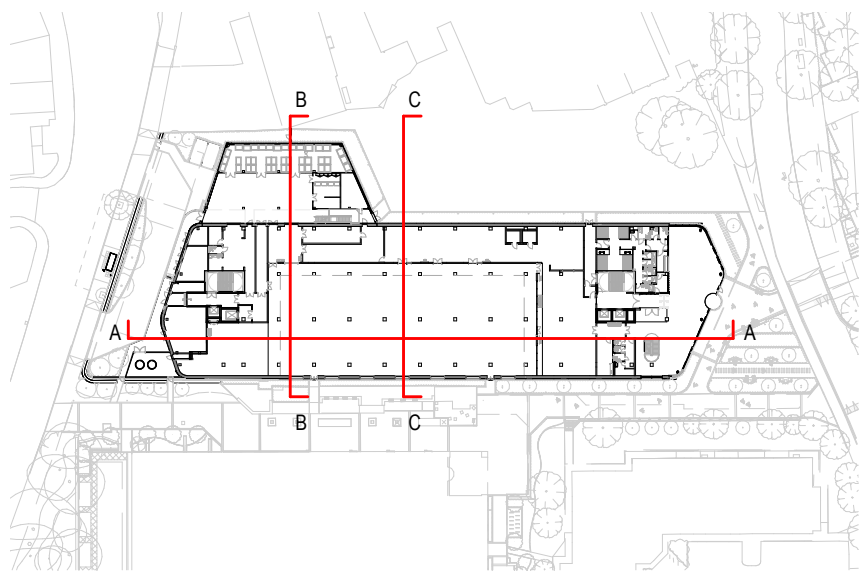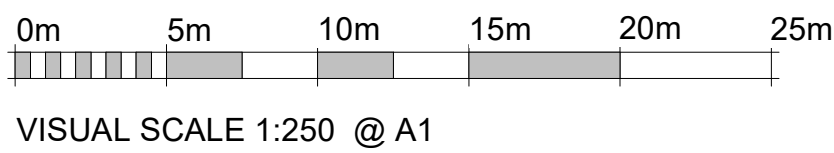

BUILDING DESIGN PARTNERSHIP SHALL HAVE NO RESPONSIBILITY FOR ANY USE MADE OF THIS DOCUMENT OTHER THAN FOR THAT WHICH IT WAS PREPARED AND ISSUED.
ALL DIMENSIONS SHOULD BE CHECKED ON SITE.
DO NOT SCALE FROM THIS DRAWING
ANY DRAWING ERRORS OR DIVERGENCIES SHOULD BE BROUGHT TO THE ATTENTION OF BUILDING DESIGN PARTNERSHIP AT THE ADDRESS SHOWN BELOW.
DRAWINGS SHALL BE READ IN CONJUNCTION WITH THE FOLLOWING BEFORE WORK COMMENCES:
• THE CDM DESIGN ISSUES REGISTER
• THE BDP RISK SERIES OF DRAWINGS
• THE PROJECT CDM RISK REGISTER

NOTES

Subject to design development, survey, consultant input & statutory approval.

- 'G' Ground floor
- 'F' First floor
- 'S' Second floor
- 'T' Third floor
- 'H' Fourth floor
- 'E' Fifth floor
- 'X' Sixth floor

P07	General design updates	KK	GW	06.04.23
P06	General design updates	KK	GW	29.03.23
P05	General design updates	KK	PE	10.03.23
P04	General design updates	KK	PE	24.02.23
P03	General design updates	KK	GW	26.08.22
P02	General design updates	PE	GW	07.07.22
P01	First Issue	PE	GW	24.02.22

REVISION	DESCRIPTION	DRAWN	CHECKED	DATE
----------	-------------	-------	---------	------

REVISION

CLIENT



BDP.

11 Ducie Street
PO Box 85
Piccadilly Basin
Manchester
M60 3JA
United Kingdom
T +44 (0)161 828 2200
www.bdp.com

PROJECT TITLE
MSP Greenheys (Private & Confidential)

BDP JOB NUMBER
P3001624

DRAWING TITLE
General arrangement - Sections A & B

SCALE
As indicated

DATE FIRST ISSUED
Feb 22

DRAWING NO.
GRE-BDP-ZZ-XX-DR-A-20-103

REVISION
P07