


SHIP CANAL HOUSE

TYPICAL WASHROOMS - ACCESSIBLE WC /SHOWER - SHEET 2 OF 4

This drawing is the property of **bluesky** Design and must not be copied or otherwise reproduced. All dimensions must be checked on site before commencing work. This drawing was produced using AutoCAD 2019.

**NOTE: ALL DRAWING INFORMATION
SUBJECT TO SITE SURVEY AND DRAWING
UPDATES POST STRIP-OUT**

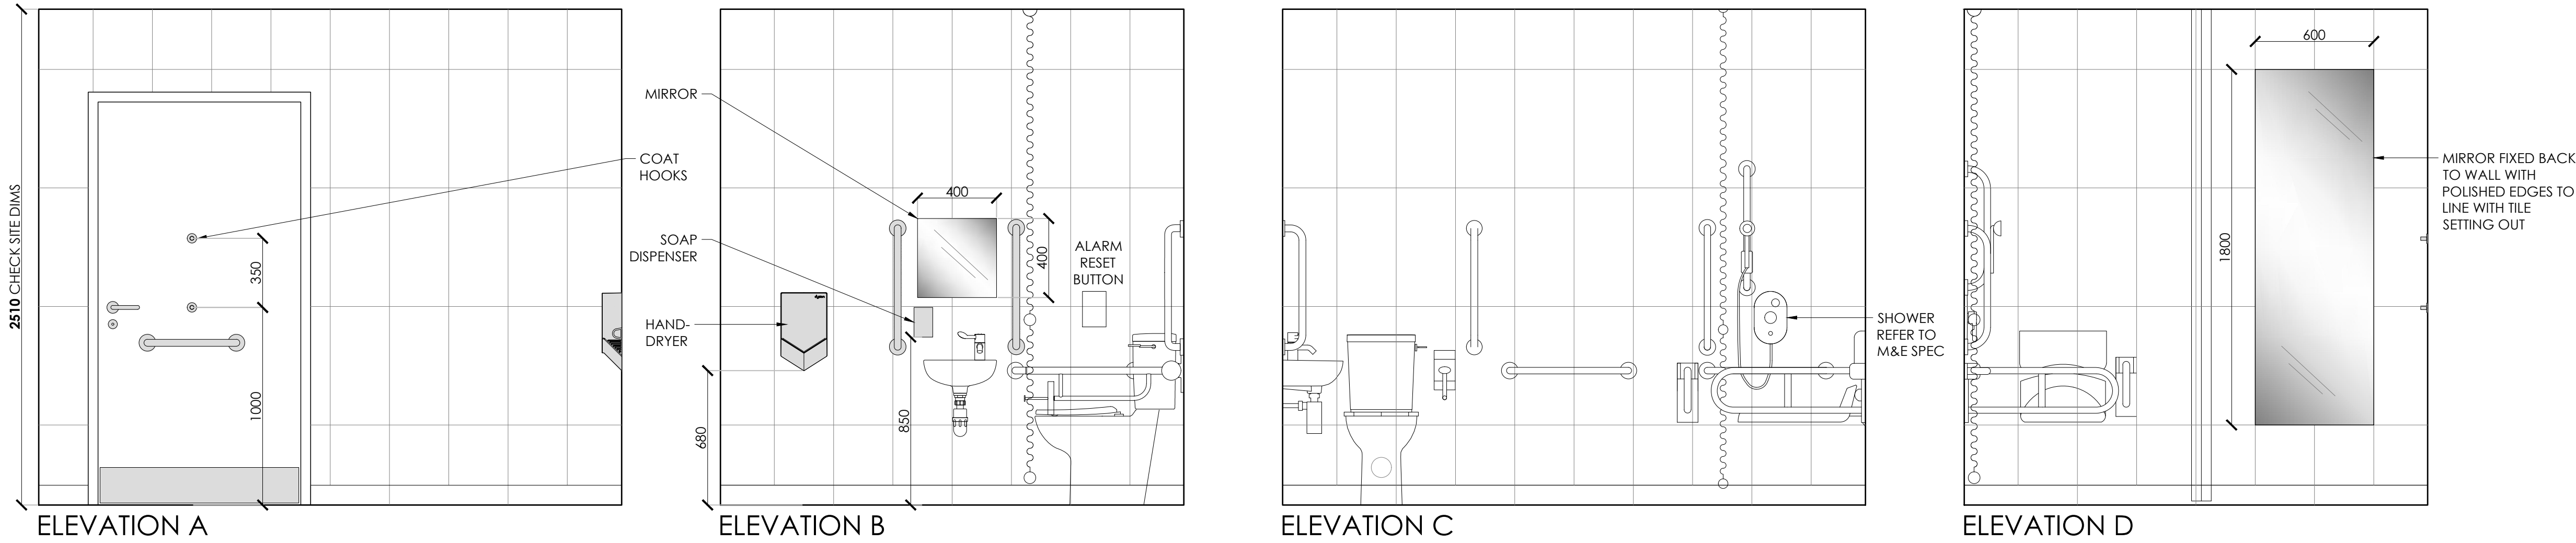

READ IN CONJUNCTION WITH
1308-0X-WC-01

Rev	Date	Description	Initials
A	13.12.22	HERITAGE ISSUE	ST

FOR TENDER

Client:

GROSVENOR

Project:

SHIP CANAL HOUSE

Address:

SHIP CANAL HOUSE, KING STREET

Drawing Title:

TYPICAL WASHROOMS - ACCESSIBLE WC / SHOWER SHEET 2 OF 4

Date:

25.11.2022

Project Number:

1308

Scale:

1:20 @A1

Drawn by:

CEB

Drawing Number:

1308-0X-WC-02A