


SHIP CANAL HOUSE, MANCHESTER

GROUND FLOOR - FEATURE WALL PANELLING


This drawing is the property of **bluesky** Design and must not be copied or otherwise reproduced. All dimensions must be checked on site before commencing work. This drawing was produced using AutoCAD 2019.

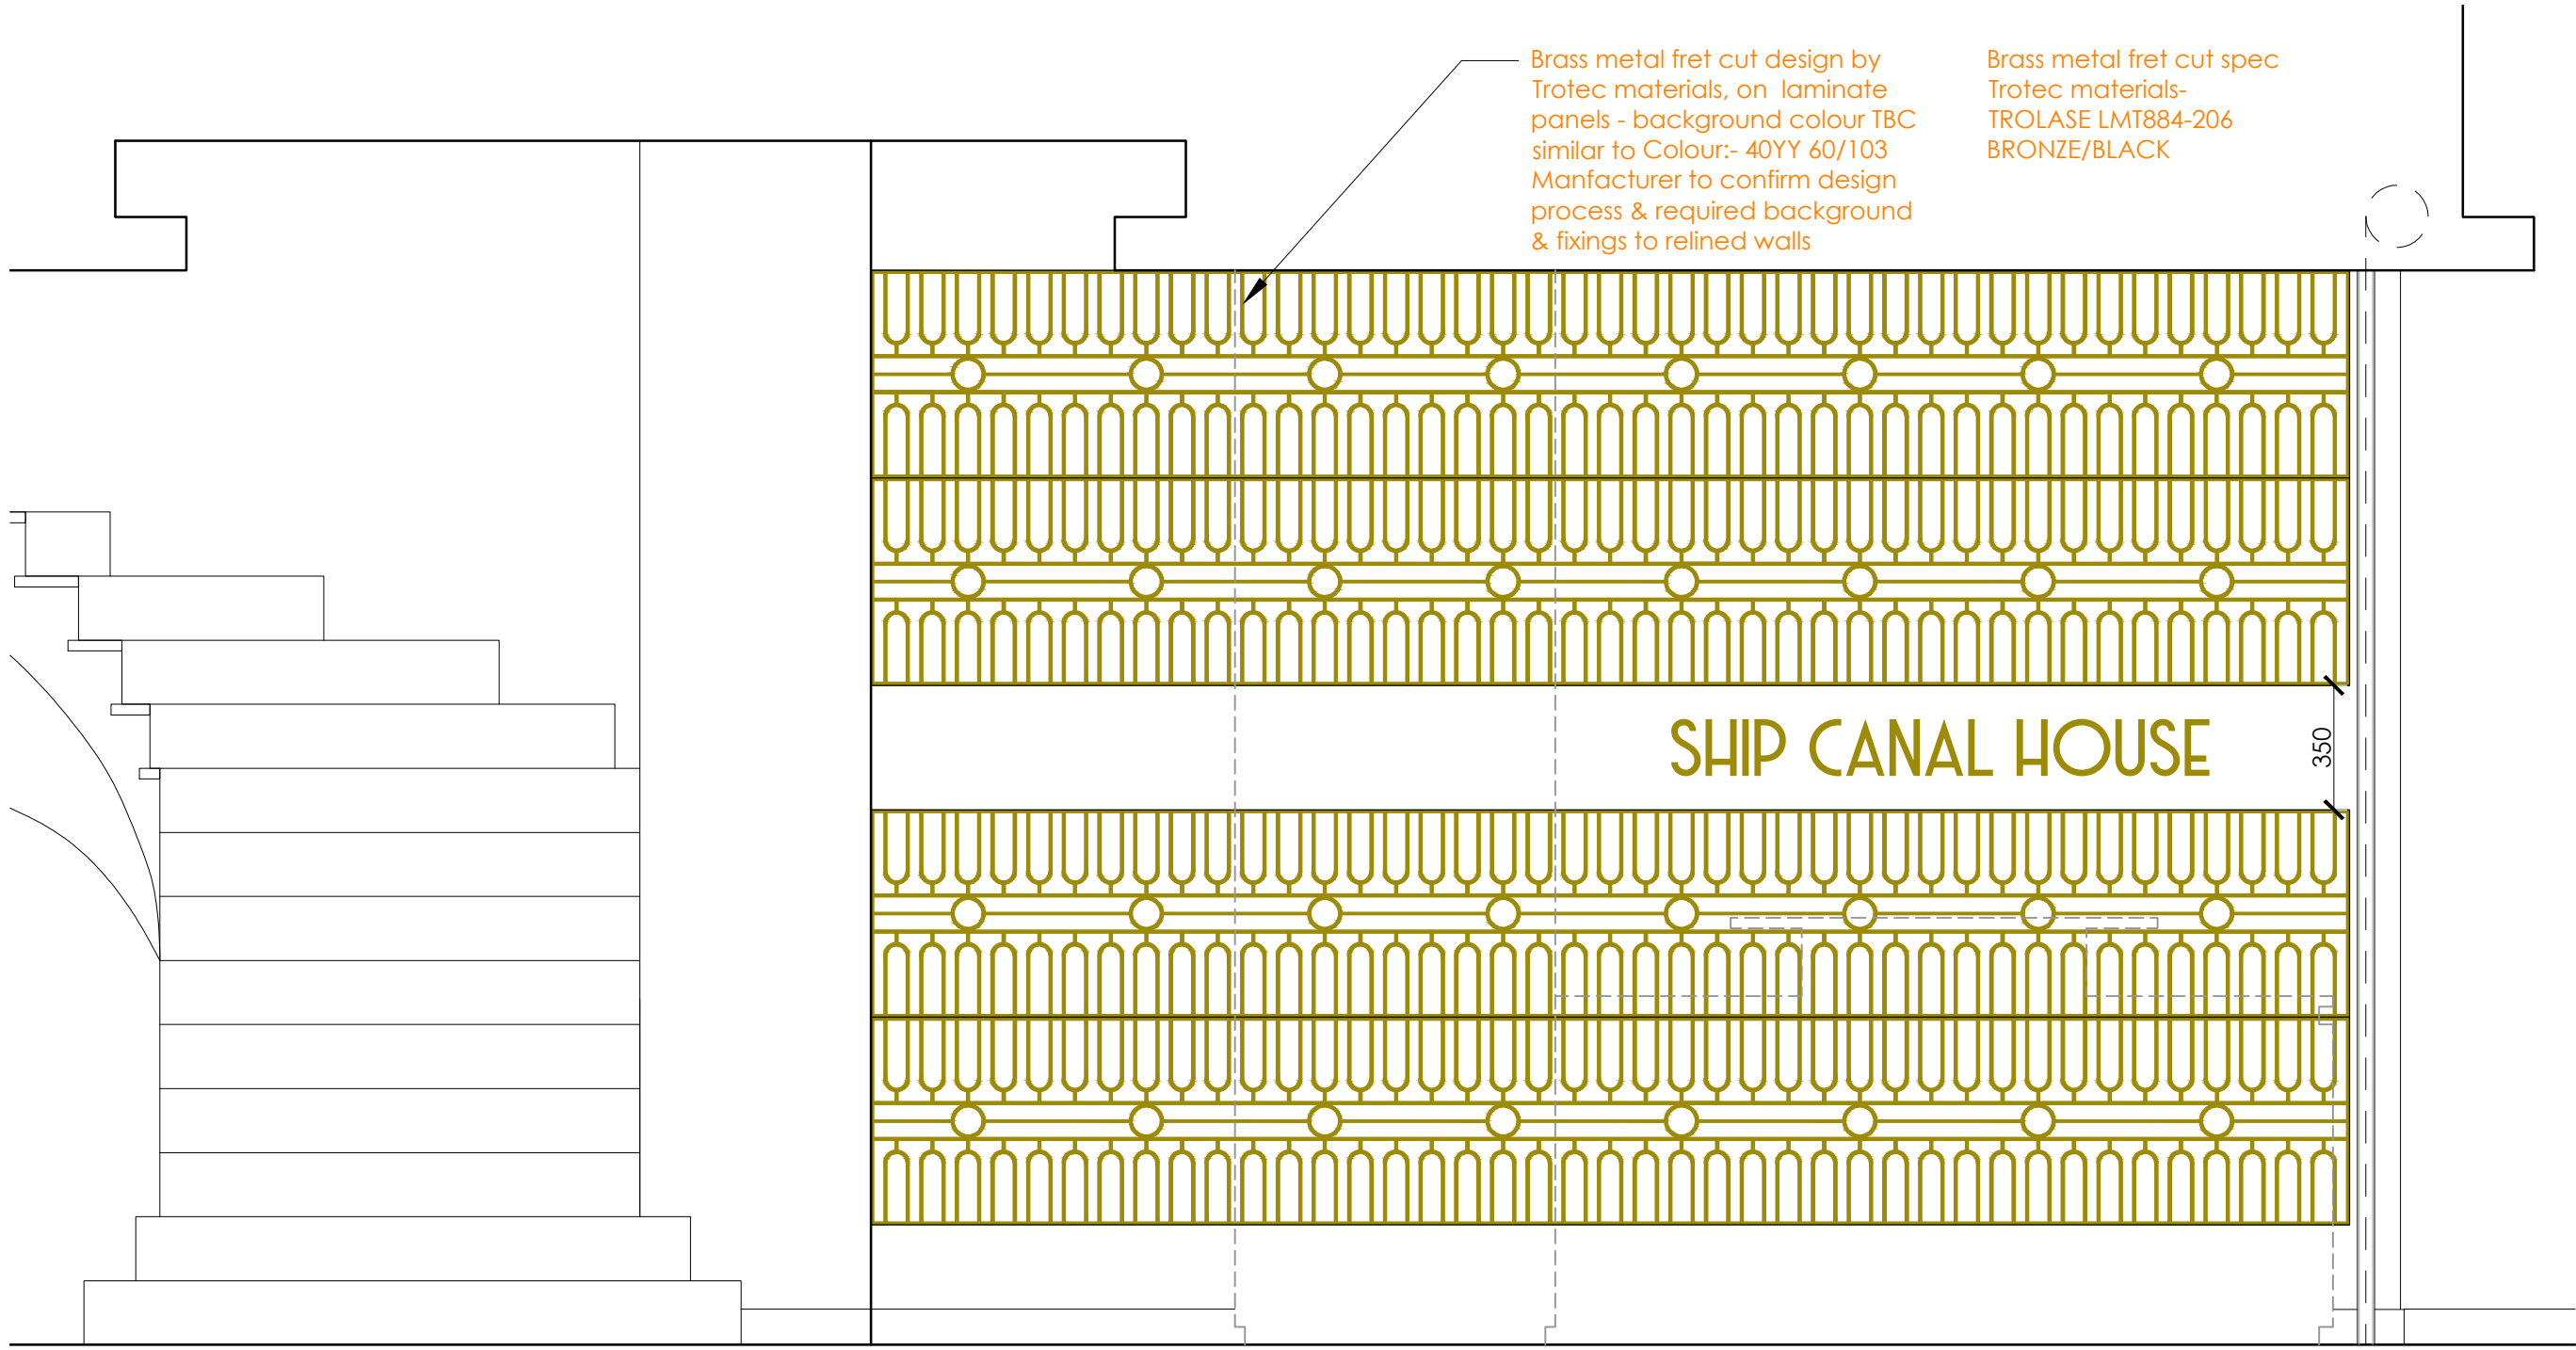

FRET CUT PANELS IN BRASS TO RECEPTION BACK WALL - 1:20




EXISTING BALUSTRADE DESIGN TO FEATURE STAIRCASE

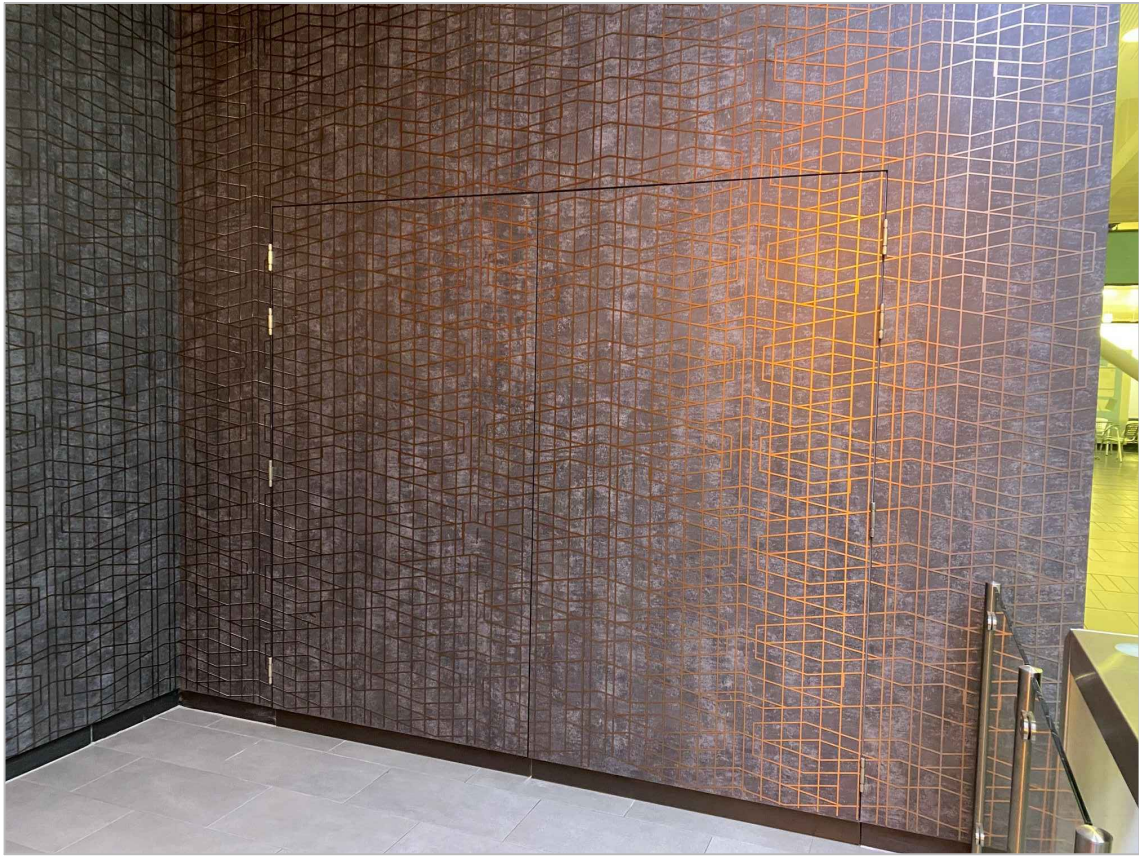


FRET CUT PANEL EXAMPLE ON A LAMINATE BACKGROUND

Brass metal fret cut spec
Trotec materials-
TROLASE LMT884-206
BRONZE/BLACK

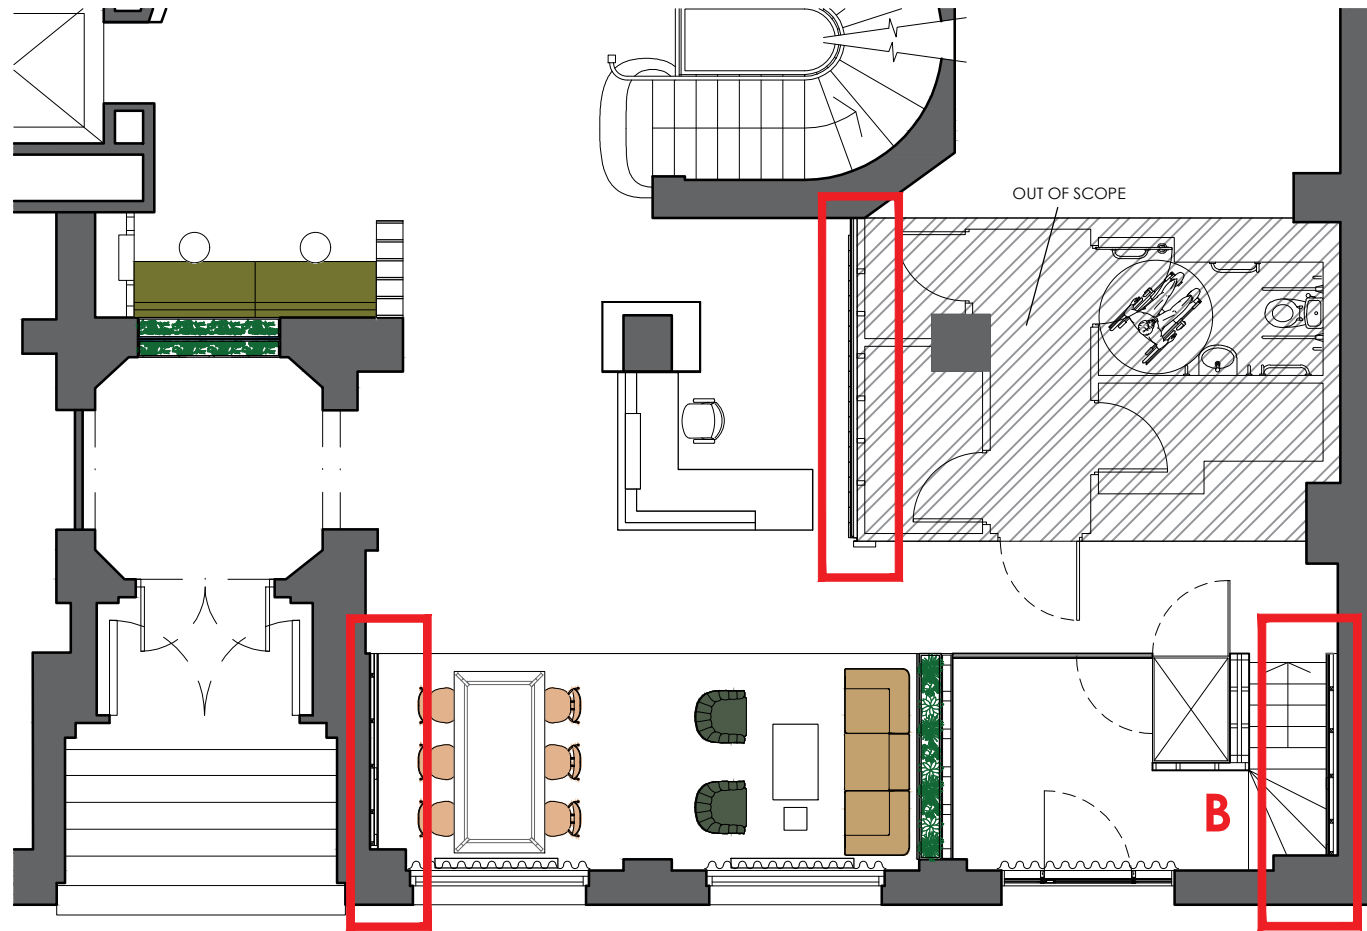


LOCATION PLAN - GROUND FLOOR RECEPTION
SCALE 1:100

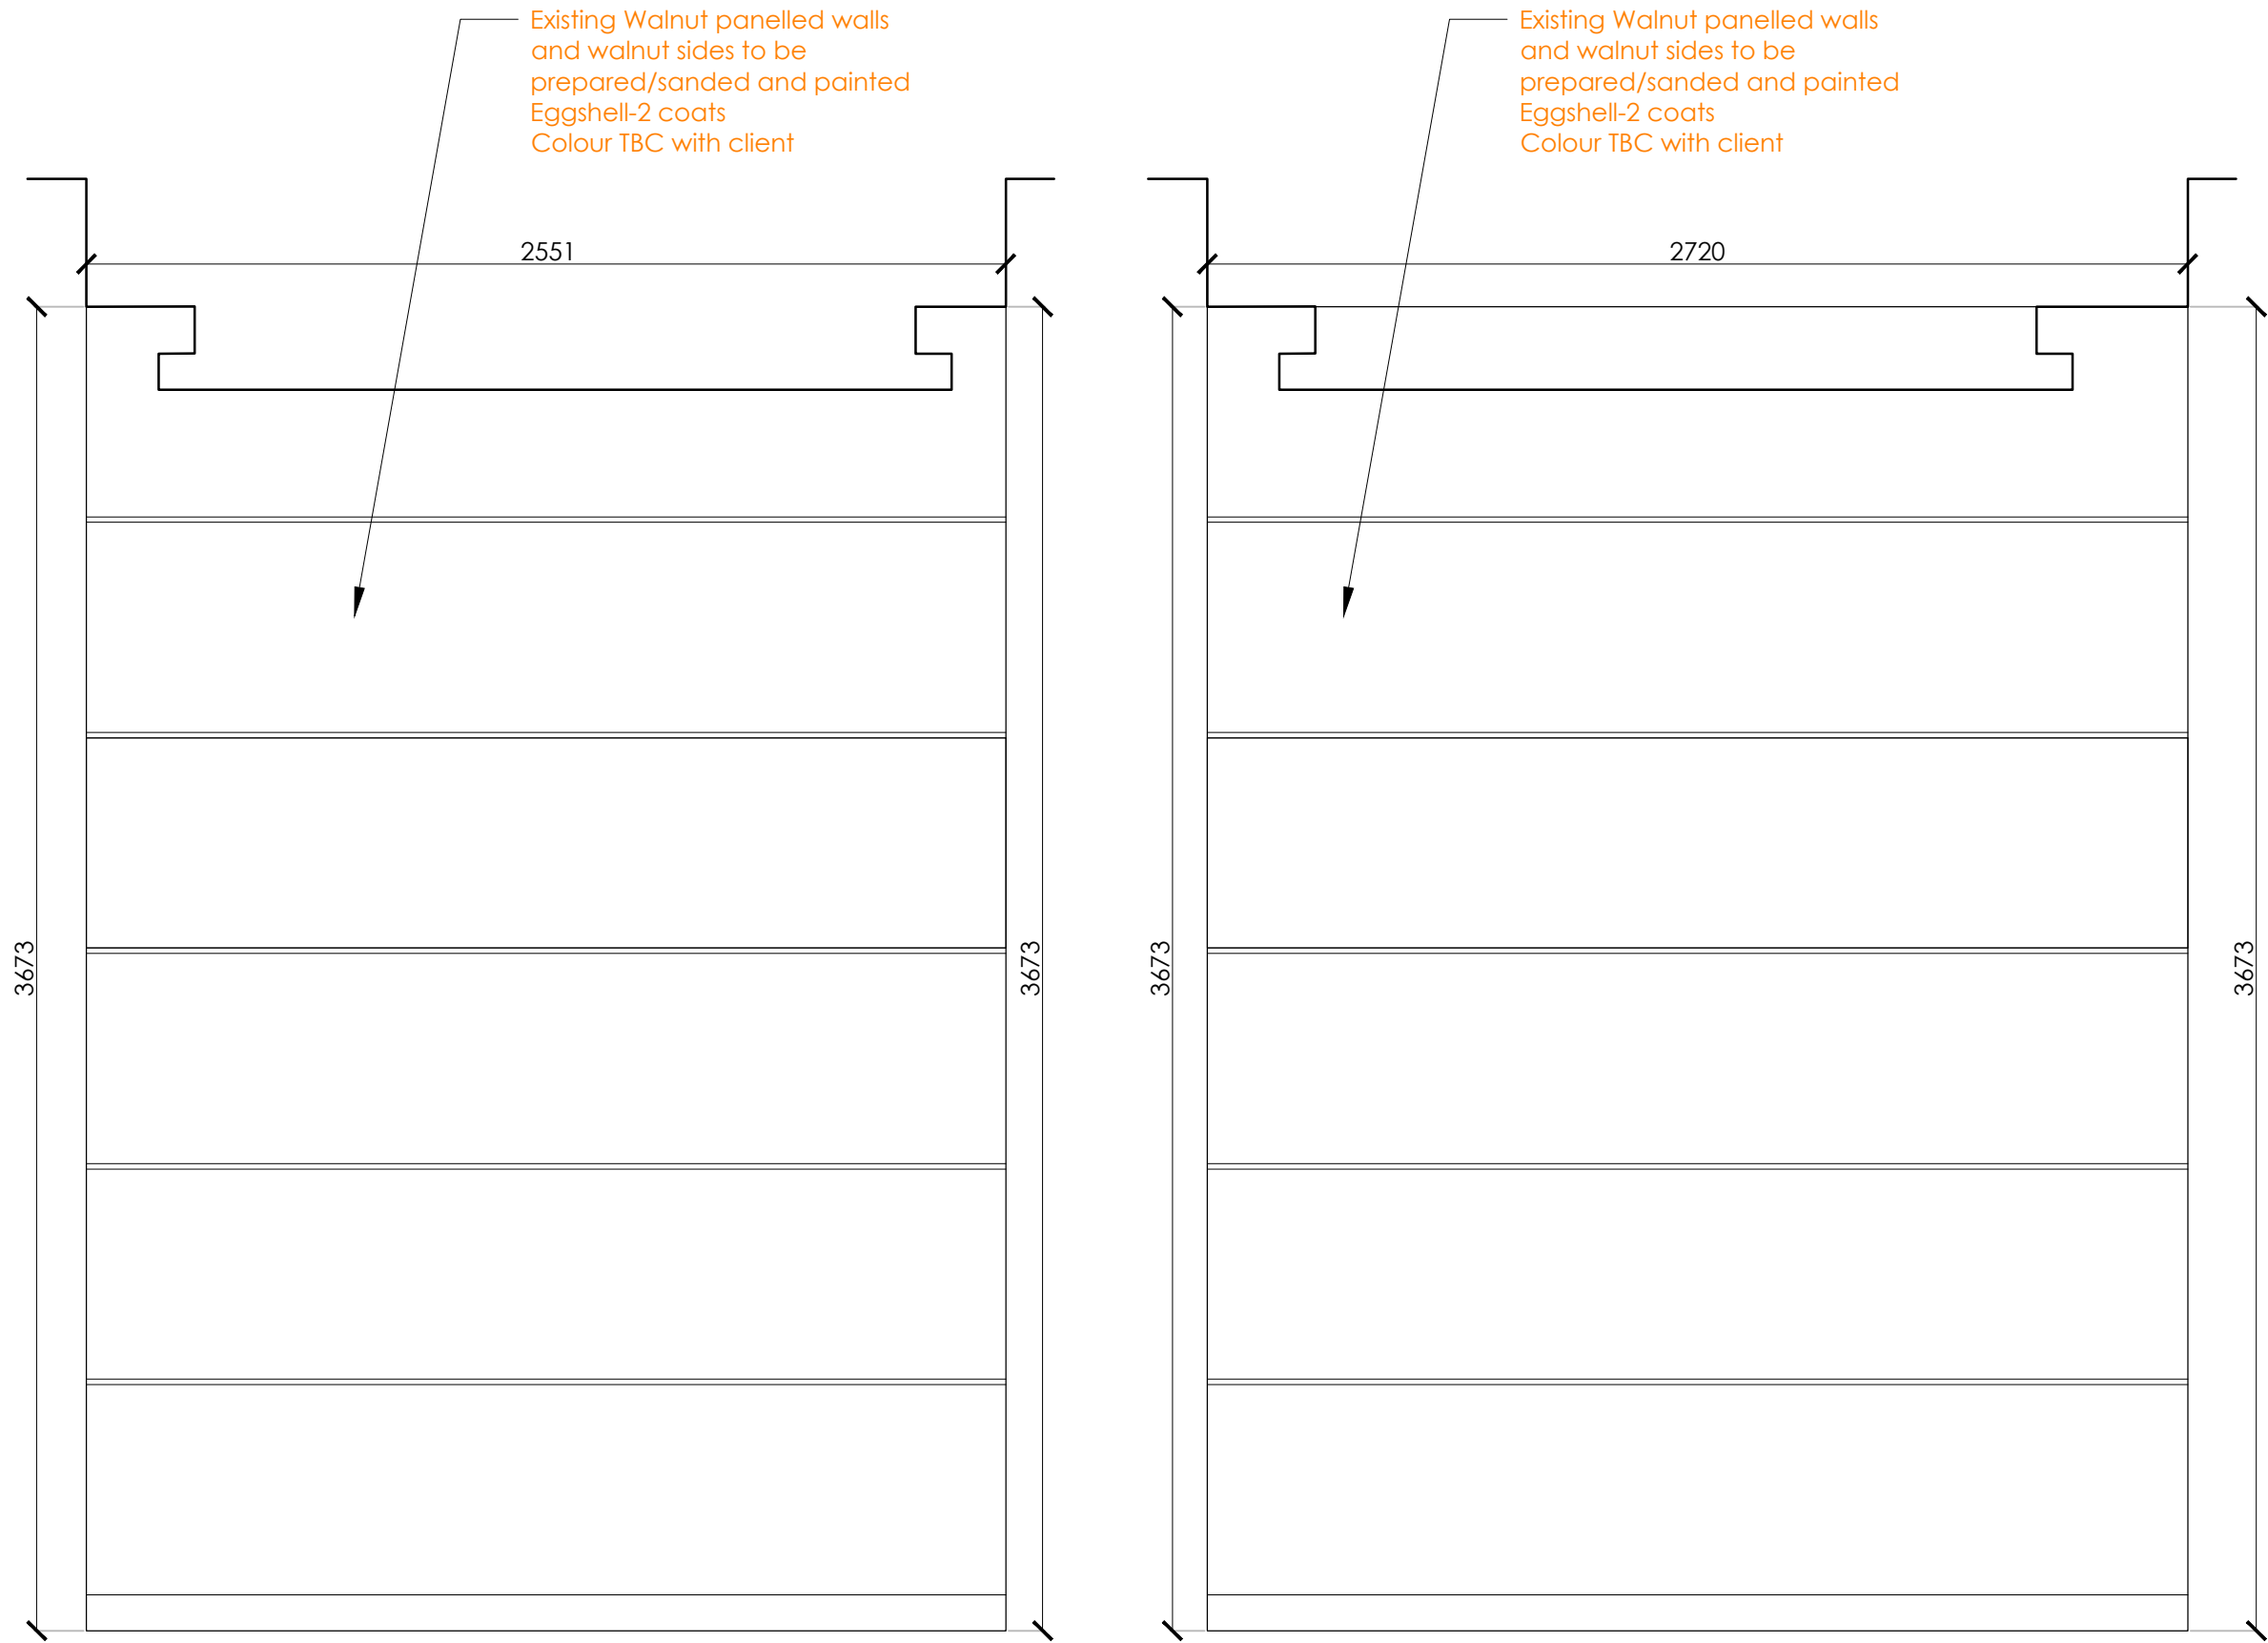

PAINTED TIMBER PANELS - RIGHT SIDE

PAINTED TIMBER PANELS - LEFT SIDE - 1:20

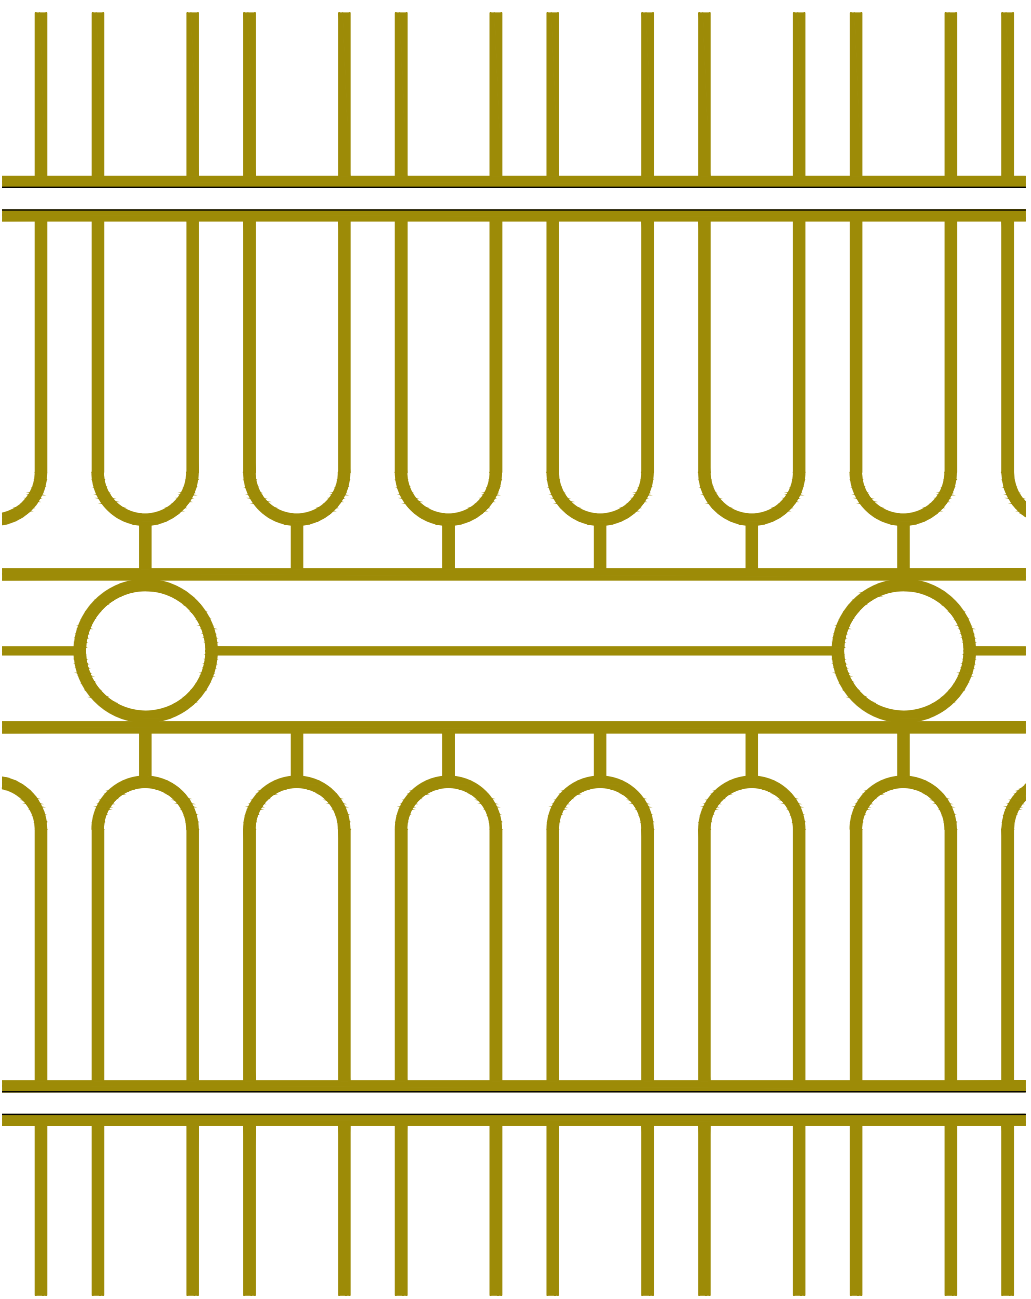

FEATURE WALL PANELLING - SCALE 1-5

Rev	Date	Description	Initials
D	06.04.23	UPDATES FROM CLIENT MEETING	PB
C	31.03.23	DRAFT OPTIONS	PB
B	13.12.22	HERITAGE ISSUE	ST
A	05.12.22	POWER ADDED ISSUED FOR TENDER	ST

Client:	GROSVENOR
Project:	SHIP CANAL HOUSE CAT A REFURBISHMENT
Address:	KING STREET MANCHESTER
Drawing Title:	GROUND FLOOR FEATURE WALL PANELLING
Date:	25.11.2022
Project Number:	1308
Scale:	1:20@A1
Drawn by:	ST
Drawing Number:	1308-0G-JN-05D

bluesky Design
INTERIORS LIMITED
Studio 1, 169 High Street, Boston Spa, Leeds LS23 6BH
Tel: 01937 845 399 www.blueskydesigninteriors.co.uk

FOR COMMENT