


File name \\UK\WSPGROUP\COM\CENTRAL DATA\PROJECTS\70079XXXXX\70079268 - REDBANK & DANTZIC STREET MASTERPLAN\03 WP\TP TRANSPORT PLANNING\03 DRAWINGS\70079268-WSP-XX-XX-DR-TP-022.DWG, printed on 14 March 2023 15:25:02, by Ng, Peter

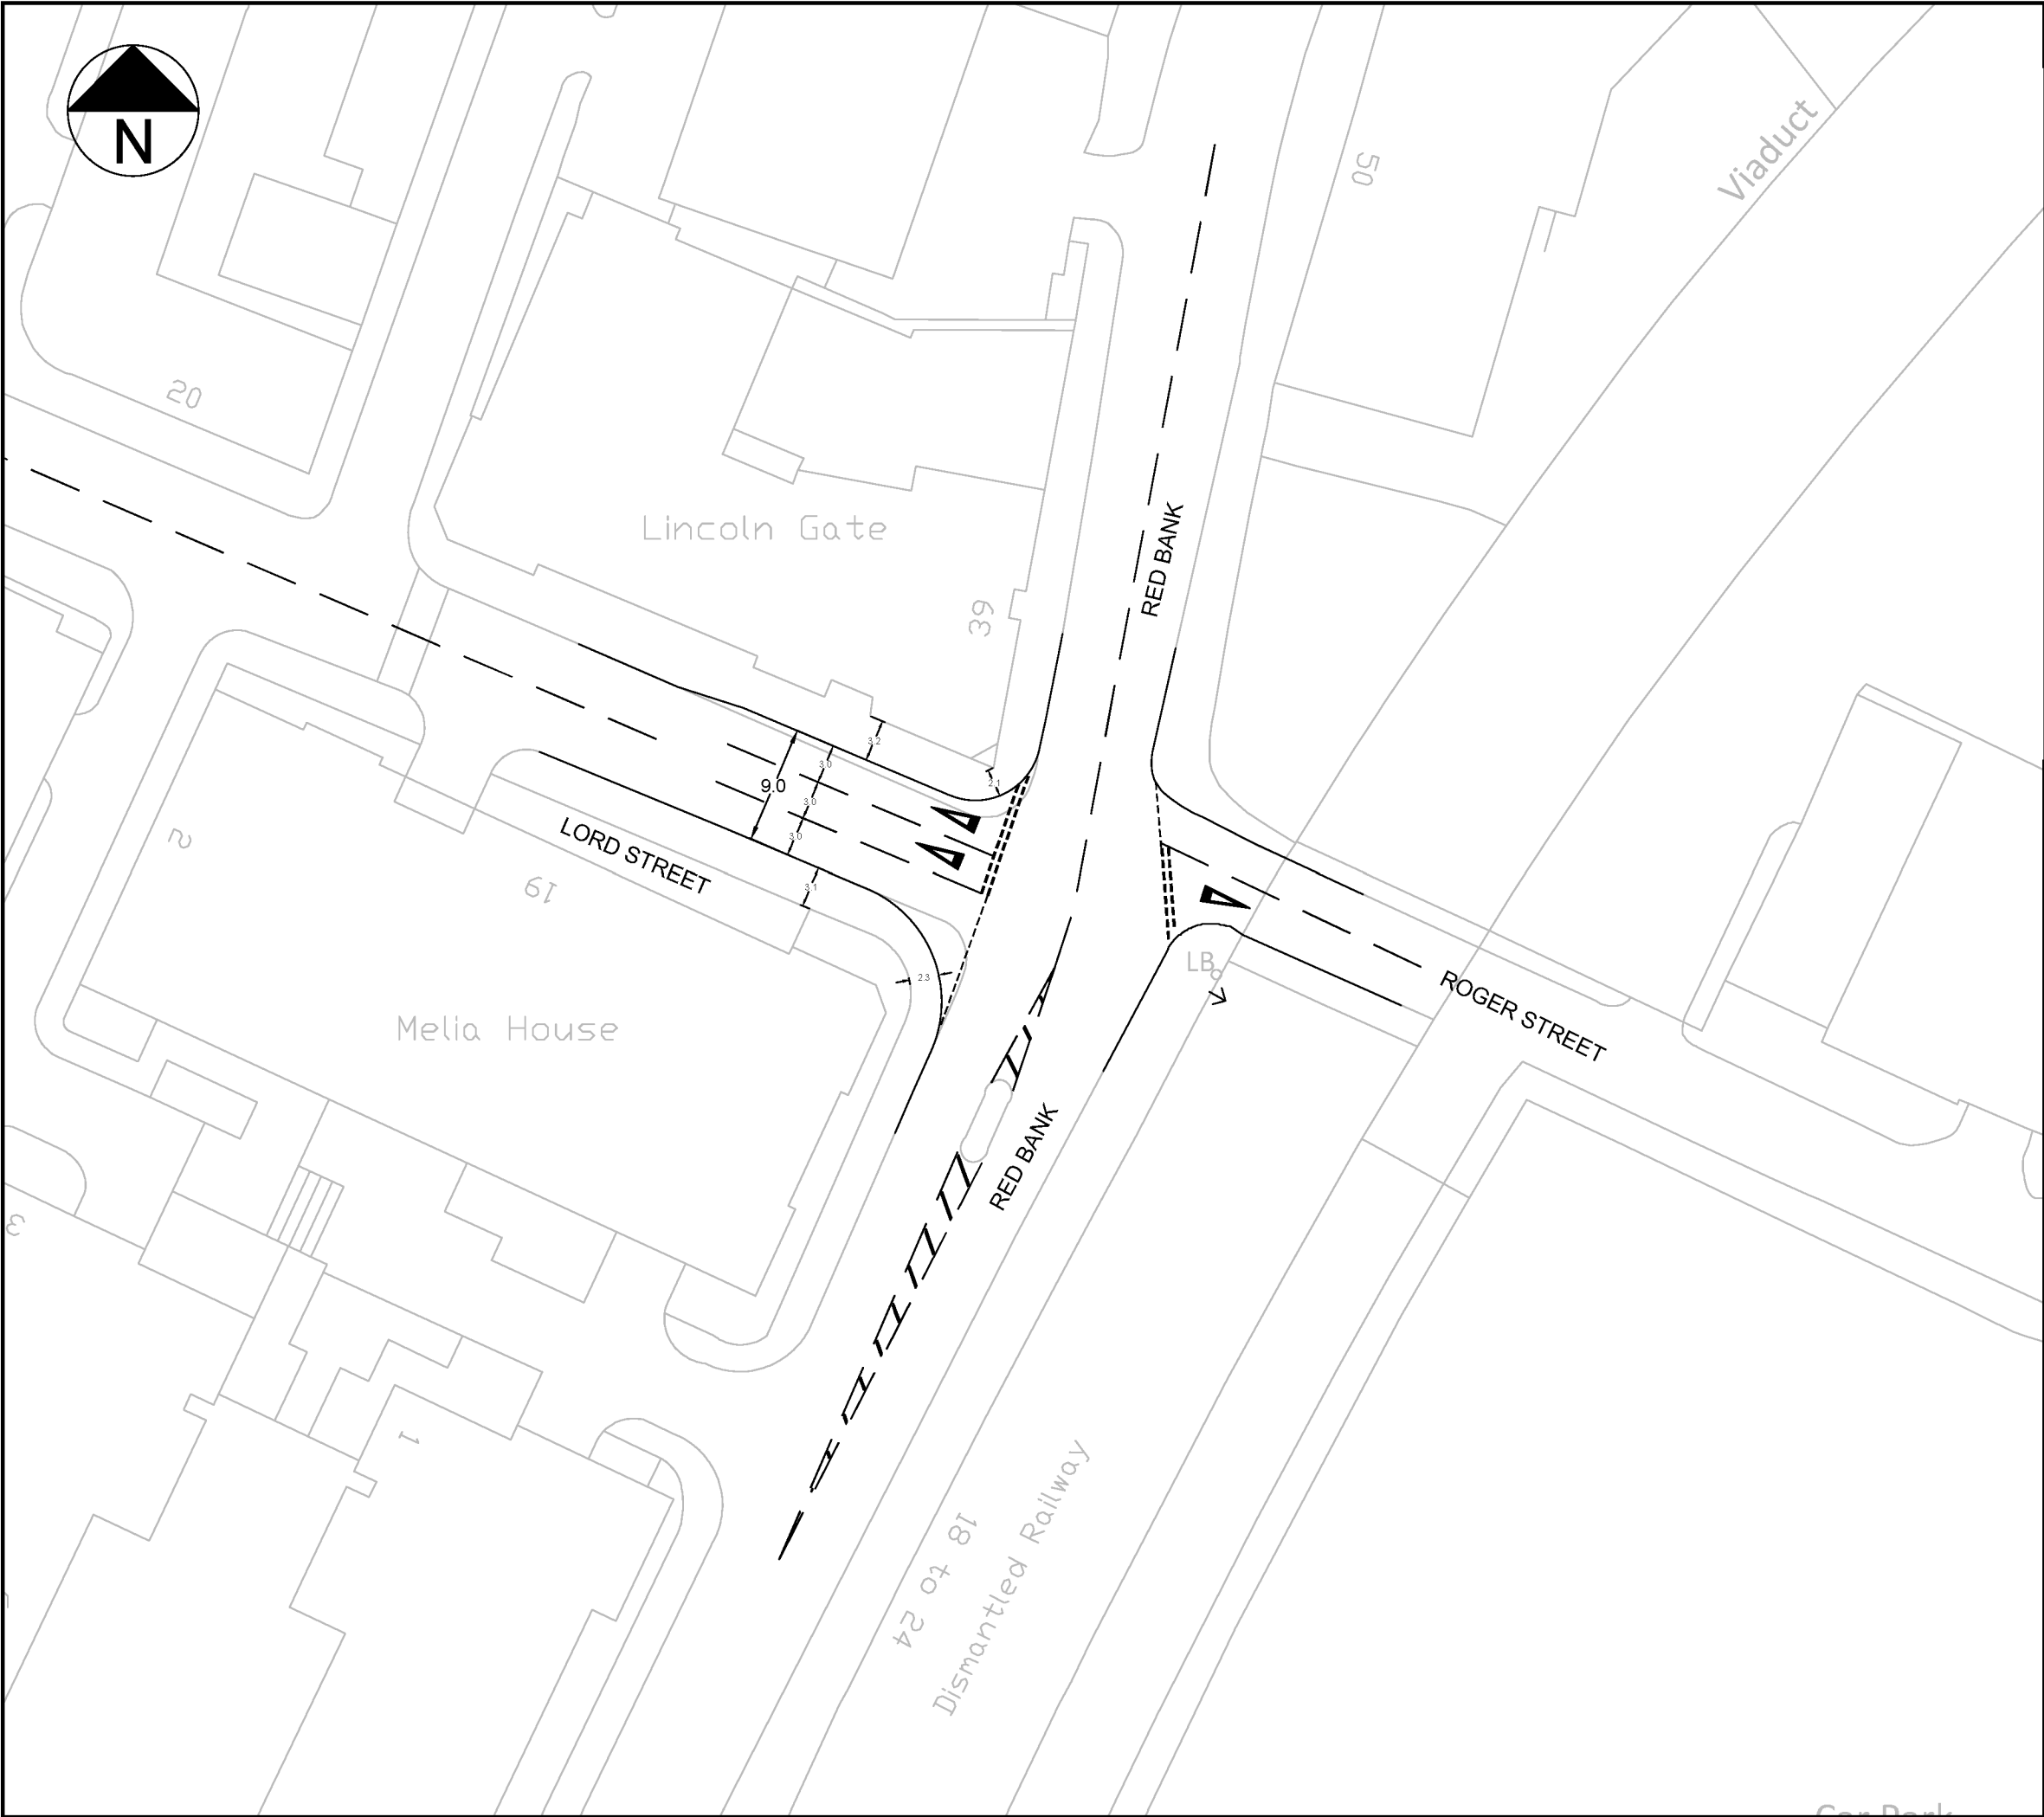

DO NOT SCALE

THIS PROVISIONAL PRELIMINARY DESIGN IS FOR GUIDANCE PURPOSES ONLY. WSP ACCEPTS NO LIABILITY FOR ANY DAMAGE, LOSS, EXPENSES OR COST INCURRED AS A RESULT OF RELYING ON THE INFORMATION PROVIDED IN THE DESIGN APPRAISAL ESTIMATE. THE APPRAISAL ESTIMATE WAS DERIVED FROM A MIXTURE OF THIRD PARTY INFORMATION AND THE APPLICATION OF WSP'S REASONABLE SKILL AND CARE, BUT MAY BE SUBJECT TO OTHER SUCH INFORMATION AND VARIATIONS OF WHICH WSP IS UNAWARE. THE DESIGN APPRAISAL ESTIMATE SHOULD NOT BE RELIED UPON FOR TENDER OR PROCUREMENT PURPOSES. FOR ACCURATE ADVICE A DETAILED DESIGN SHOULD BE CARRIED OUT AT THE APPROPRIATE DESIGN STAGE, THEREFORE, USE OF THE INFORMATION IS ENTIRELY AT YOUR OWN RISK.

A	14/03/2023	PN	FIRST ISSUE	...	...
REV	DATE	BY	DESCRIPTION	CHK	APP

DRAWING STATUS: S2 - FOR INFORMATION



8 First Street, Manchester, M15 4GU, UK
T+ 44 (0) 161 200 5000
wsp.com

CLIENT: FAR EAST CONSORTIUM

ARCHITECT: MACCREANOR LAVINGTON

PROJECT: REDBANK AND DANTZIC STREET

TITLE: PROPOSED JUNCTION LAYOUT
LORD STREET / RED BANK / ROGER STREET

SCALE @ A3: 1:500	CHECKED: JO	APPROVED: JO
PROJECT No: 70079268	DESIGNED: PN	DRAWN: PN
	DATE: MAR 23	

DRAWING No: 70079268-WSP-XX-XX-DR-TP-022	REV: A
---	-----------

© WSP UK Ltd